
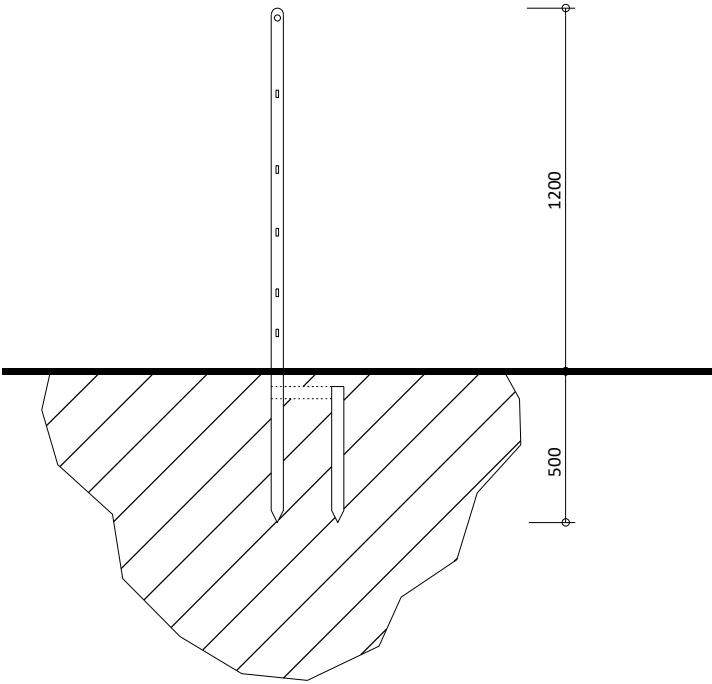


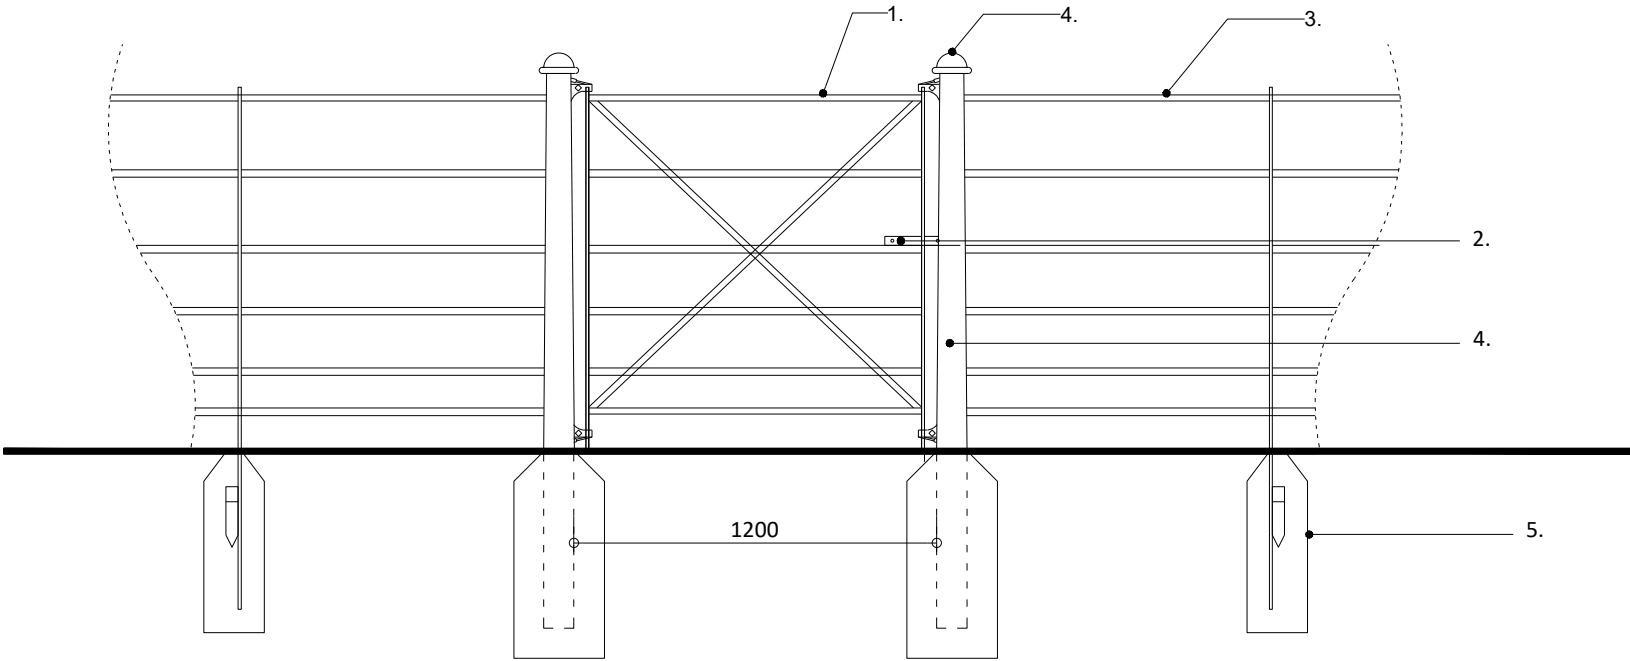

NOTES:


This drawing is protected by copyright. Contractors must check all dimensions on site. Only figured dimensions are to be worked from. Discrepancies must be reported to architect before proceeding.

Drawings to be read in conjunction with the Engineer's details and specifications.

- KEY
- Estate gates Galvanised and painted, coat of oxide primer and 2 coats of semi gloss enamel. Colour: black.
 - Gate latch to manual gates to form part of fabrication package.
 - Estate railings Galvanised and painted, coat of oxide primer and 2 coats of semi gloss enamel. Colour: black. Fixing for continuous rails to be agreed with fabricator.
 - 1.2m high estate railing, or similar equal and appoved. Circular junction posts , Ø94mm tapering to Ø80mm. Galvanised and painted, coat of oxide primer and 2 coats of semi gloss enamel. Colour: black.
 - Foundations and footings to engineers details.

DESIGN INTENT DRAWING
This drawing has be prepared for Design Intent purposes only, This drawing is intended to convey the overall design concept.

Rev	Note	Date
P1	For Planning	18.11.2025

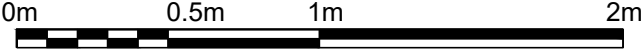

GREENHALGH

Landscape Architecture

Project
Fives Court
Mere

Drawing Name Detail - Proposed Estate Railing & Gate		
Drawn By GY	Checked By LB	Scale 1:25
Job No. 324	Status S4	
Drawing No. 324_GLA_01_XX_DR_L_5402	Rev P1	

