


Scale 1:100

Paper size: A4

Scale bar = 250 cm

Proposed Elevations: North

Project: Window Replacement
 Ronstone, Burlands Road, Chippenham, SN153DG

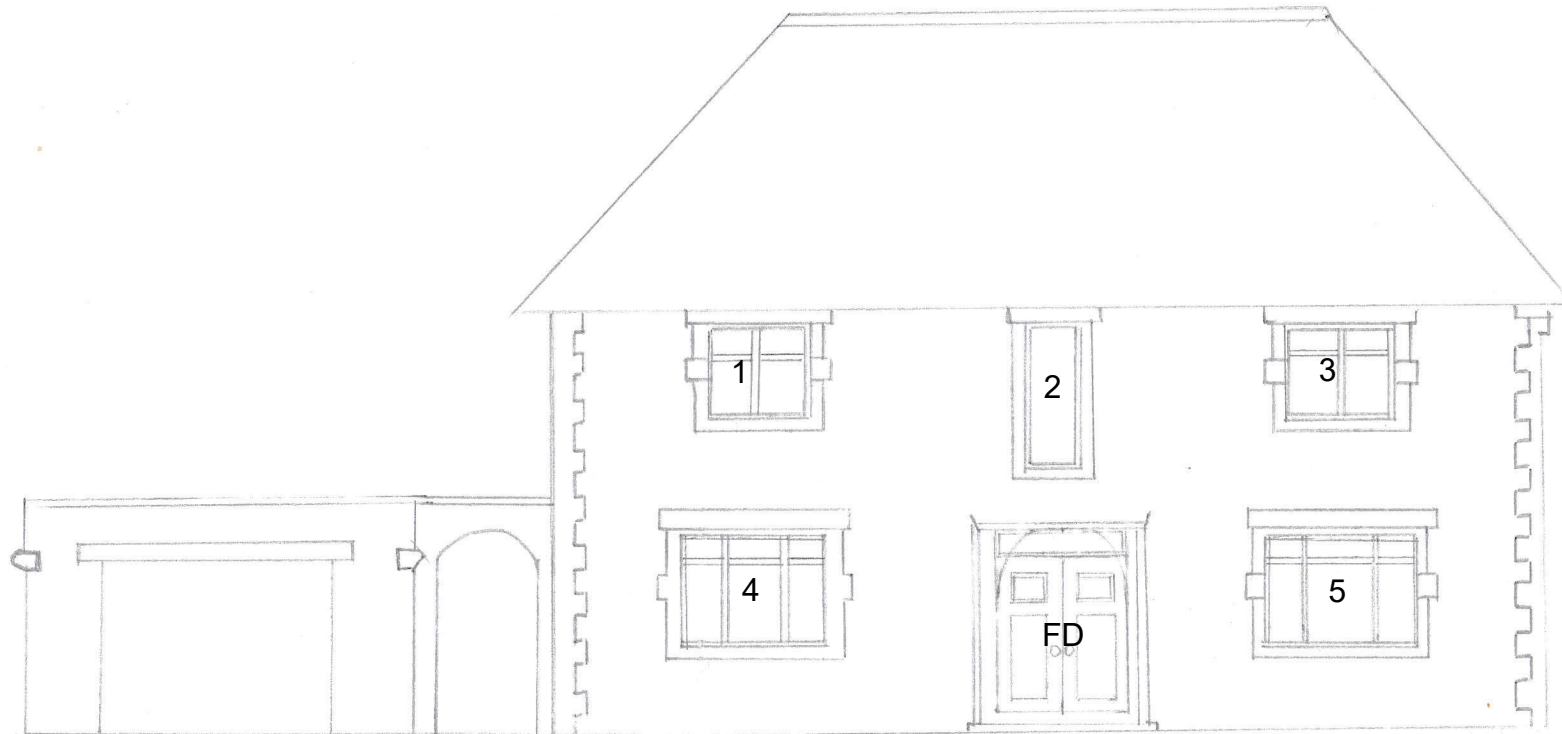

1-Window to be made from Accoya timber
 Storm casement lip externally
 16mm Double glazed units
 Casements sprayed in Teknos exterior coatings RAL6019

2 - Window to be made from Accoya timber
 Storm casement lip externally
 16mm Double glazed units
 Casements sprayed in Teknos exterior coatings RAL6019

3 - Window to be made from Accoya timber
 Storm casement lip externally
 16mm Double glazed units
 Casements sprayed in Teknos exterior coatings RAL6019

4 - Window to be made from Accoya timber
 Storm casement lip externally
 16mm Double glazed units
 Casements sprayed in Teknos exterior coatings RAL6019

5 - Window to be made from Accoya timber
 Storm casement lip externally
 16mm Double glazed units
 Casements sprayed in Teknos exterior coatings RAL6019

FD - Doors made from Accoya Timber stained in light oak finish
 Glazed stained glass inlay
 Glazed stained glass panel over top