


Scale 1:100
Paper size: A4
Scale bar = 250 cm

Proposed Elevations: South

Doc Ref: 4

Project: Window Replacement
Ronstone, Burlands Road, Chippenham, SN153DG

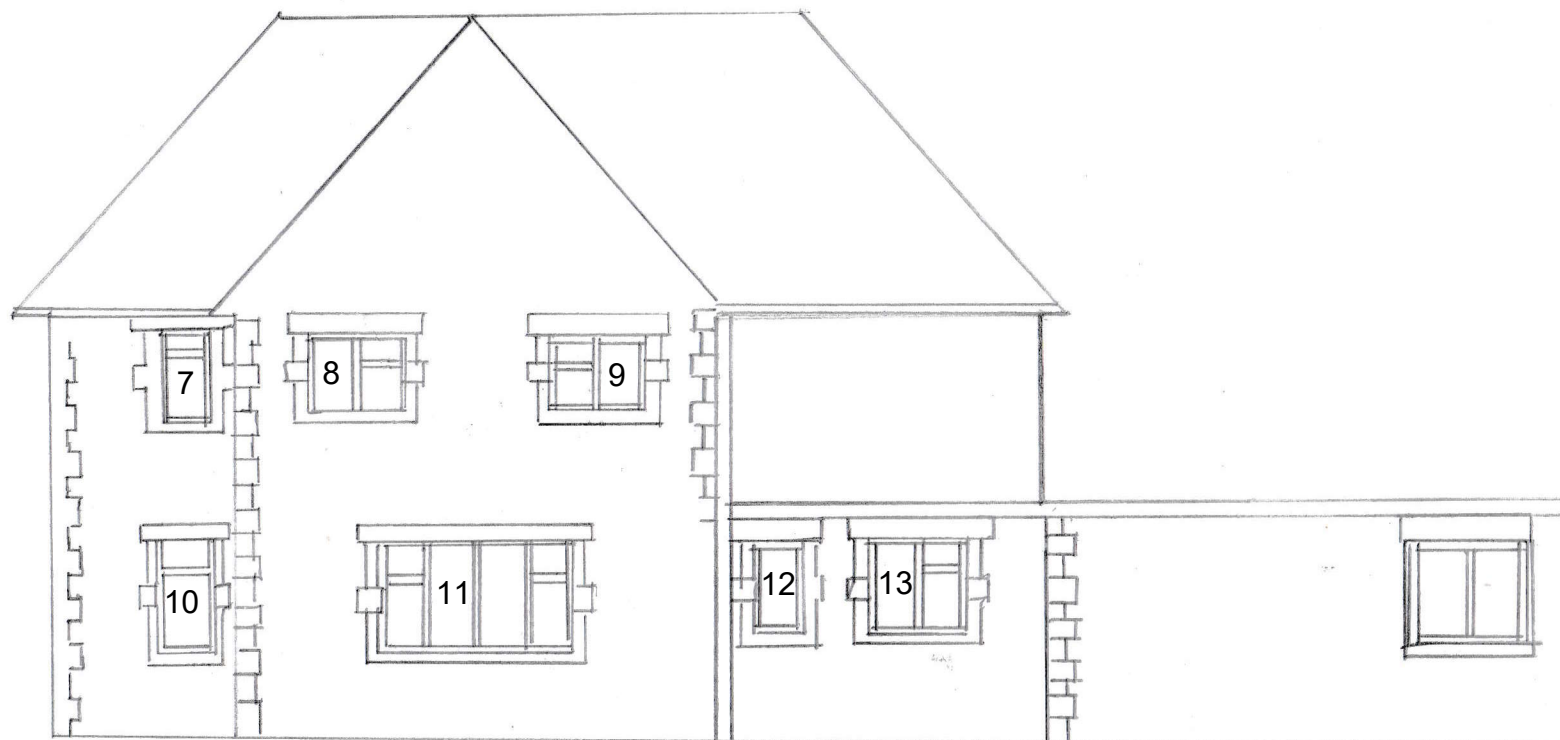

7 - Window to be made from Accoya timber
Storm casement lip externally
16mm Double glazed units
Casements sprayed in Teknos exterior coatings RAL6019

8 - Window to be made from Accoya timber
Storm casement lip externally
16mm Double glazed units
Casements sprayed in Teknos exterior coatings RAL6019

9 - Window to be made from Accoya timber
Storm casement lip externally
16mm Double glazed units
Casements sprayed in Teknos exterior coatings RAL6019

10 - Window to be made from Accoya timber
Storm casement lip externally
16mm Double glazed units
Casements sprayed in Teknos exterior coatings RAL6019

11 - Window to be made from Accoya timber
Storm casement lip externally
16mm Double glazed units
Casements sprayed in Teknos exterior coatings RAL6019

12 - Window to be made from Accoya timber
Storm casement lip externally
16mm Double glazed units
Casements sprayed in Teknos exterior coatings RAL6019

13 - Window to be made from Accoya timber
Storm casement lip externally
16mm Double glazed units
Casements sprayed in Teknos exterior coatings RAL6019