


Existing Elevations: South

Doc Ref: 3

Scale 1:100
Paper size: A4
Scale bar = 250 cm

Project: Window Replacement
Ronstone, Burlands Road, Chippenham, SN153DG

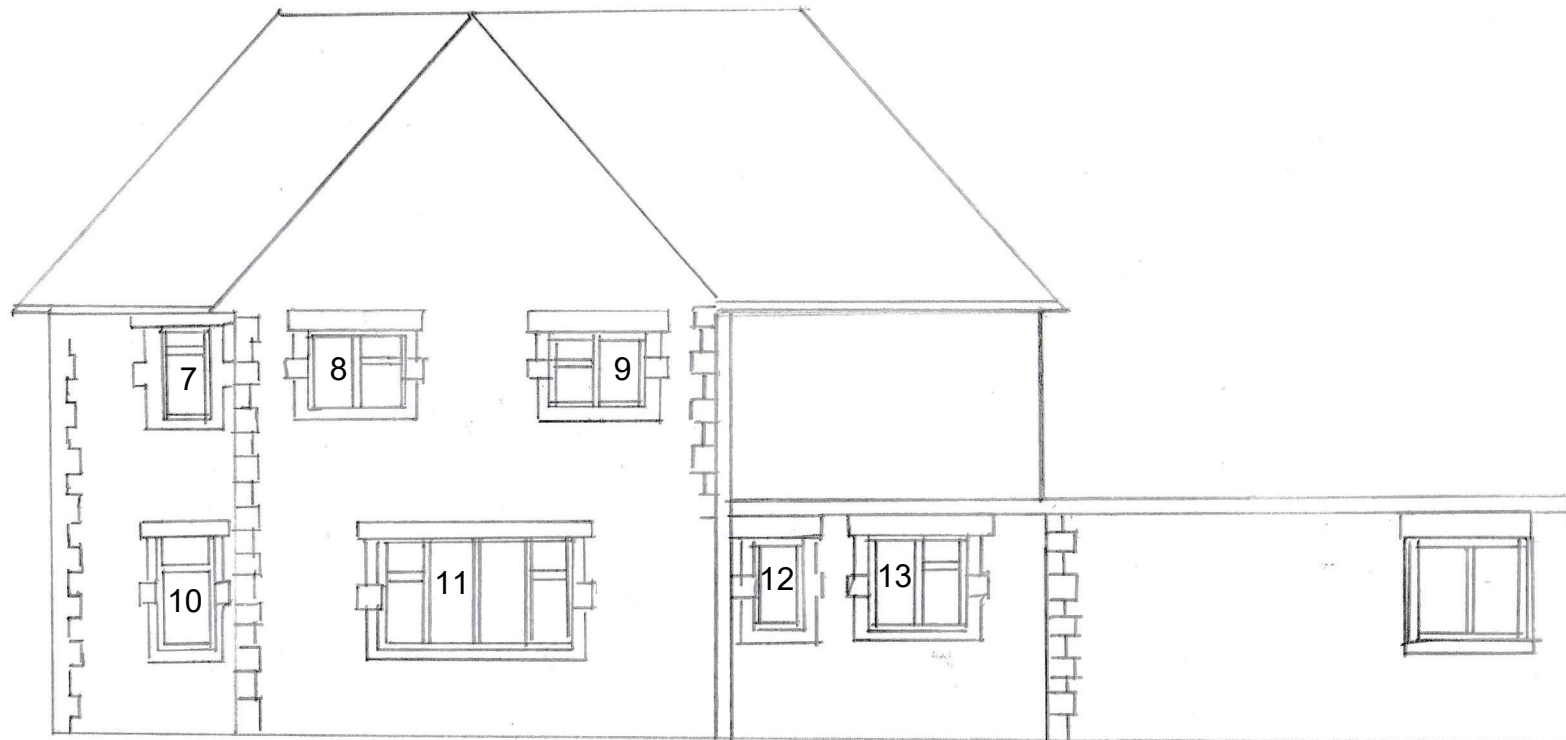

7 - Unknown Timber frame
Single Glazed
Painted Matt White
Replaced with no.7 Doc Ref 4

9 - Unknown Timber frame
Single Glazed
Painted Matt White
Replaced with no.9 Doc Ref 4

11 - Unknown Timber frame
Single Glazed
Painted Matt White
Replaced with no.11 Doc Ref 4

13 - Unknown Timber frame
Single Glazed
Painted Matt White
Replaced with no.13 Doc Ref 4

8 - Unknown Timber frame
Single Glazed
Painted Matt White
Replaced with no.8 Doc Ref 4

10 - Unknown Timber frame
Single Glazed
Painted Matt White
Replaced with no.10 Doc Ref 4

12 - Unknown Timber frame
Single Glazed
Painted Matt White
Replaced with no.12 Doc Ref 4