



PROPOSED ELEVATIONS


BACK ELEVATION

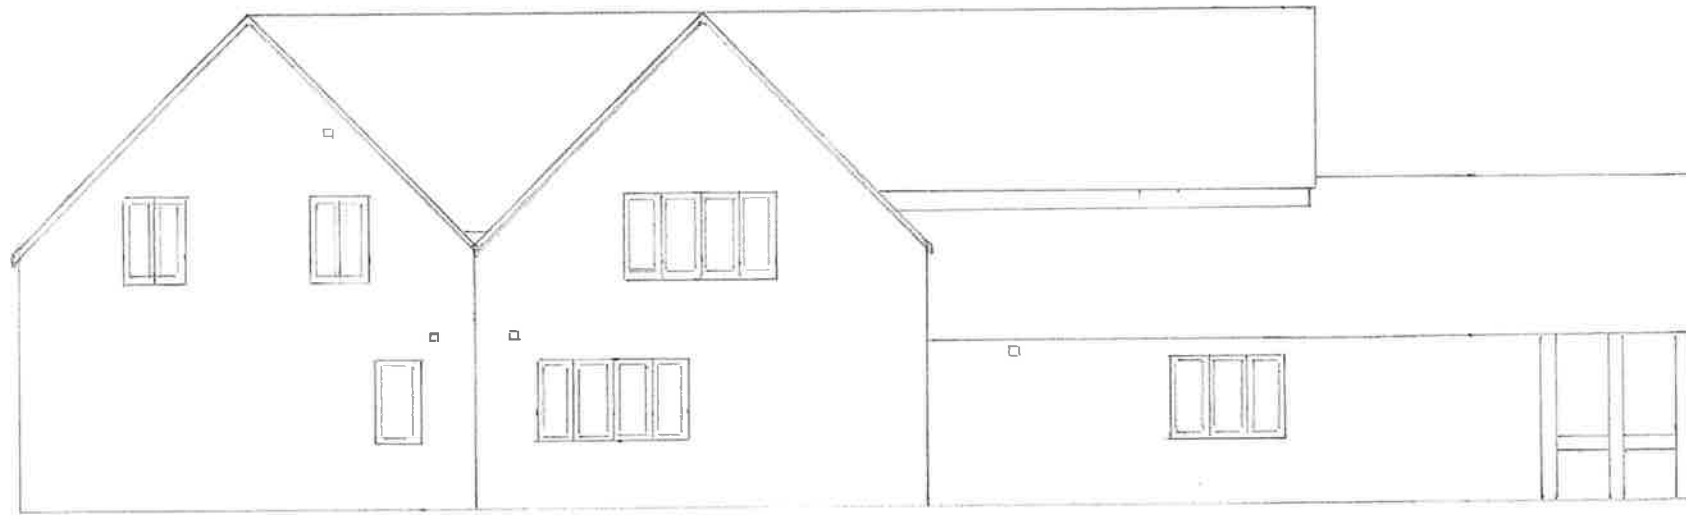

SIDE ELEVATIONS

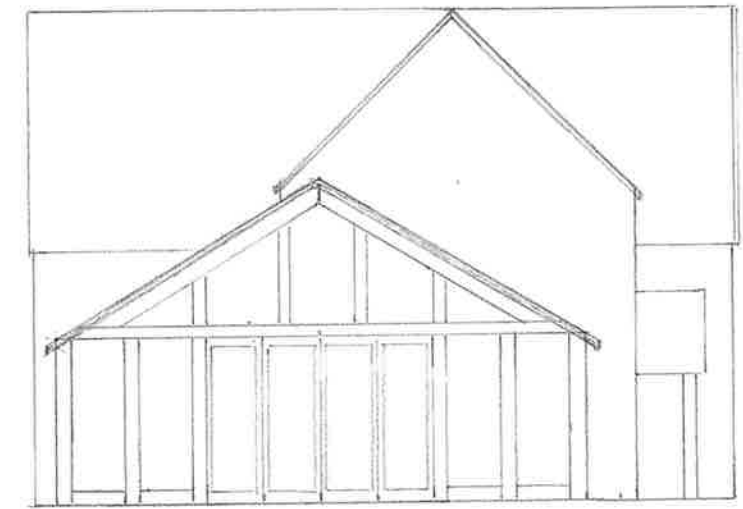

FRONT ELEVATION

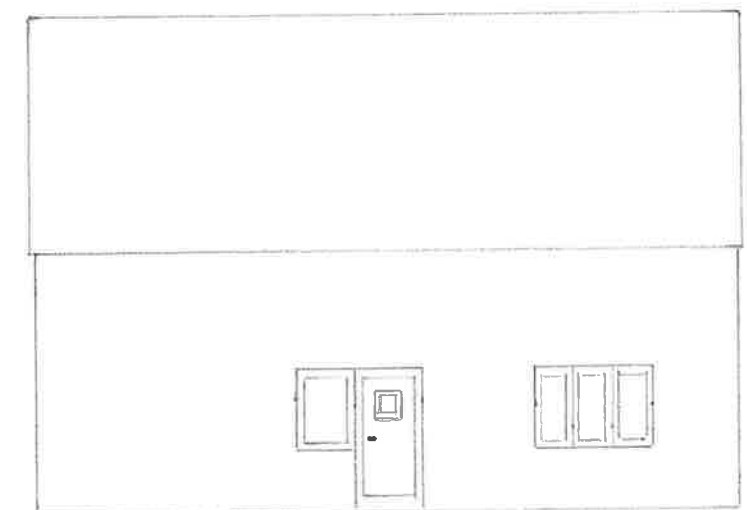

HONEY LANE COTTAGE SN16 OSP

SCALE $\frac{1}{100}$ A3

14th NOVEMBER 2025

SCALE BAR



SCALE $\frac{1}{100}$ M