



Front (North) Elevation
1:100

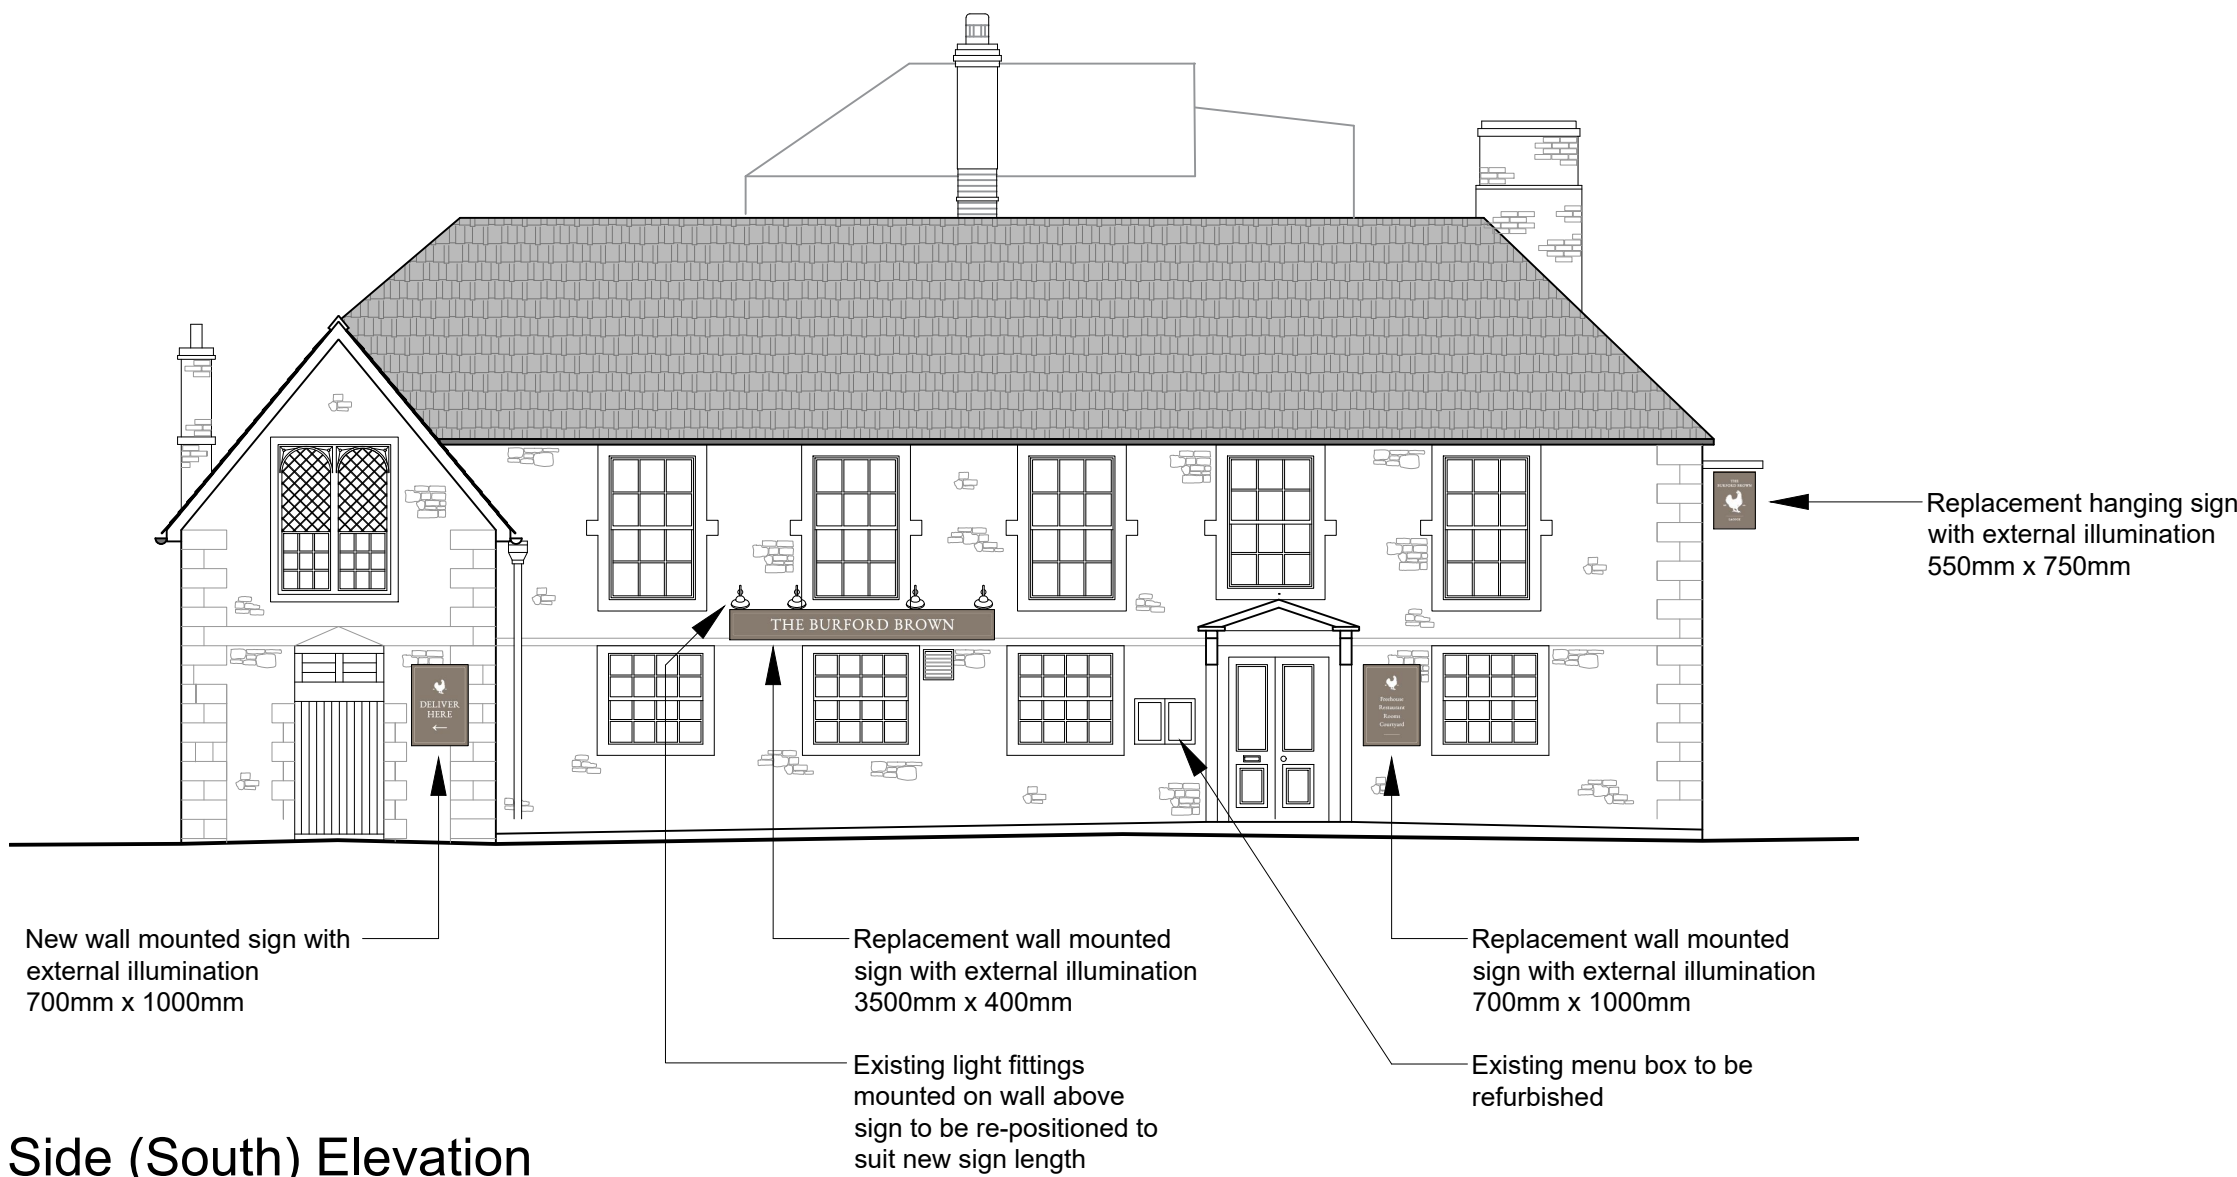


Side (South) Elevation
1:100

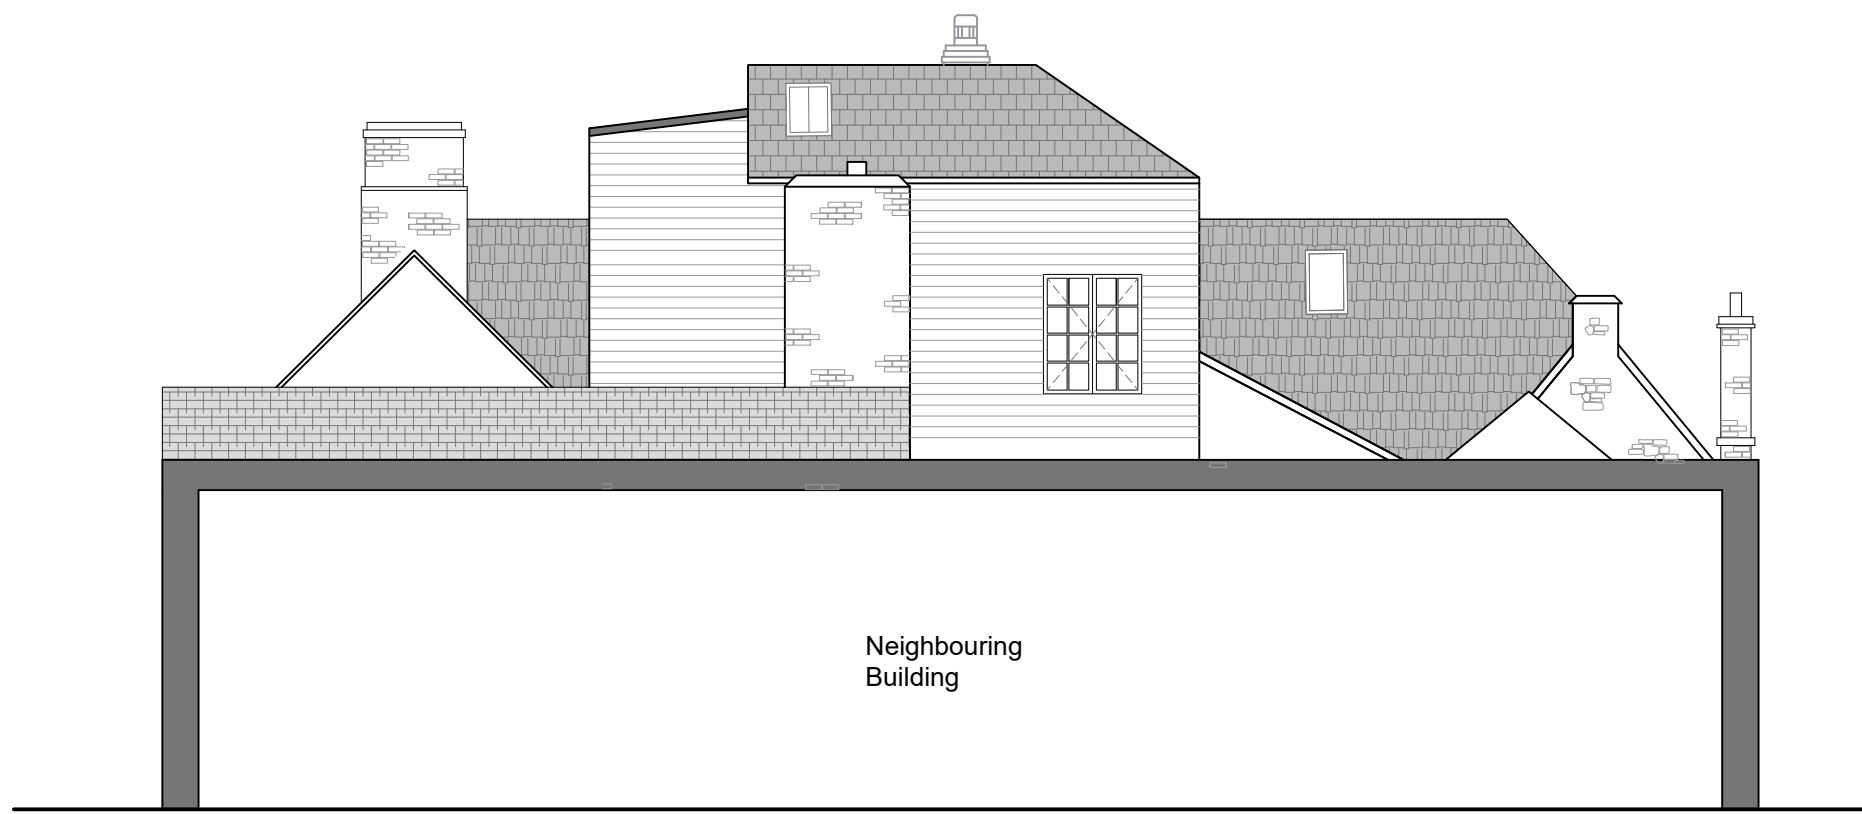

Side (West) Elevation
1:100




Side (East) Elevation
1:100

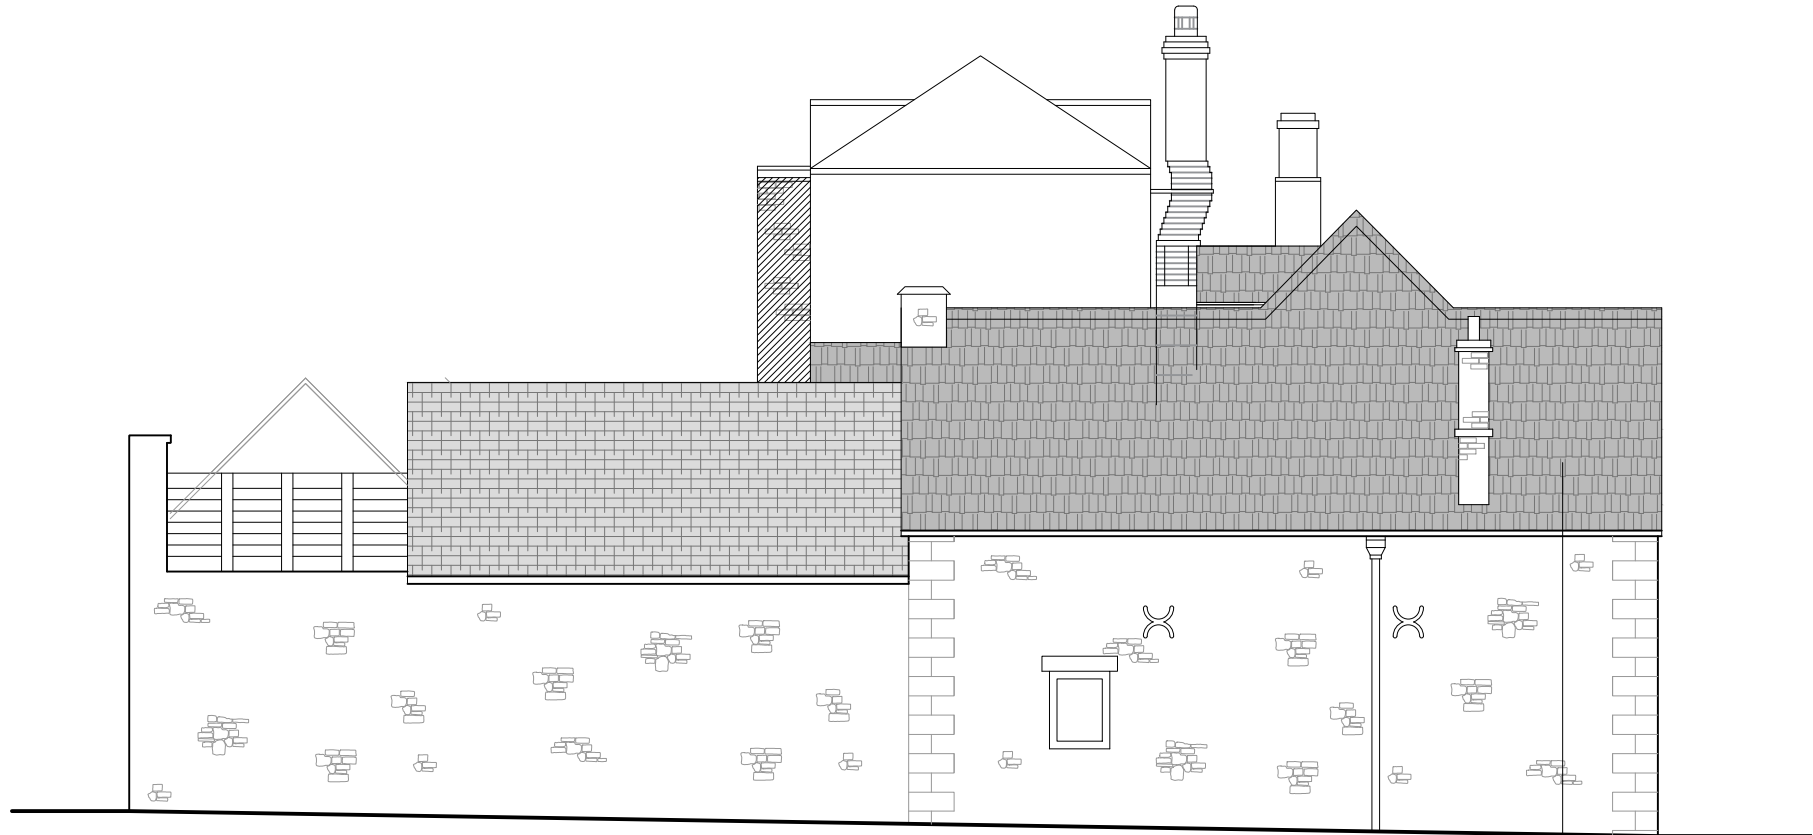

Signs - Artwork



Main Sign: 3500mm x 400mm x 50mm painted sign
Material: Smooth faced tricoya with hardwood frame surround
Colour: Farrow & Ball "Salon Drab no. 290" background with white text
Illumination: Wall mounted light fittings above the sign

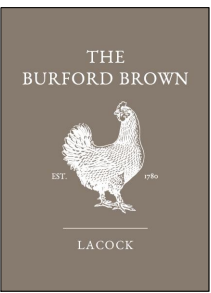

Hanging Sign: 550mm x 750mm x 50mm painted sign
Material: Smooth faced tricoya with hardwood frame surround
Colour: Farrow & Ball "Salon Drab no. 290" background with white text
Illumination: Bracket mounted light fittings above the sign



Information Signs: 700mm x 1000mm x 50mm painted sign
Material: Smooth faced tricoya with hardwood frame surround
Colour: Farrow & Ball "Salon Drab no. 290" background with white text
Illumination: Wall mounted light fittings above the sign



B	18/12/25	ARW	ARW	Light fittings added to elevations
A	08/12/25	ARW	ARW	PLANNING ISSUE
REV	DATE	DRWN	CHKD	REVISION DETAILS

PROJECT TITLE
Refurbishment of The Carpenters Arms,
Church Street, Lacock, SN15 2LB

CLIENT
Mr. A. Gott

DRAWING TITLE
AS PROPOSED
Elevations - New & Replacement Signs

DRAWING STATUS PLANNING	SCALE : 1:100 @ A1 DATE : January 2023
DRAWING No. 2397-061	REVISION B
DRAWN : ES CHECKED : ARW	



HPA CHARTERED ARCHITECTS
29 CASTLE HILL, LANCASTER LA1 1YN
01524 32479
hpa@hpa.ltd
www.hpa.ltd