

EXISTING EXTERNAL SIGNAGE.



HAINE & SMITH OPTICIANS
25 HIGH STREET
MALMESBURY
WILTSHIRE SN16 9AA.



EXISTING SIGNAGE PHOTO :

EXISTING 600 X 760MM HANGING SIGN
AND WROUGHT-IRON BRACKET TO
COTSWOLD STONE FACADE ABOVE
SHOPFRONT.

EXISTING 50MM THICK TIMBER-FRAMED
GRAPHIC PANEL WITH SELF-ADHESIVE
VINYL GRAPHIC BONDED TO REBATED
TIMBER SIGN PANEL WITH GRAPHIC TO
BOTH FRONT AND REVERSE FACES OF
SIGN PANEL.

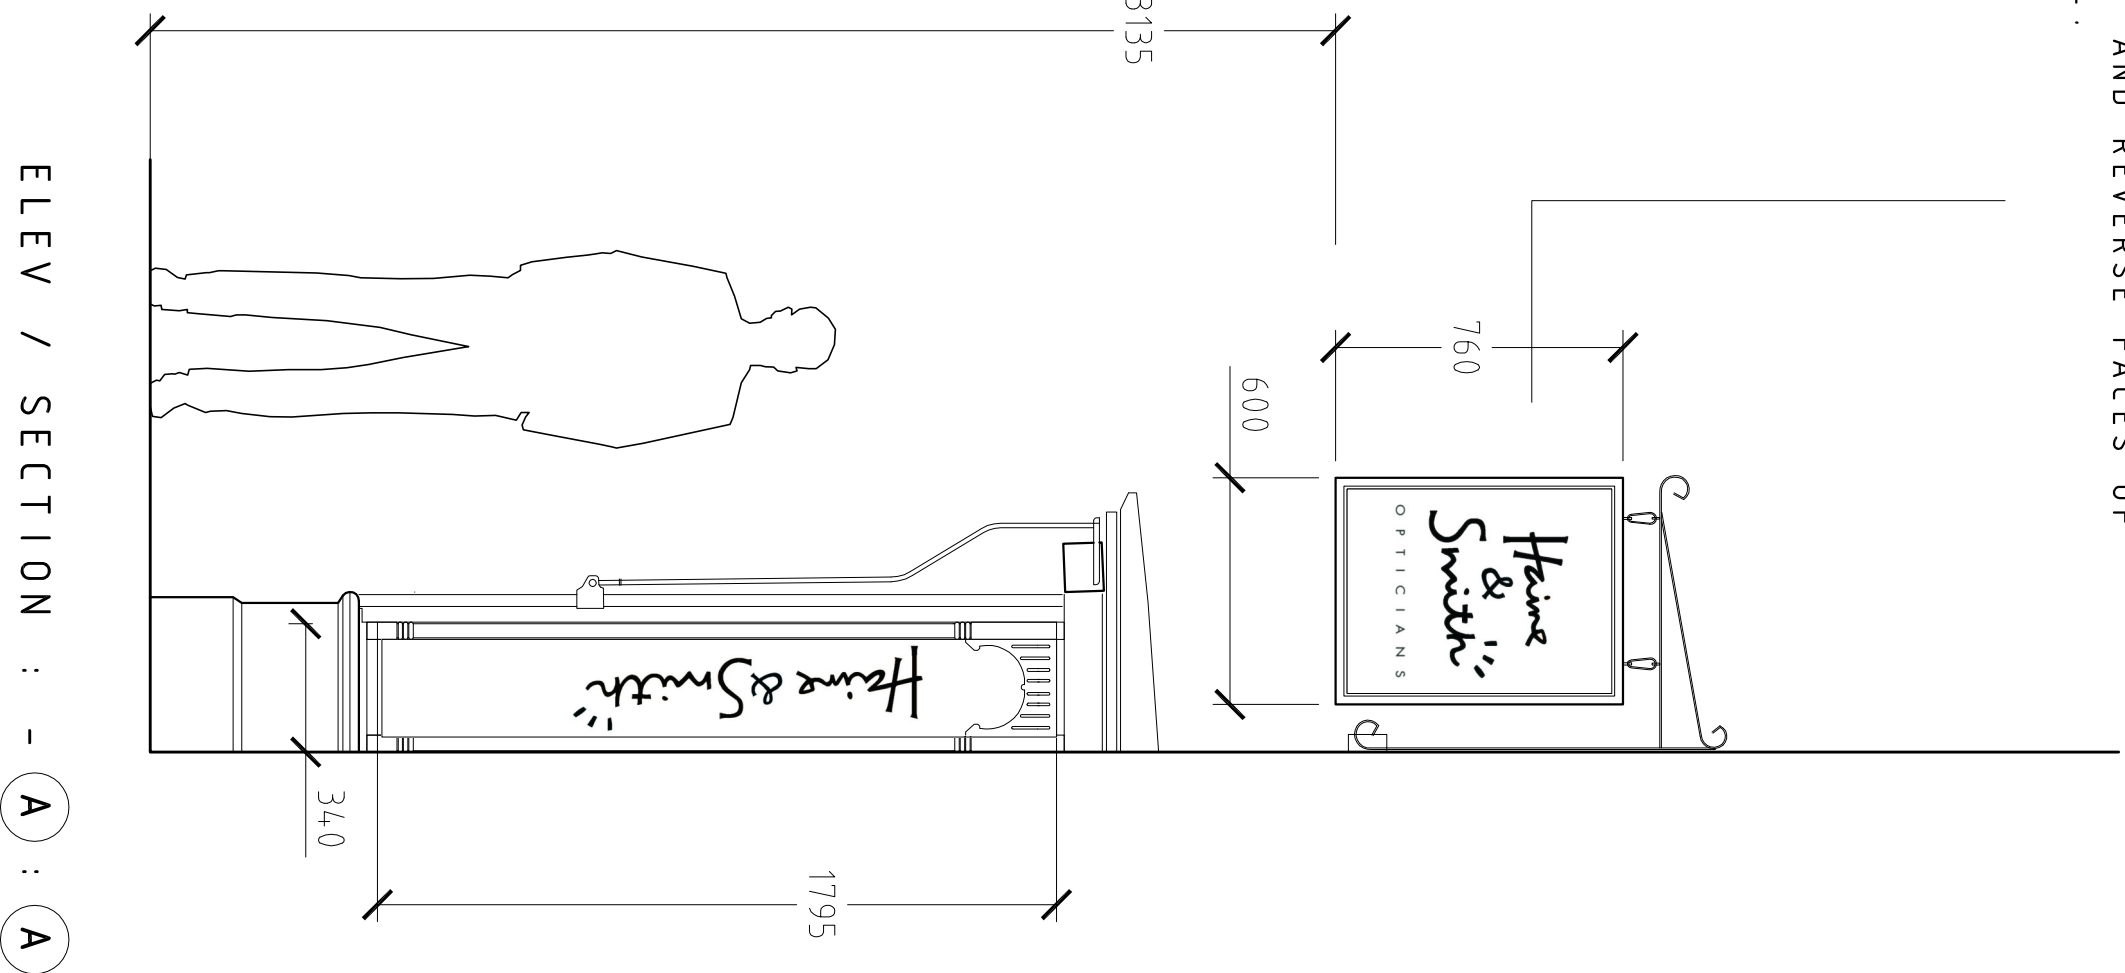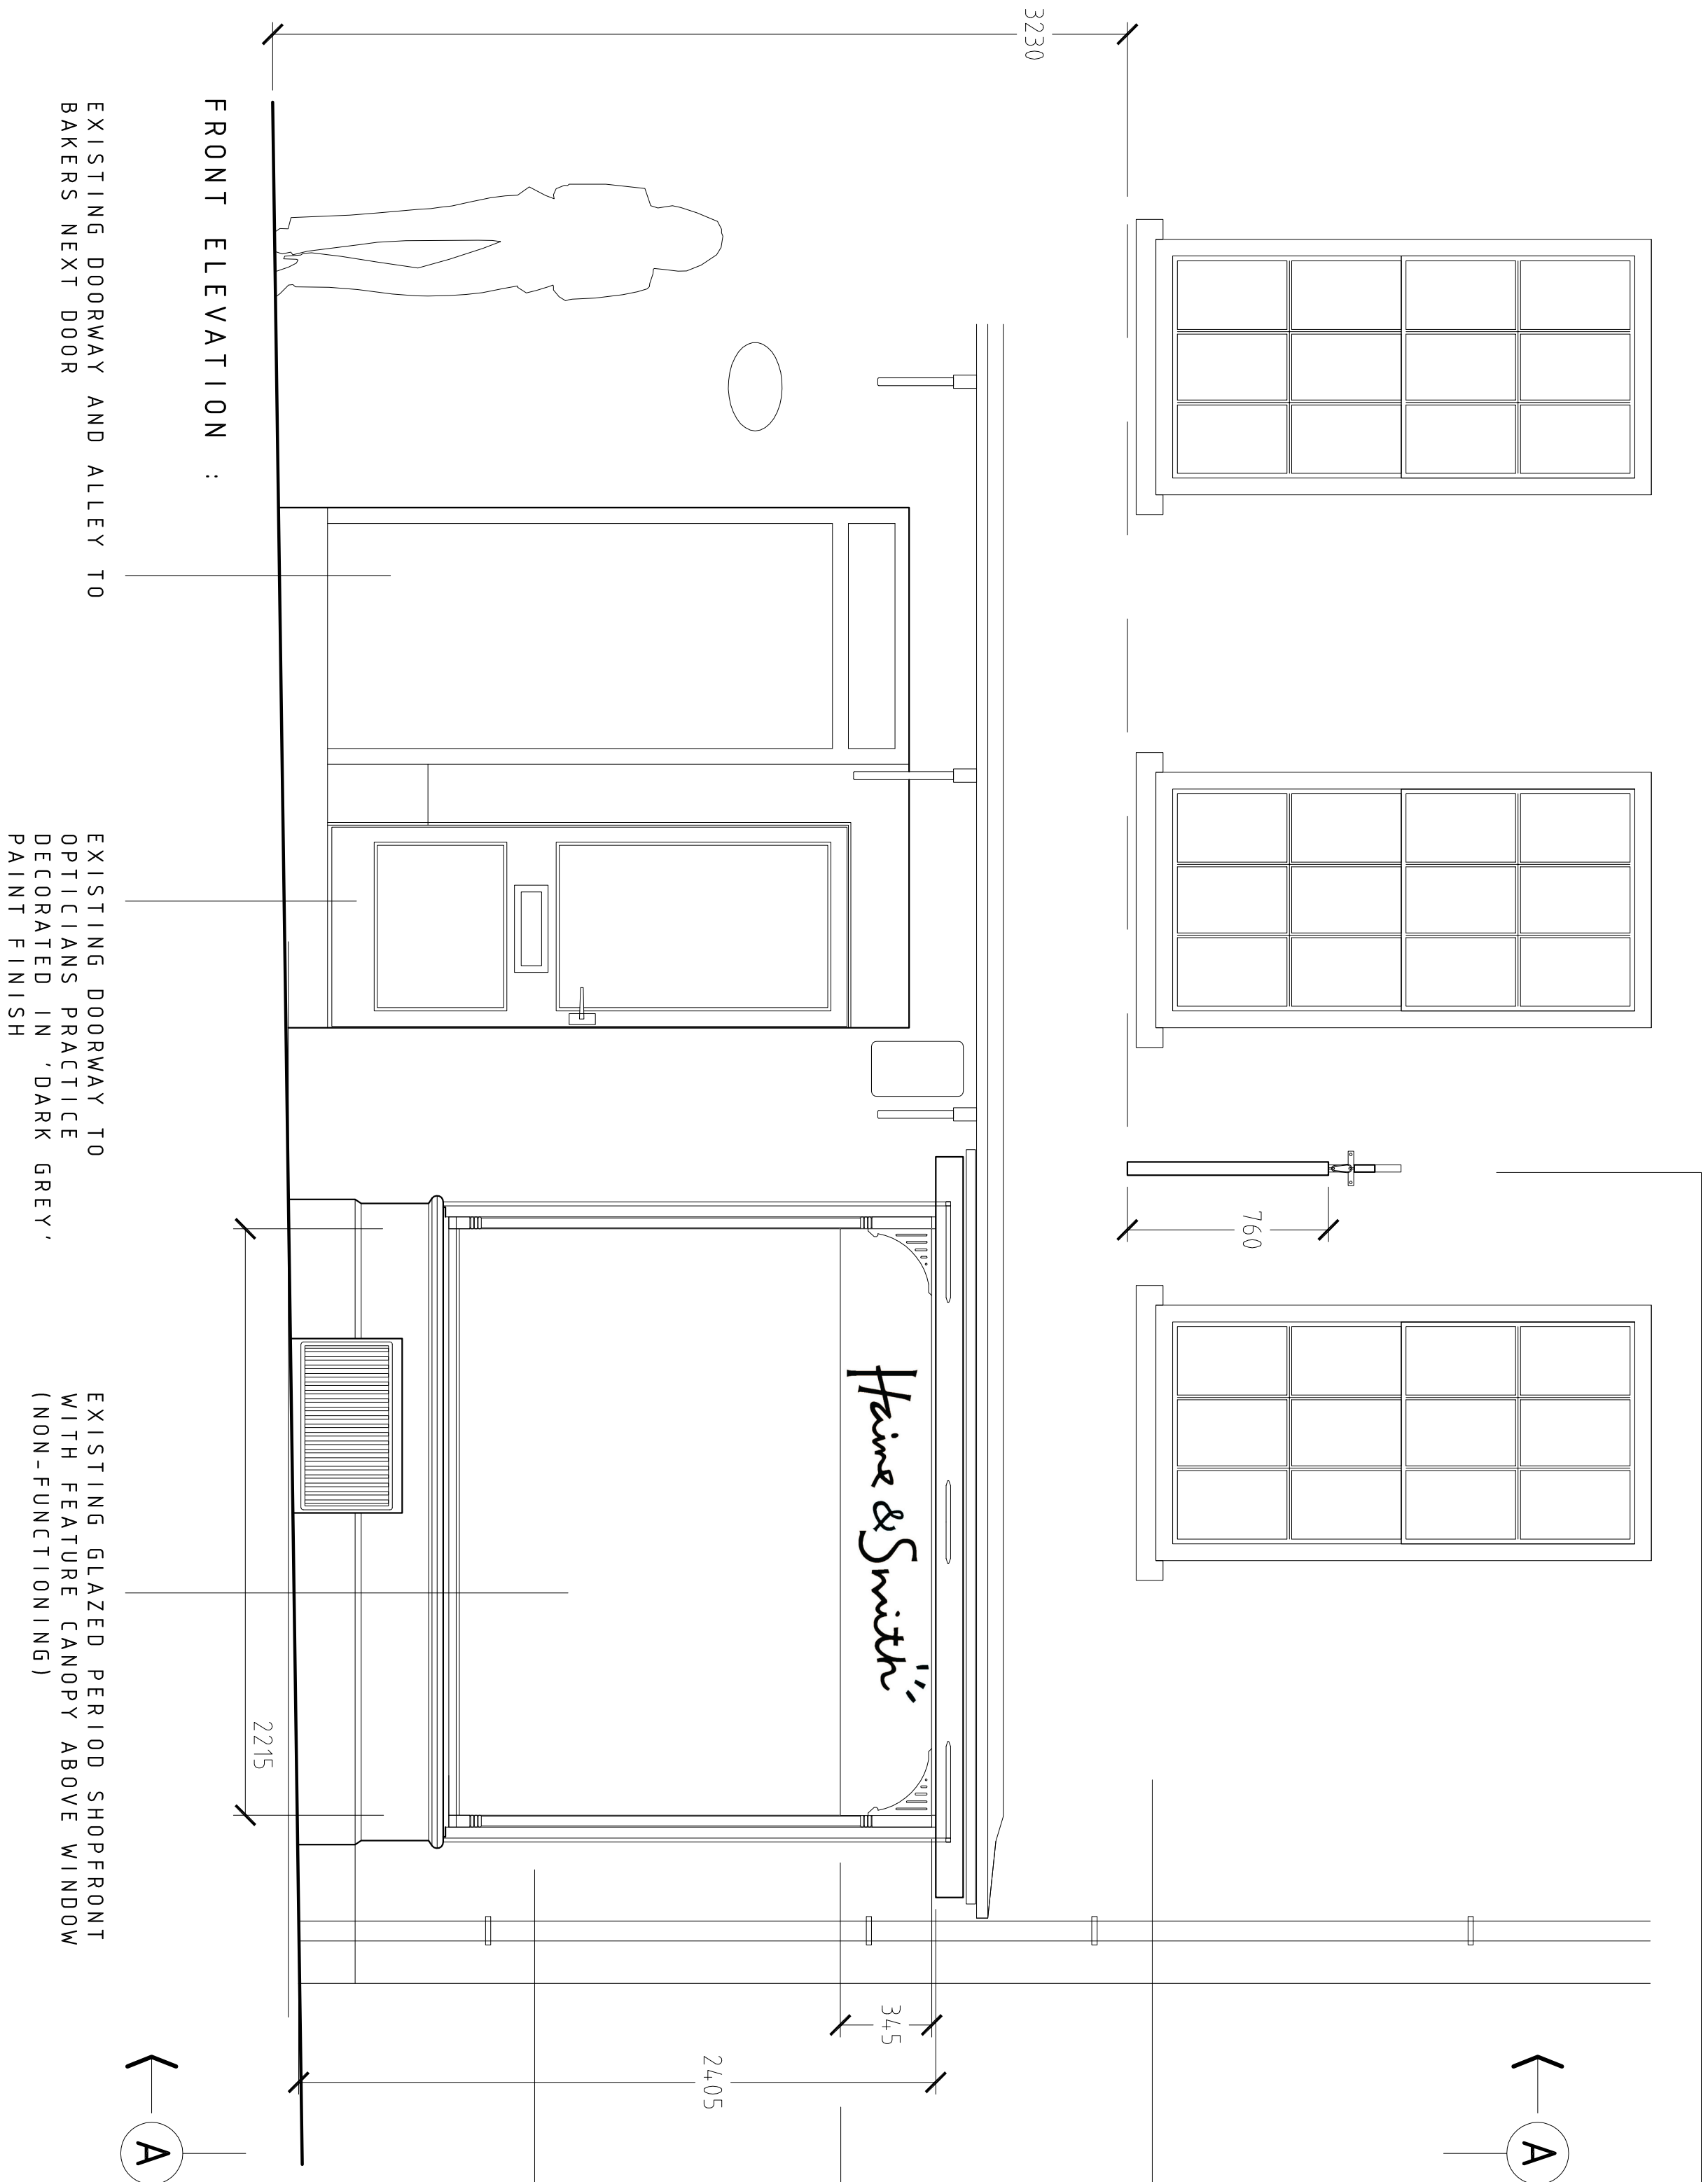

JOINER AND / OR CONTRACTOR ARE TO
PRODUCTION CHANGES ARE REPORTED TO THE
DESIGNER (AND / OR APPROVAL

ALL DRAWINGS, LOGOS AND THE PROJECT OF
THESE DRAWINGS ARE THE PROPERTY OF
HAKIM GROUP AND ARE NOT TO BE
REPRODUCED OR COPIED WITHOUT THE WRITTEN
CONSENT OF HAKIM GROUP. THE LAYOUT OF
THESE DRAWINGS IS THE PROPERTY OF
HAKIM GROUP AND IS NOT TO BE
REPRODUCED OR COPIED WITHOUT THE WRITTEN
CONSENT OF HAKIM GROUP.

100, THE HAKIM GROUP
SUITE 317, DORSET ROAD
STAMFORD, LEICESTERSHIRE LE8 5AE
01530 444444 | info@hakingroup.co.uk

NOTES / ADDITIONAL INFORMATION:
1
2
3
4
5
6

CLIENT:	HAINE & SMITH OPTICIANS	DWG REF:	DRWG_001/201 HANGING SIGNAGE (EXISTING) ELEV & SEC.
INSTALL:	25 HIGH STREET MALMESBURY, SN16 9AA WILTSHIRE	DRAWN BY:	SIMON GOODARD
JOB No.:	NGV / DEC 2025	DATE:	DRWG_001/201 - 09.11.25
	HASOPT/MALMESBURY	SCALE:	1:20 AT A1

DATE:	APPROVED DETAILS:	DRAWN BY:
A		
B		
C		
D		
E		
F		