
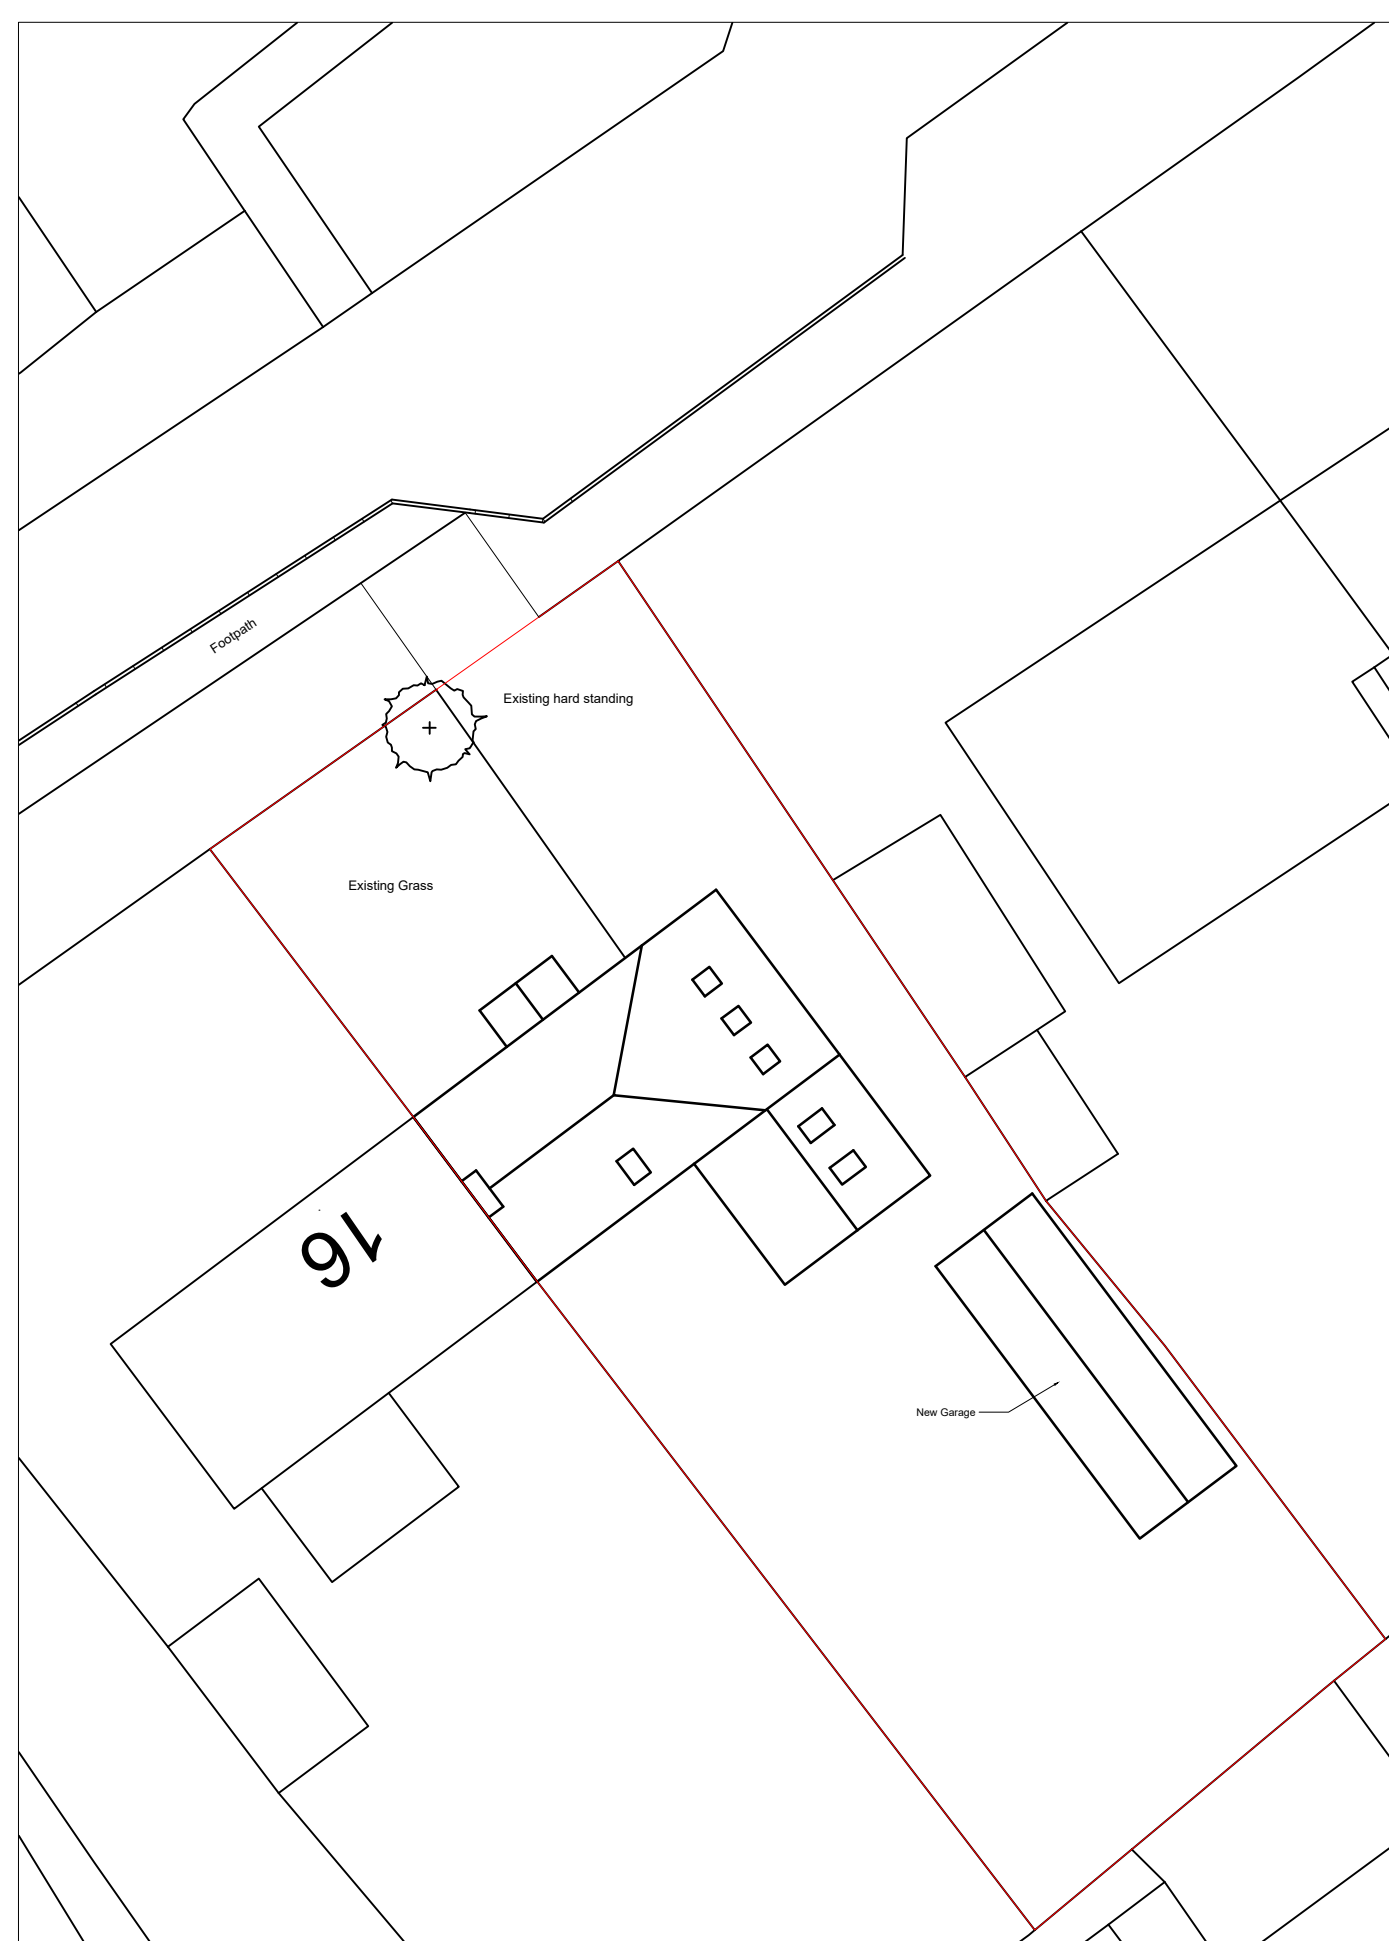


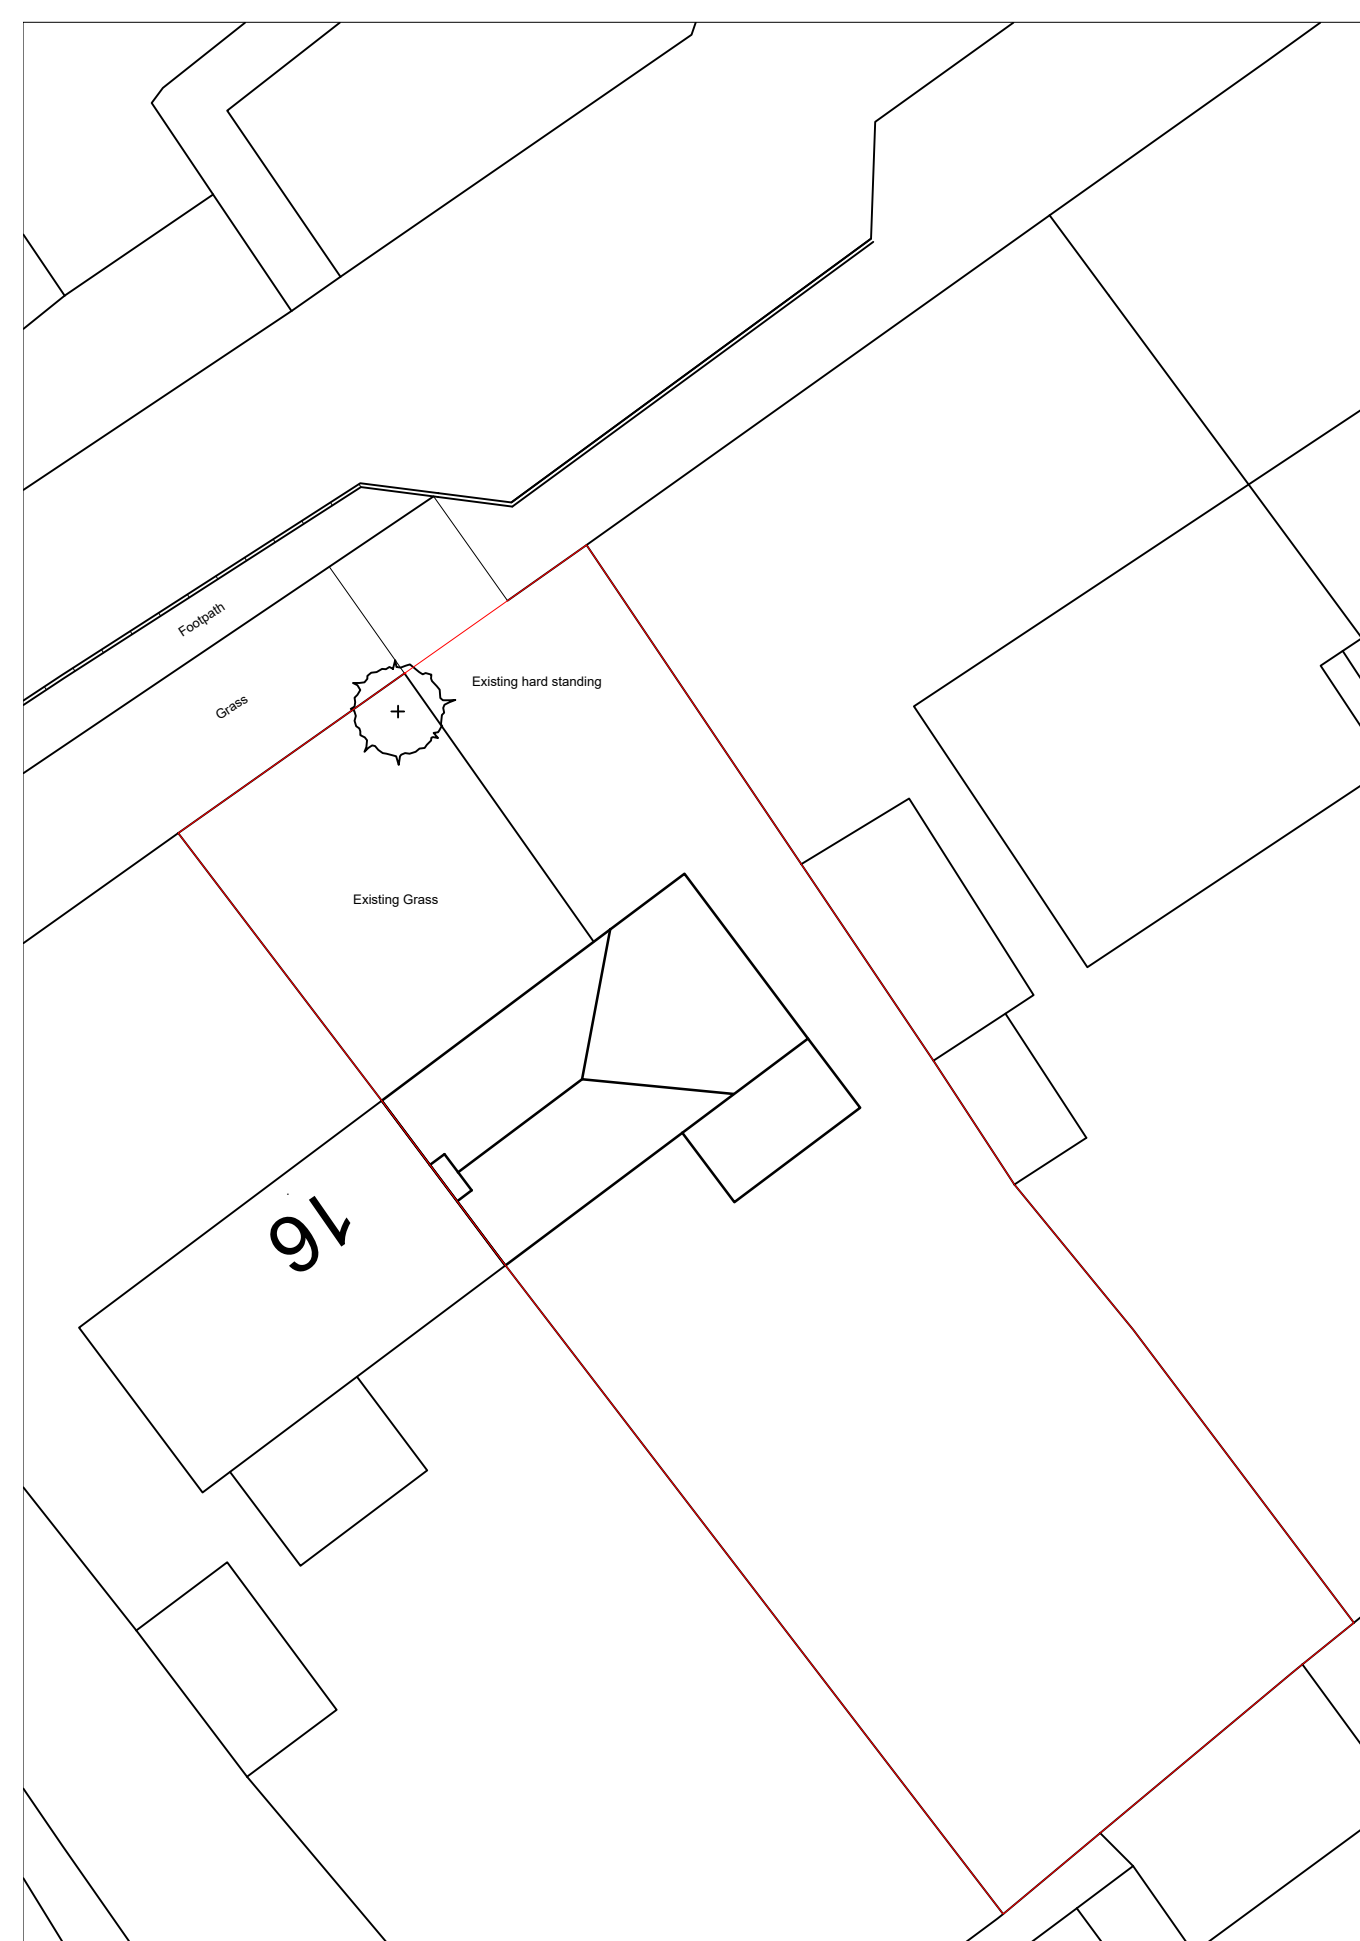

NOTES:

1. This drawing is the property of MJF CAD Solutions and must not be copied or disclosed for any purpose except as authorised by MJF CAD Solutions or the client.

A	Dec 25	MJF	MJF	Red Line amended	
Rev	Date	By	Chk	Comment	

A	Dec 25	MJF	MJF	Red Line amended
Rev	Date	By	Chk	Comment



— SOLUTIONS —
JF CAD Solutions Ltd.

JF CAD Solutions Ltd.

Basepoint Business Centre, Rivermead Drive
Swindon, SN5 7EX

Tel: 01793 407941 - Mob: 07783 226700

Email: mike@mjfcadsolutions.co.uk

Website: www.mjfcadsolutions.co.uk



Client

Leah Theobald
17 Stone Lane
Lydiard Millicent
SN5 3LD

Project Title

Single Storey Rear Extension
Front Porch And Garage

Drawing Title

Existing & Proposed Block Plans

Drawn by:
MJF

Scale:
1:200 - A3

Date: Aug 2025

Drawing No.
1339_04

Rev.
A