


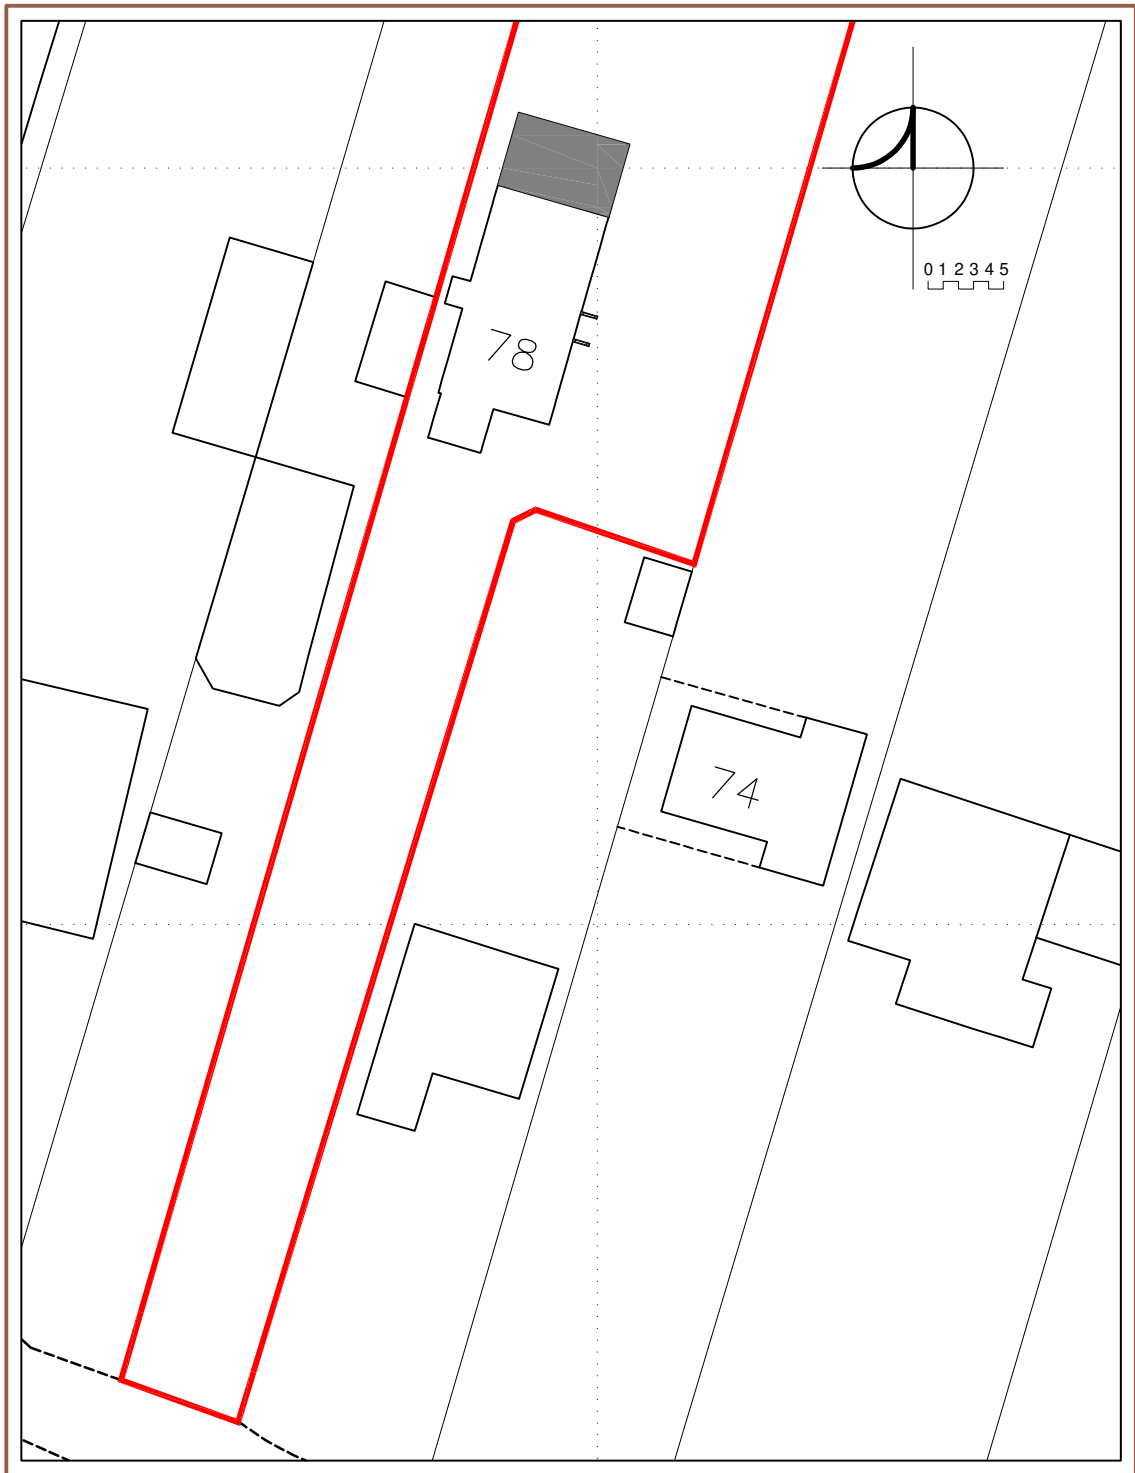

Block Plan 1:500

78 Firs Road

Firsdon

Wiltshire

SP5 1SW