


SCALE BAR

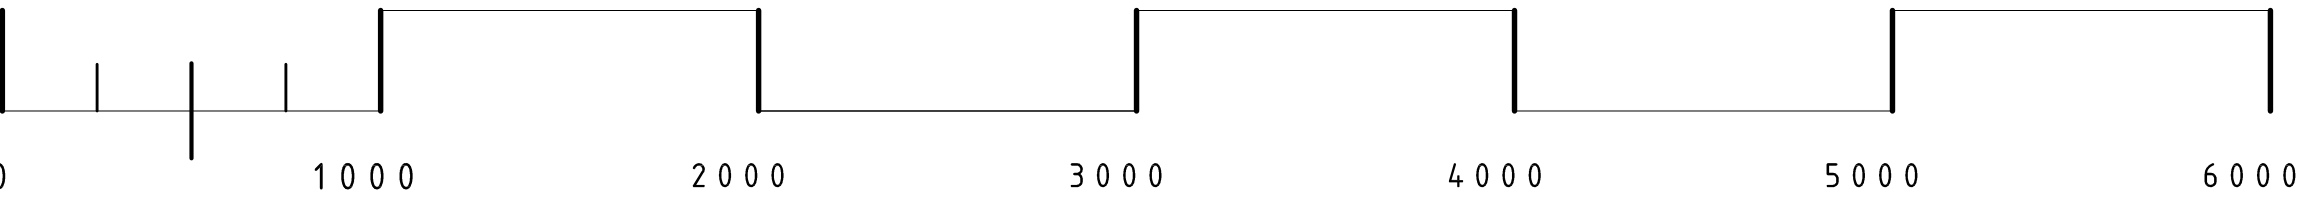

SCALE IN MM

PROPOSED EXTERNAL SIGNAGE.

HAINE & SMITH OPTICIANS
25 HIGH STREET
MALMESBURY
WILTSHIRE SN16 9AA.



IMAGE OF PROPOSED SIGNAGE :

NEW 600 X 760MM HANGING SIGN AND
WROUGHT-IRON BRACKET TO COTSWOLD
STONE FACADE ABOVE SHOPFRONT.

EXISTING 70MM THICK SIGNAGE
PANEL TO BE REMOVED AND REPLACED
WITH NEW 50MM THICK SIGN FABRICATED
FROM 50 X 40MM ALUMINIUM EXTRUSION
WITH 10MM SIGNAGE PANEL TO CENTRE.
NEW CENTRE PANEL FINISHED WITH
PRINTED GRAPHIC IMAGE AS SHOWN.
(DOUBLE-SIDED).
SIGN FRAME TO BE PAINT FINISHED TO
MATCH RAL 150 80 10 'ORGANZA GREEN'

GRAPHIC.
BACKGROUND COLOUR - RAL 150 80 10
'ORGANZA GREEN'
GRAPHIC DISC - RAL 8017 'CHOCOLATE
BROWN'
'H&S' TEXT - WHITE



EXISTING DOORWAY AND ALLEY TO
BAKERS NEXT DOOR

EXISTING GLAZED PERIOD TIMBER
SHOPFRONT PLUS ENTRANCE DOOR, FRAME
AND SURROUND - TO BE DECORATED IN
PAINT FINISH TO MATCH RAL 150 80 10
'ORGANZA GREEN'
FEATURE CANOPY ABOVE WINDOW
(NON-FUNCTIONING) PLUS WINDOW SILL
& STALL RISER AT PAVEMENT LEVEL -
ALL TO BE DECORATED IN PAINT FINISH
TO MATCH RAL 8017 'CHOCOLATE BROWN'


PLASTER RENDERED STRUCTURAL WALLS
TO THE FRONT OF THE BUILDING

'HAINE & SMITH' WINDOW GRAPHIC
(REVERSE APPLIED) TO TOP 345MM OF
GLAZED SHOPFRONT AND TO GLAZED
RETURN PANELS TO BOTH SIDES.

GRAPHIC WITH RAL 150 80 10 'ORGANZA
GREEN' BACKGROUND COLOUR AND TEXT
IN RAL 8017 'CHOCOLATE BROWN'

PERIOD TIMBER-FRAMED SHOPFRONT -
ALL PAINTED IN PAINT FINISH TO
MATCH RAL 150 80 10 'ORGANZA GREEN'.

FEATURE CANOPY ABOVE WINDOW
(NON-FUNCTIONING) PLUS WINDOW SILL
& STALL RISER AT PAVEMENT LEVEL -
ALL TO BE DECORATED IN PAINT FINISH
TO MATCH RAL 8017 'CHOCOLATE BROWN'

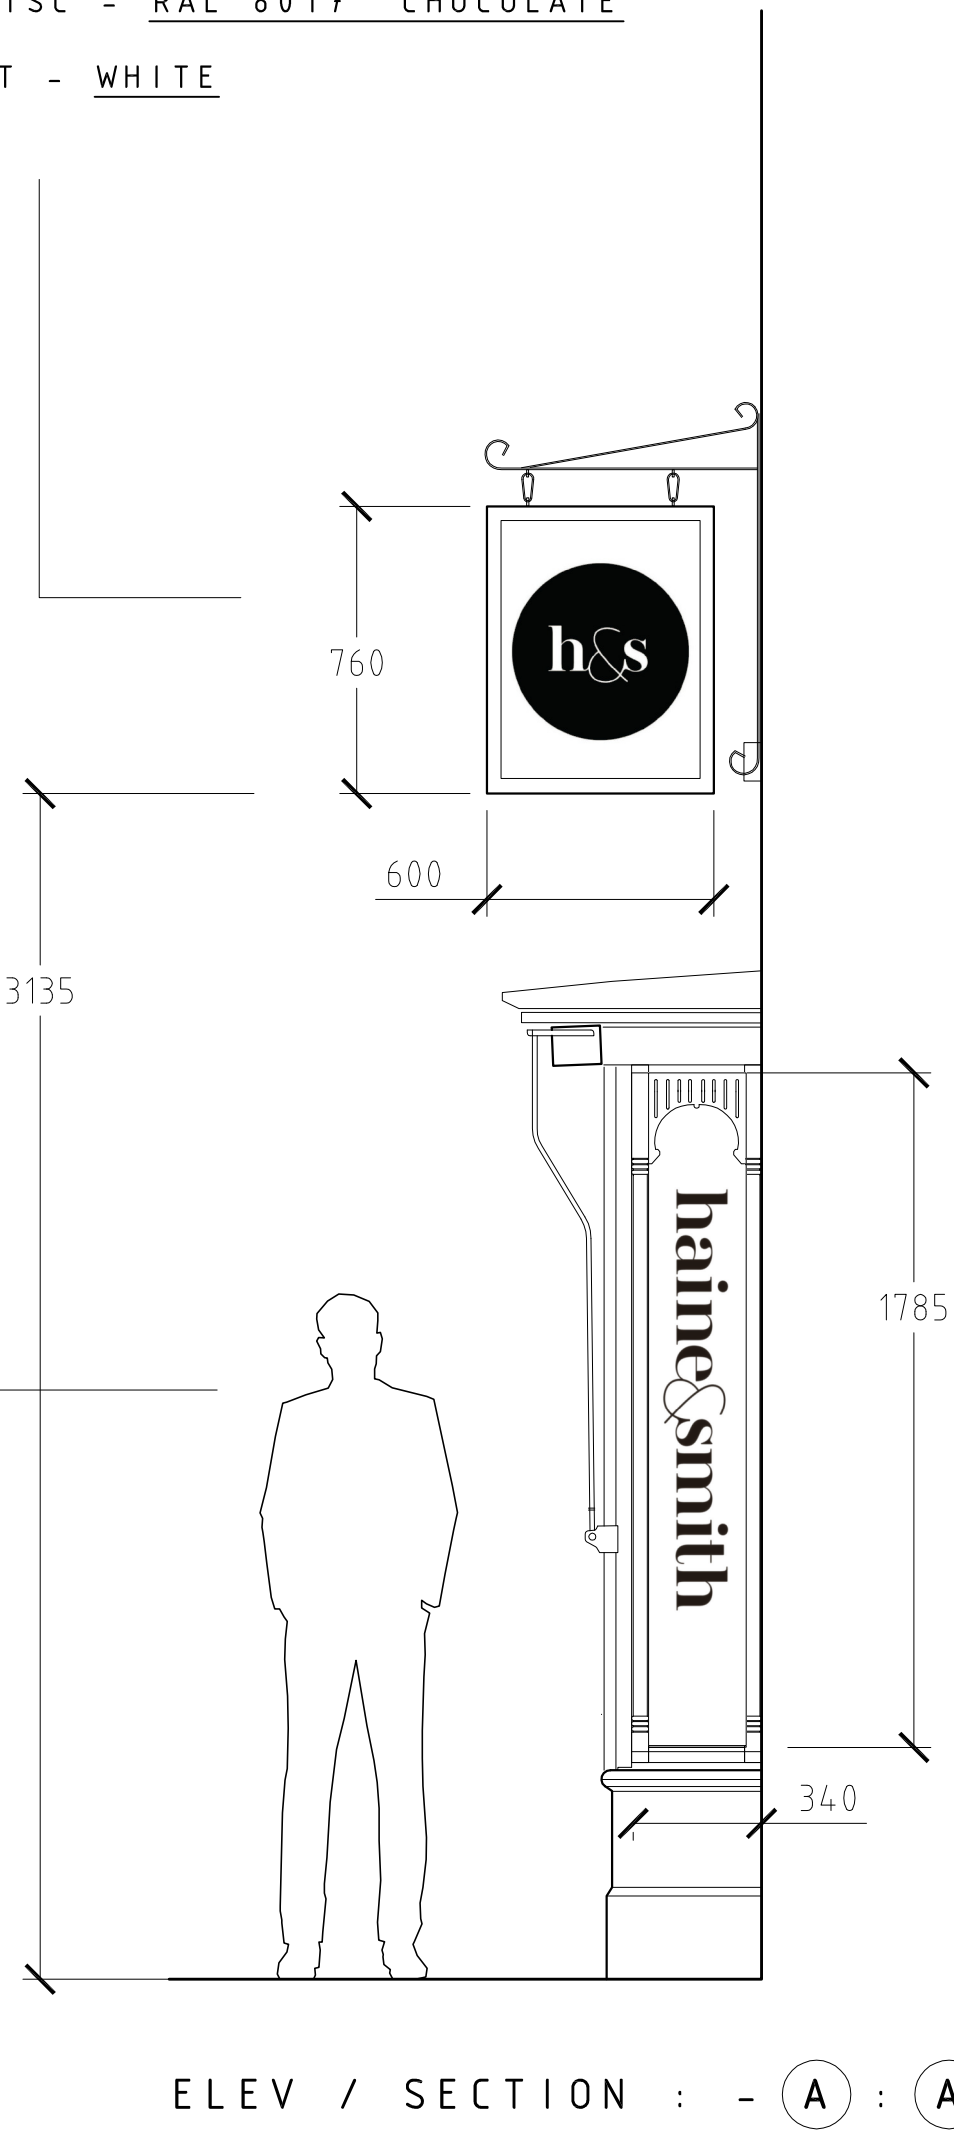

HAJIM
GROUP

JOINER AND / OR CONTRACTOR ARE TO
ENSURE ANY DISCREPANCIES AND / OR
PRODUCTION CHANGES ARE REPORTED TO THE
DESIGNER IMMEDIATELY FOR CLARIFICATION
AND / OR APPROVAL

ALL DRAWINGS REMAIN THE PROPERTY OF
THE HAJIM GROUP AND ARE THEREFORE
SUBJECT TO THE NORMAL RULES AND
REGULATIONS GOVERNED BY THE LAWS OF
COPYRIGHT.

THE HAJIM GROUP
INDIA HILL BUSINESS CENTRE
SUITE 317 - DAWDEN BBS 1AE
simongoddard@hajimgroup.co.uk

NOTES / ADDITIONAL INFORMATION:

1 ALL SIGNAGE DIMENSIONS TO BE VERIFIED BY GRAPHICS STUDIO ON SITE PRIOR TO ANY PRODUCTION TAKING PLACE.

CLIENT:	HAINE & SMITH OPTICIANS	DWG REF:	DRWG. 002/01 EXTERIOR SIGNAGE (PROPOSED) ELEV & SEC
	25 HIGH STREET MALMESBURY, SN16 9AA WILTSHIRE	DRAWN BY:	SIMON GODDARD
INSTALL:	NOV / DEC 2025	DATE:	DRWG.002/01 - 09.11.25
JOB No:	H&SOPT/MALMESBURY	SCALE:	1:20 AT A1

	DATE:	AMENDMENT DETAILS:	DRAWN BY:
A			
B			
C			
D			
E			
F			