


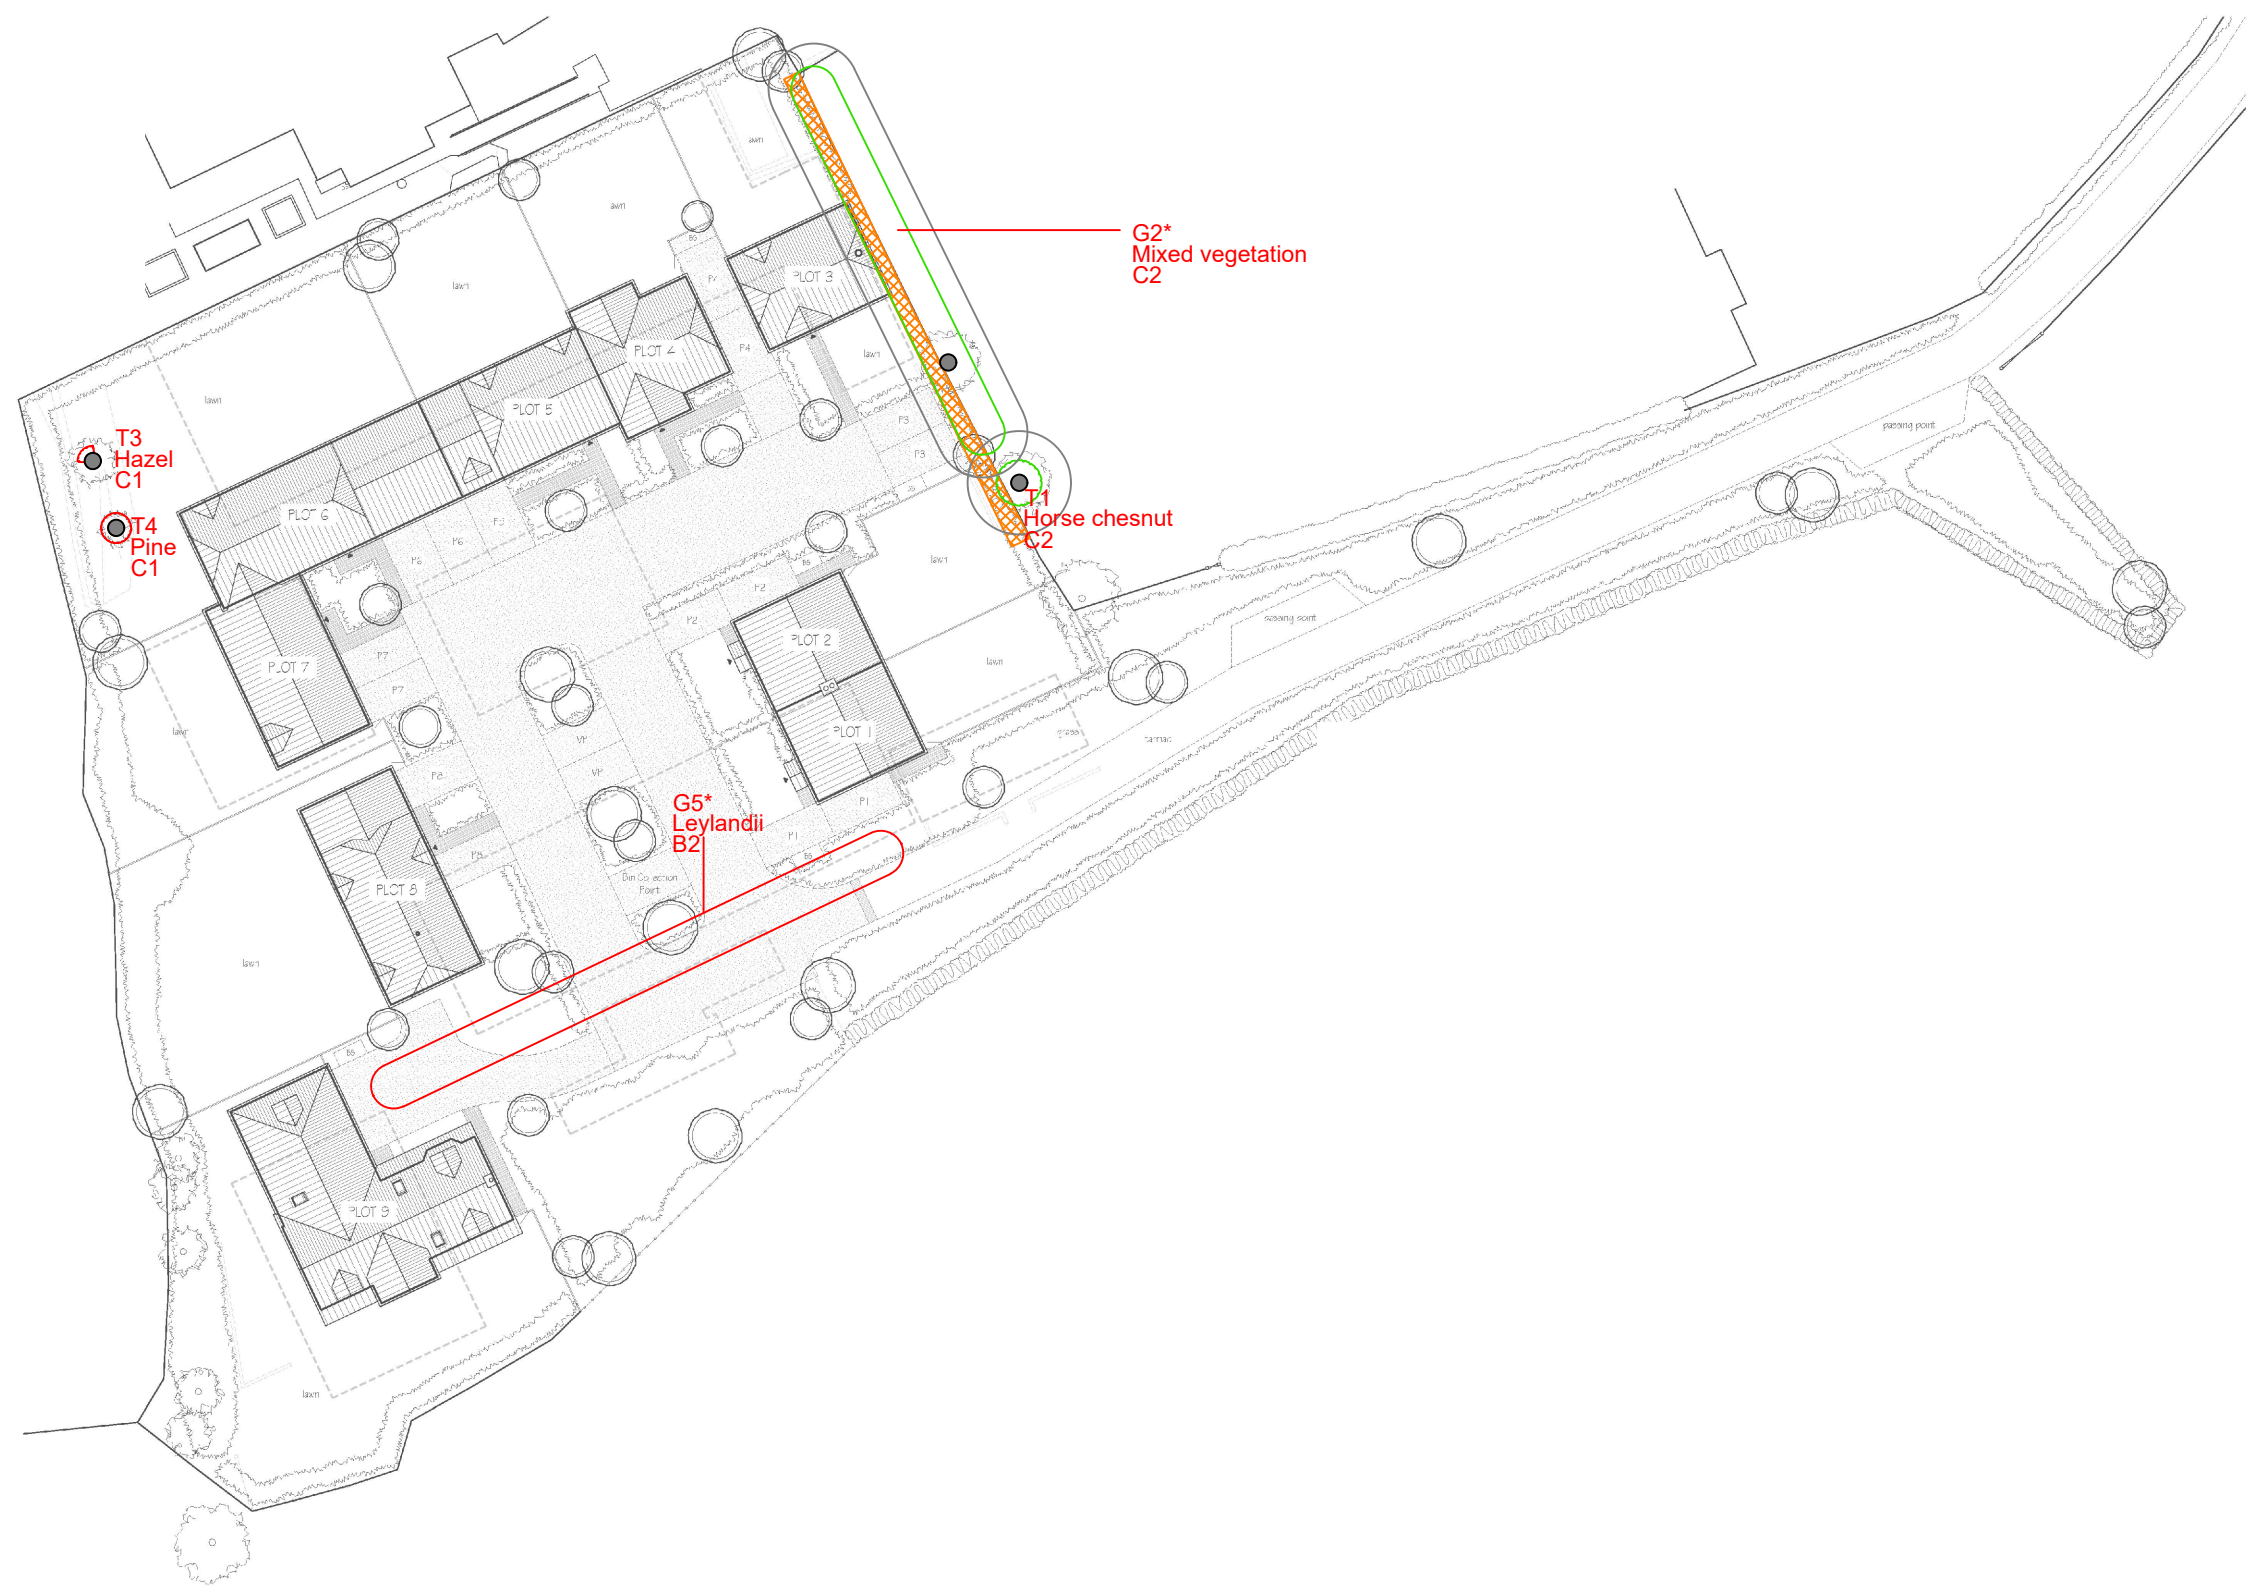



NATURALLY TREES
PROFESSIONAL TREE CARE

info@naturallytrees.co.uk / naturallytrees.co.uk
07555 224 201 / 01488 50 50 58

Site: Goatacre Farm	1:500 @ A2
Drawing Title: Tree Protection Plan	August 2025

Key:

● Category A

● Category B

● Category C

● Category U

Category

Root Protection Area

Tree Proposed for Removal

Crown Spread

Tree Number

Species

Category

Temporary Ground Protection

NOTE: Tree/group numbers marked with an * have approximate locations.