


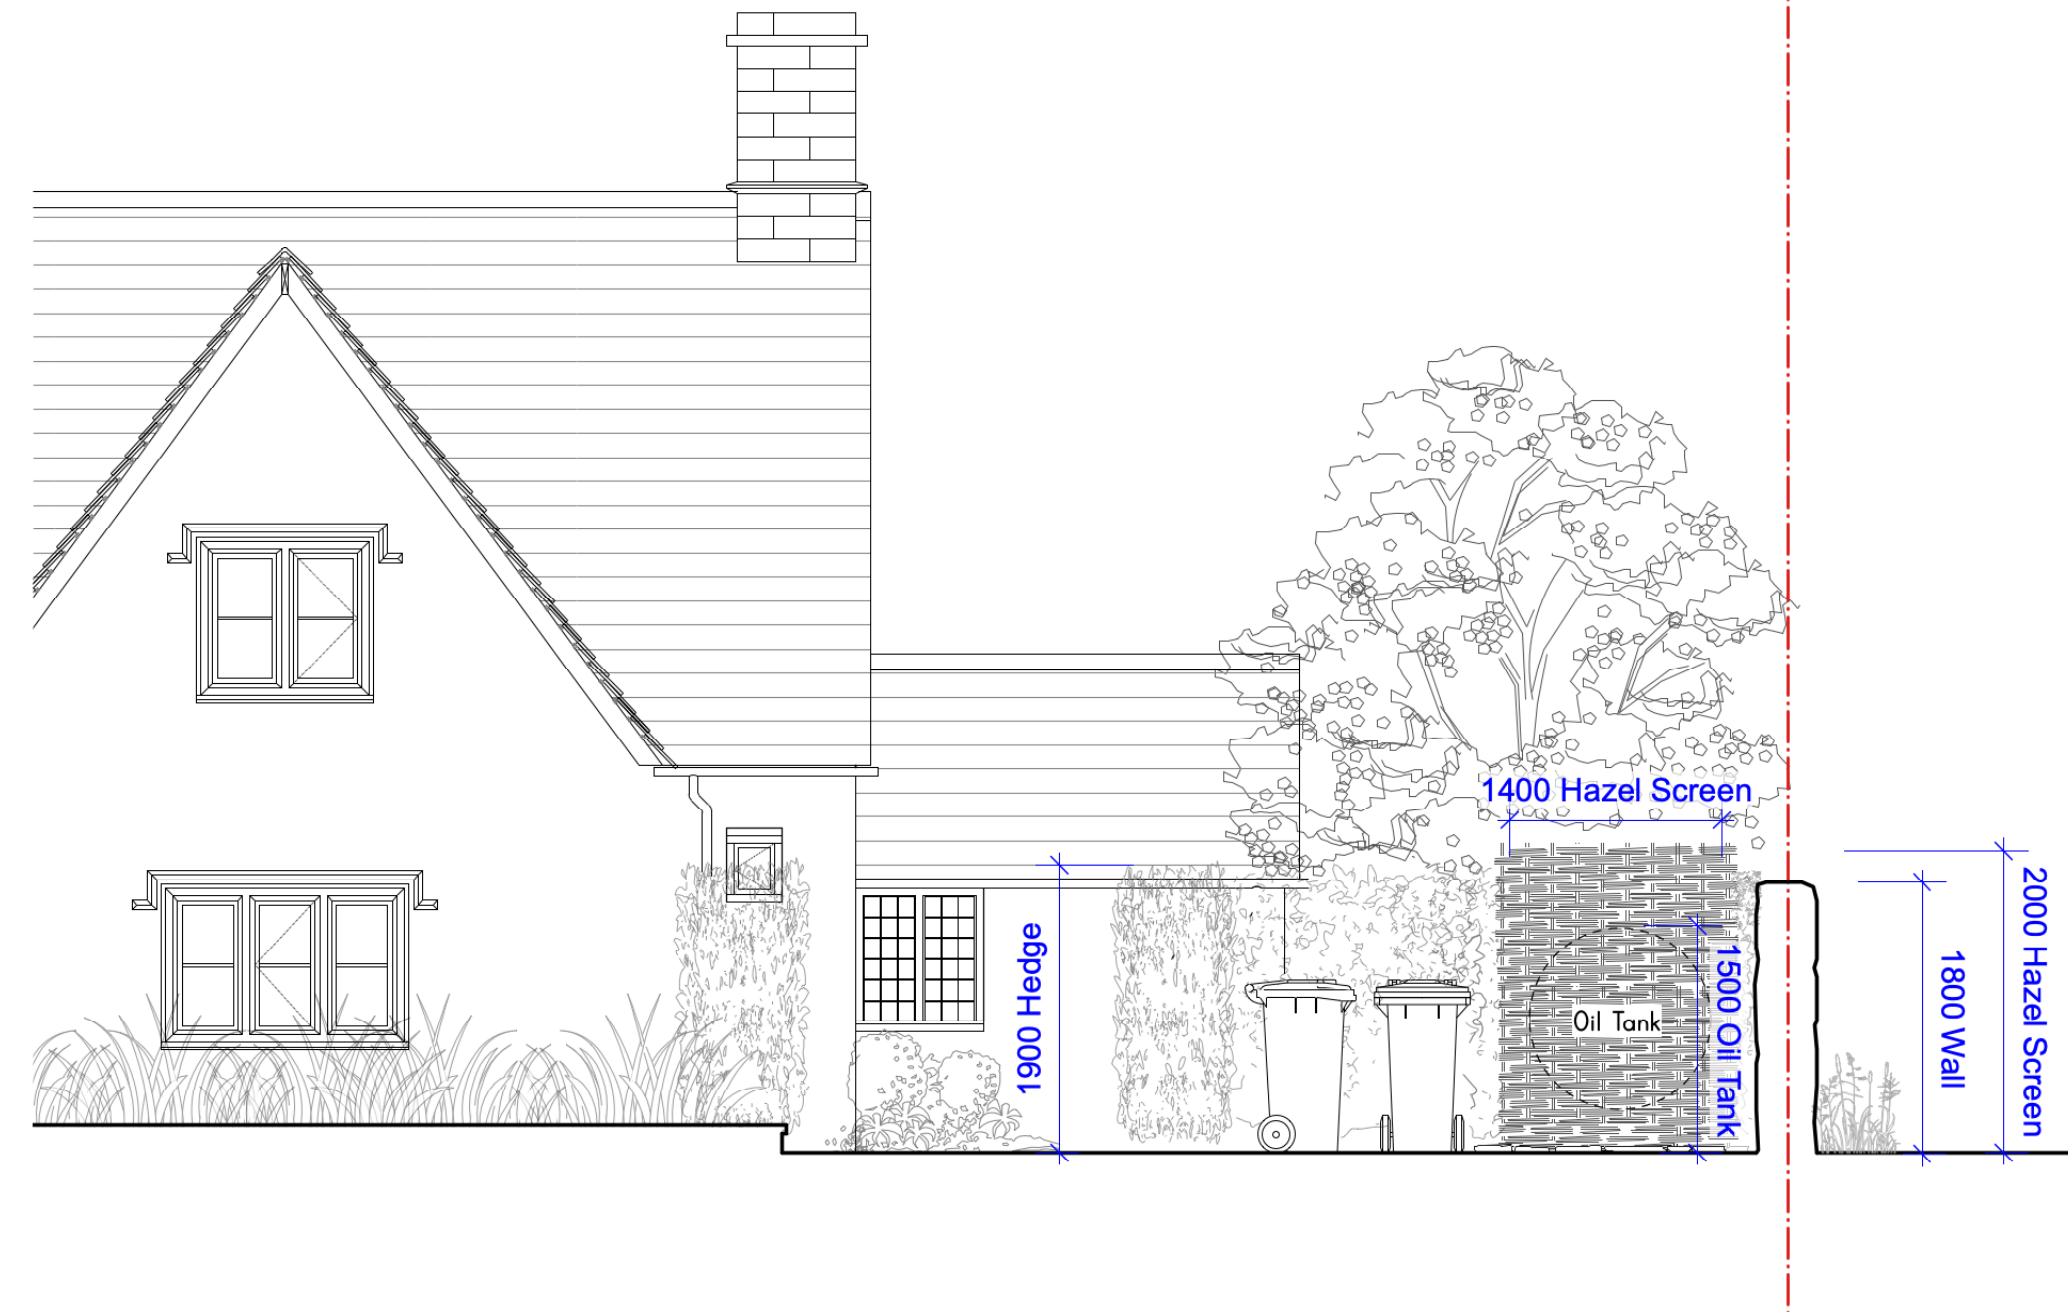


1 Existing Front Garden Elevation
Scale: 1:50




2 Existing Front Garden Section
Scale: 1:50


Notes

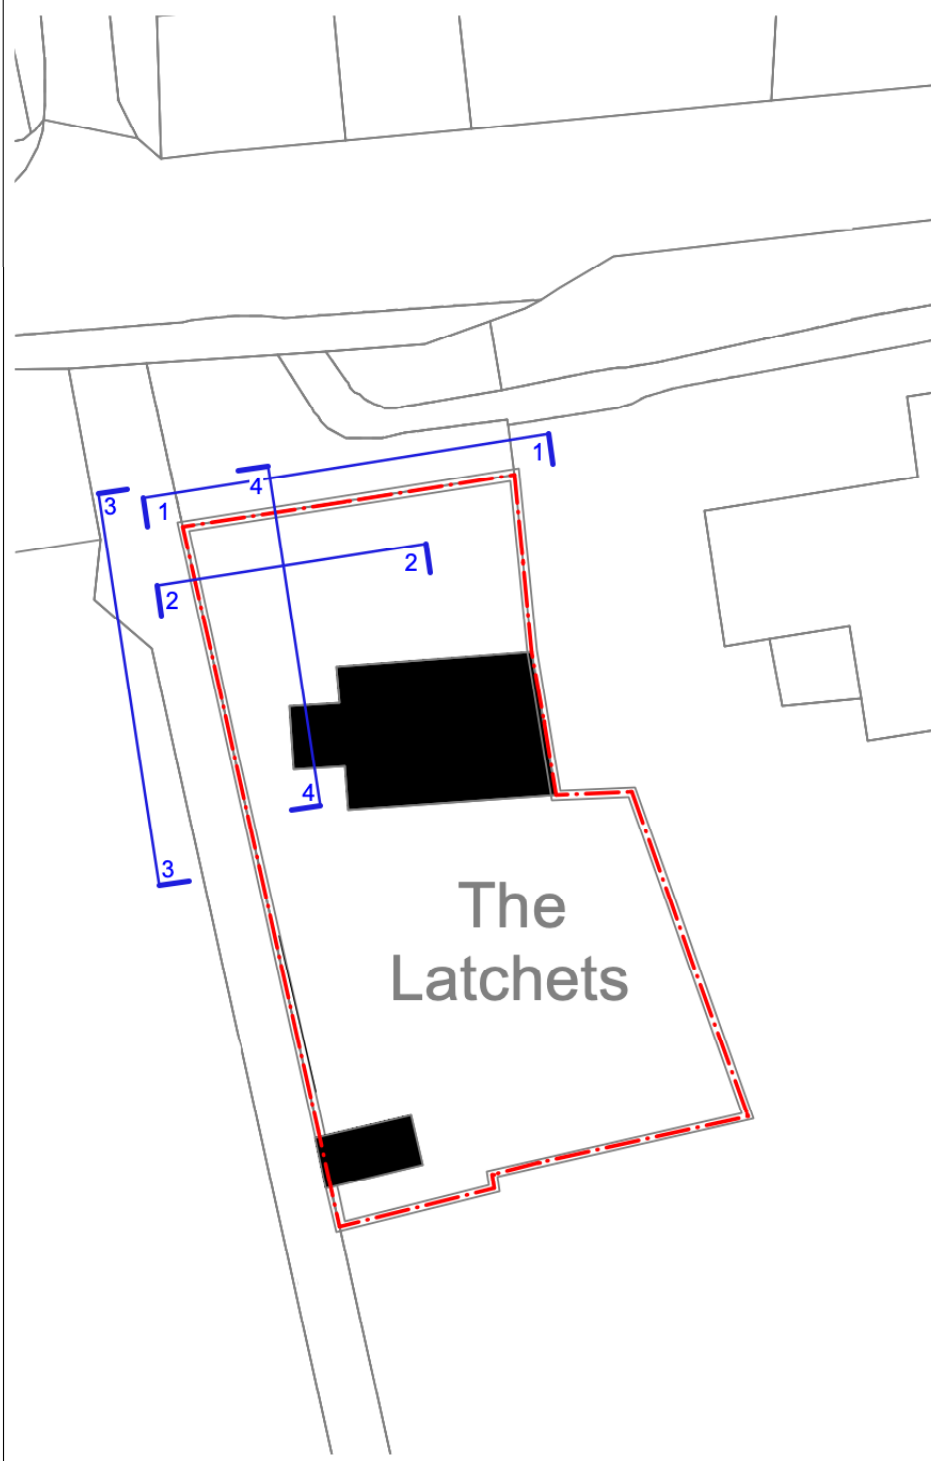

0 Key Plan
Scale: 1:333

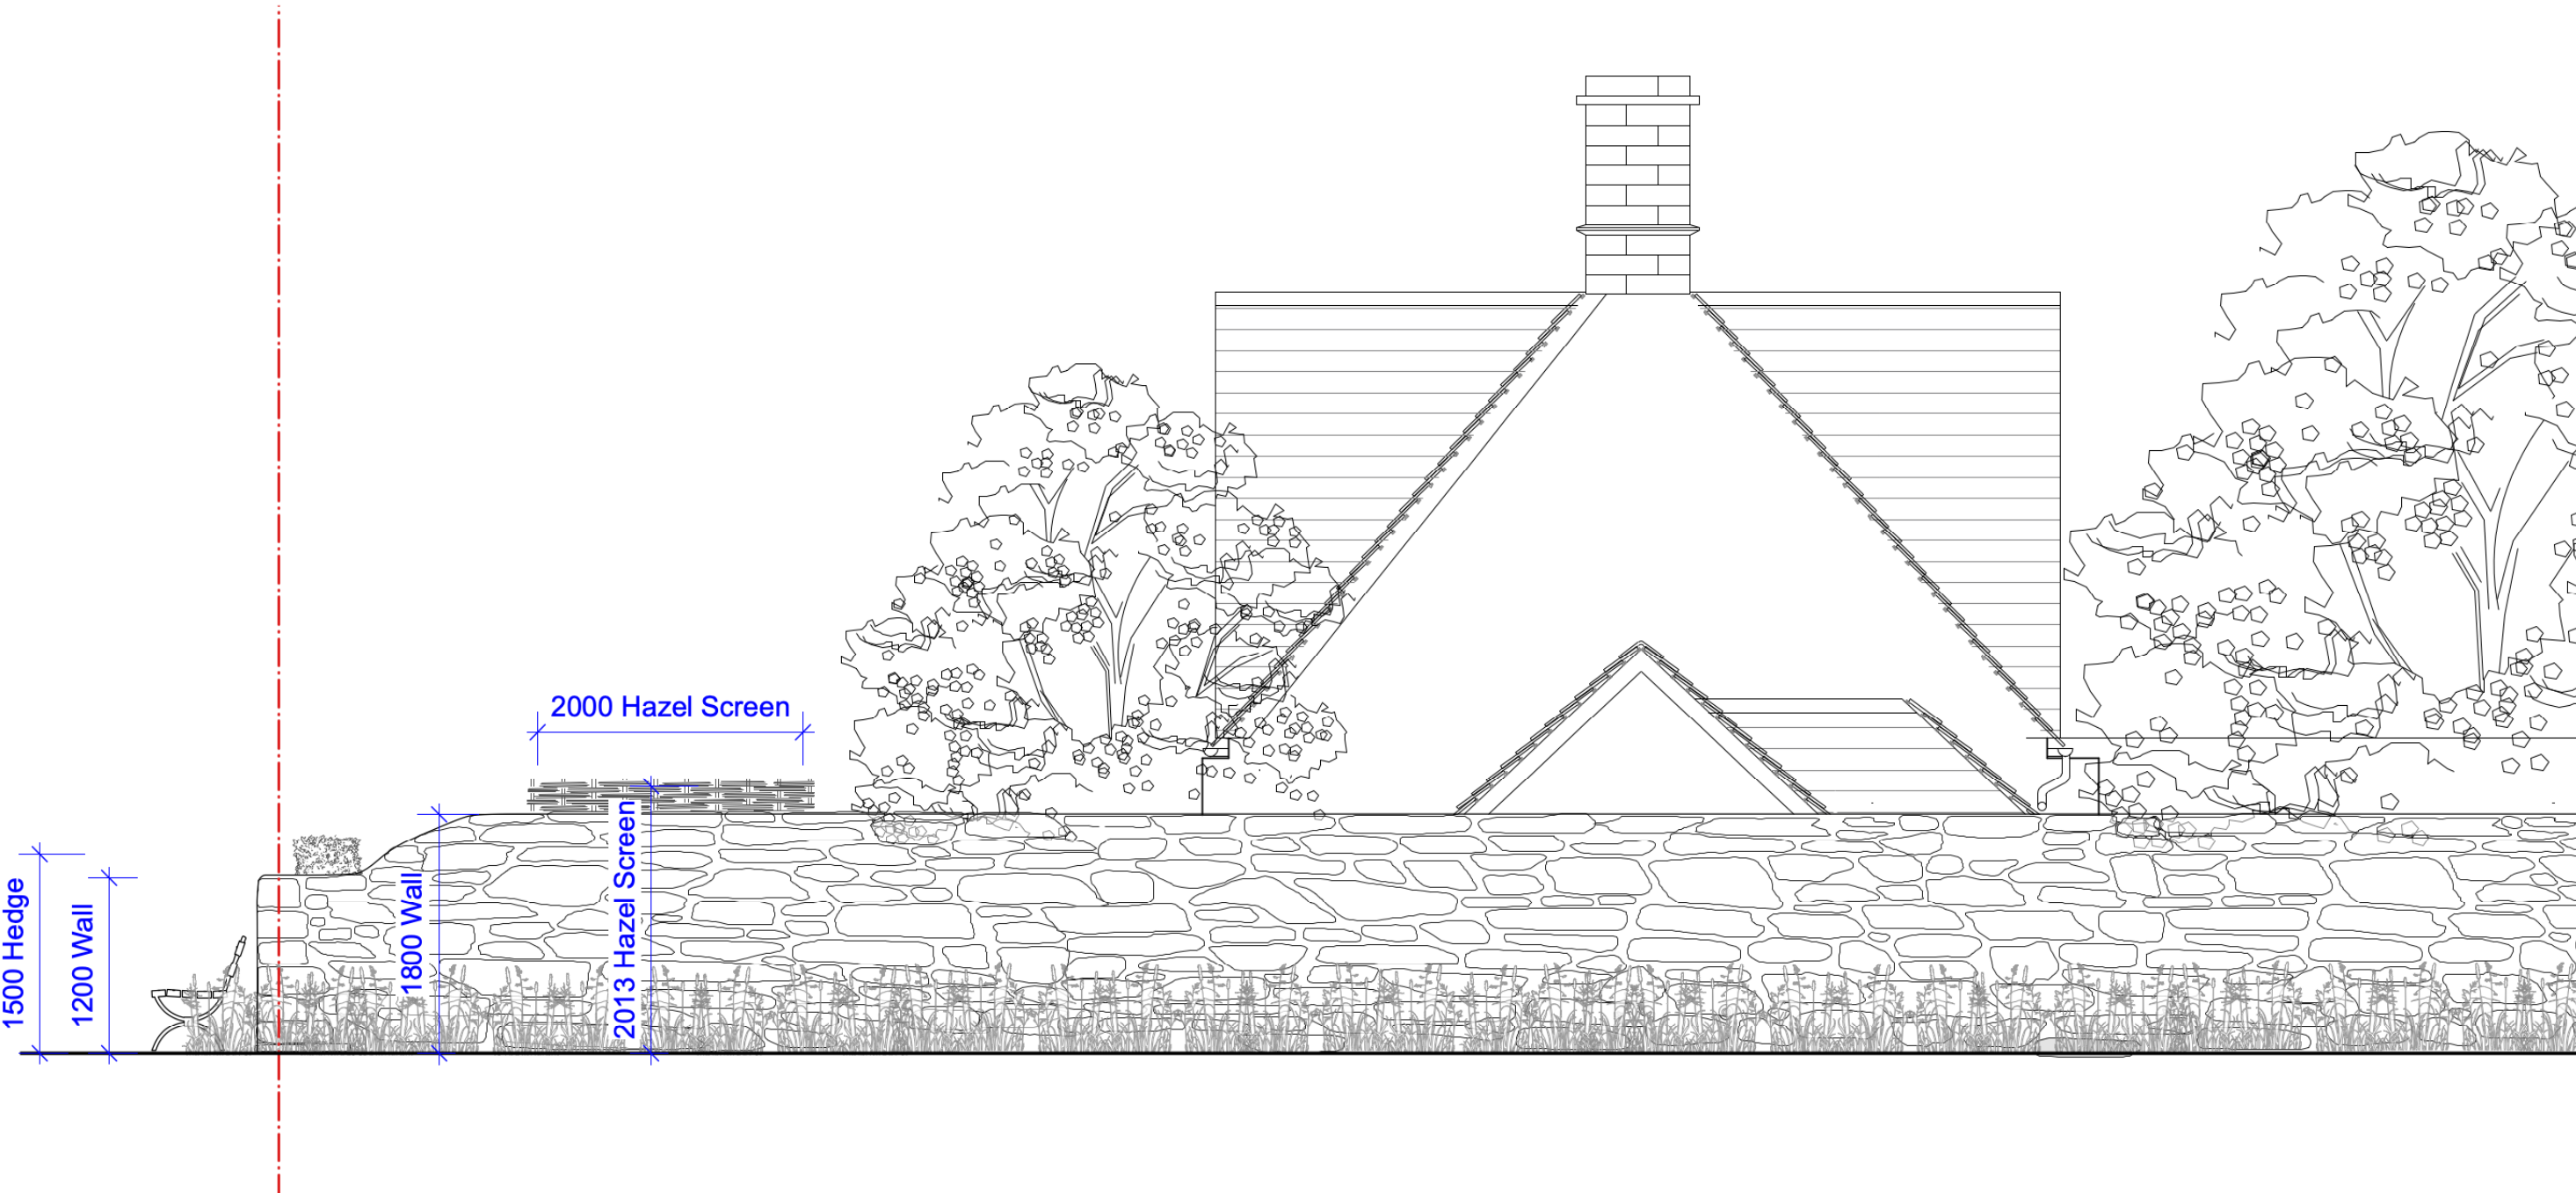

3 Existing Wall Elevation
Scale: 1:50

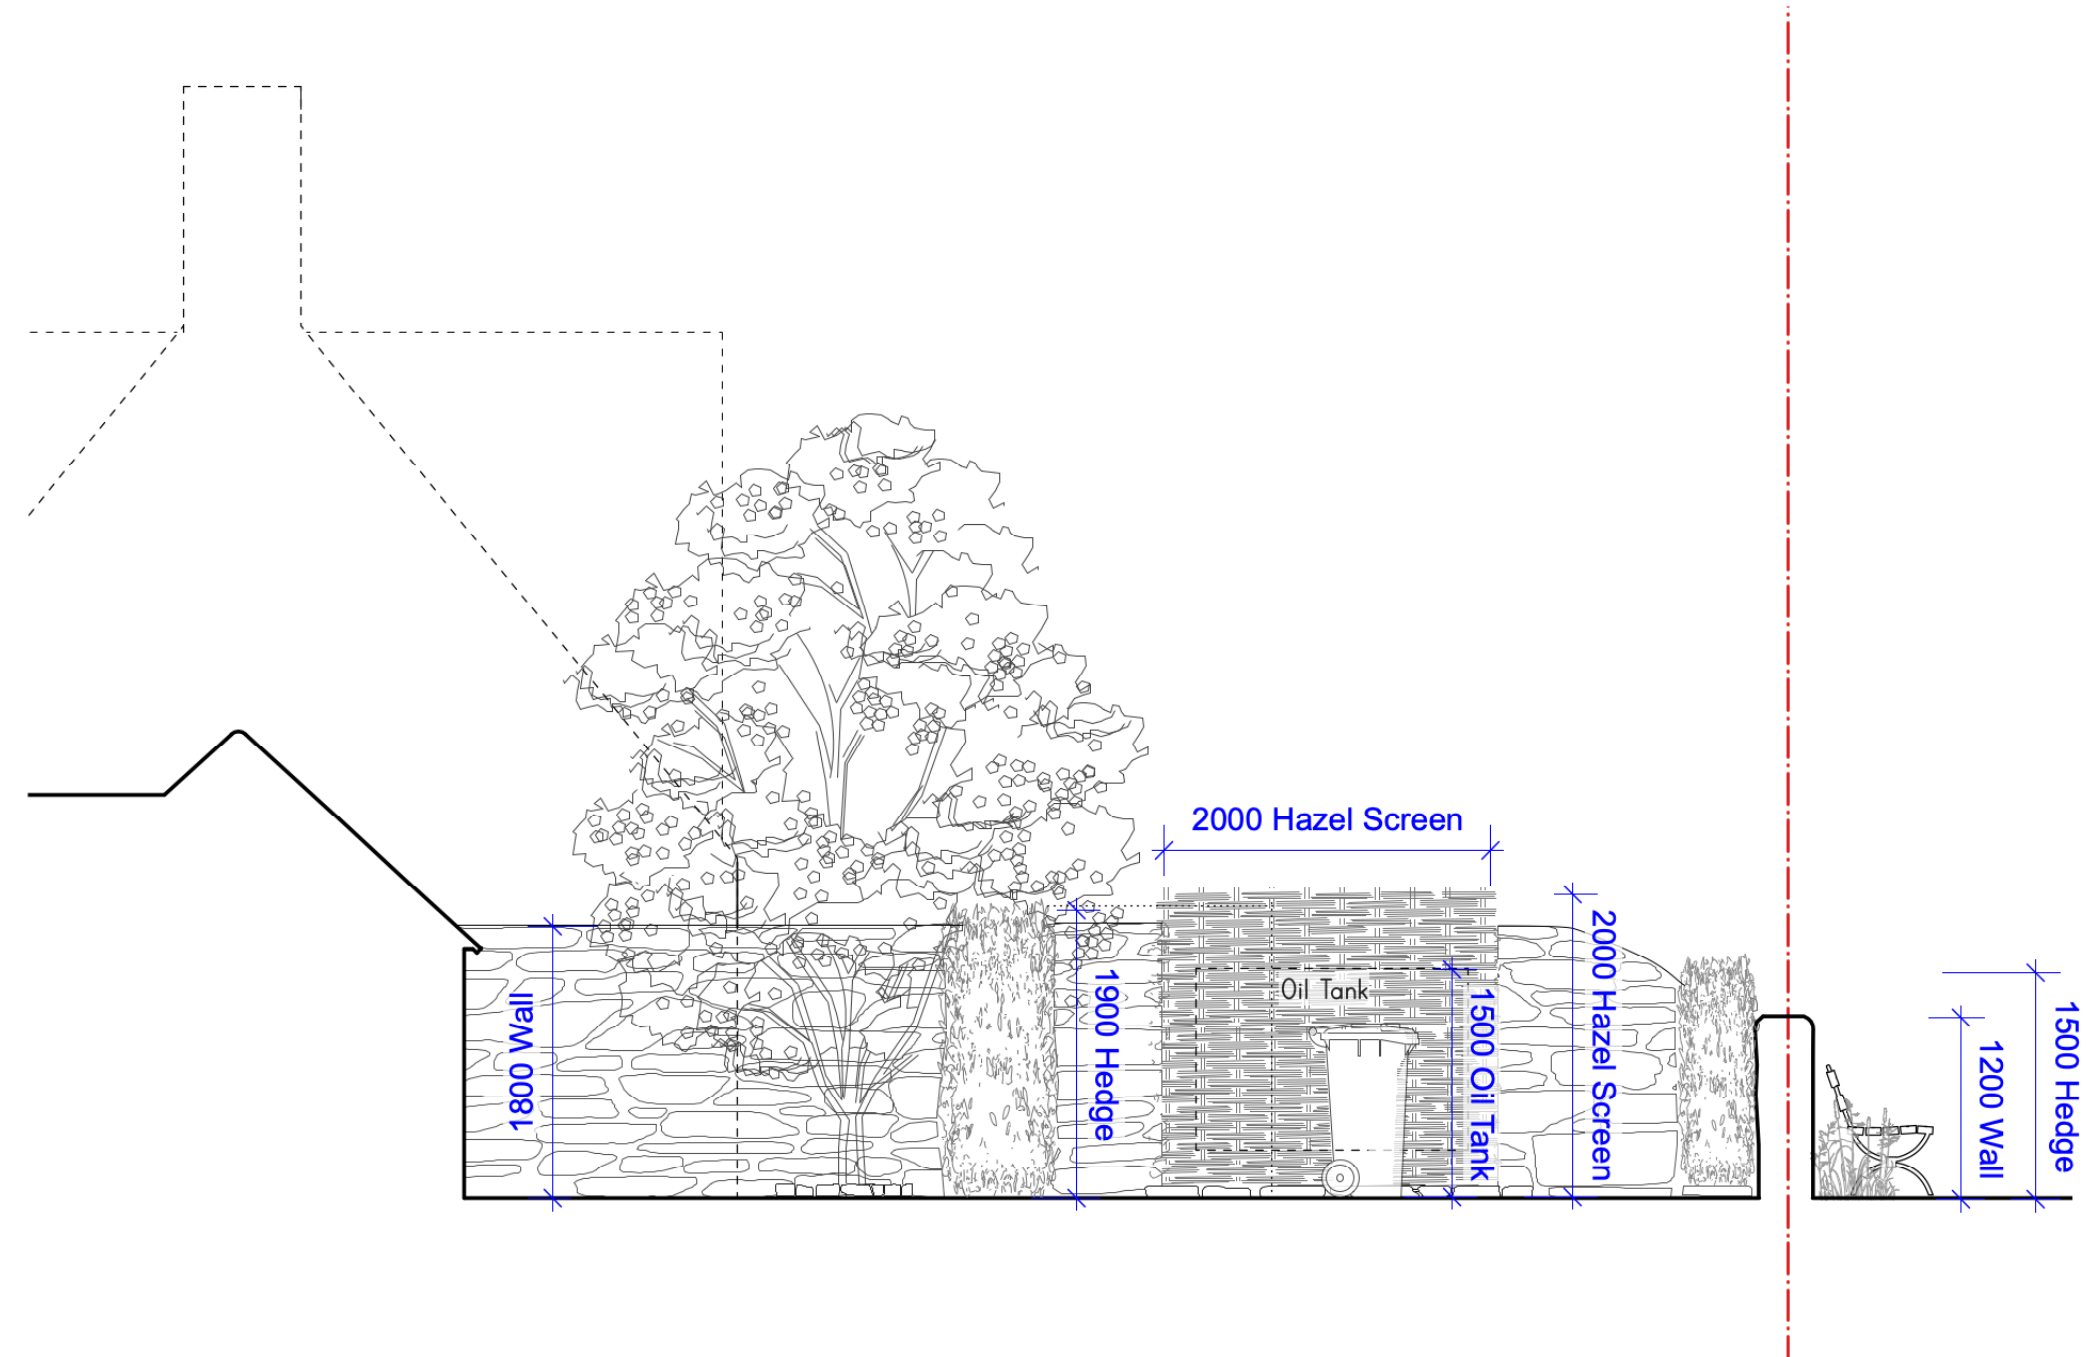

4 Existing Garden Side Elevation
Scale: 1:50

PROJECT

Latchets

CLIENT

Sheelagh, Gerard & Andy

DRAWING TITLE

EXISTING LONG ELEVATIONS

Drawing Number

22010-707

Scale

1:50 @ A1

Date Created

20.10.2022

Revision

B

Revision Date

10.11.25


Drawn By

ID

Checked By

DF

Do not scale from drawing, all dimensions to be checked on site. Report omissions and discrepancies to the architect immediately

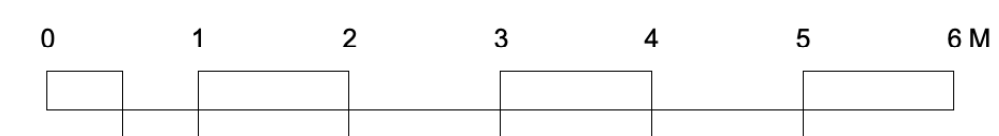

do
atelier ochre
architecture | interiors