




W.0.01
KITCHEN WINDOW
NO CHANGE PROPOSED TO THIS WINDOW

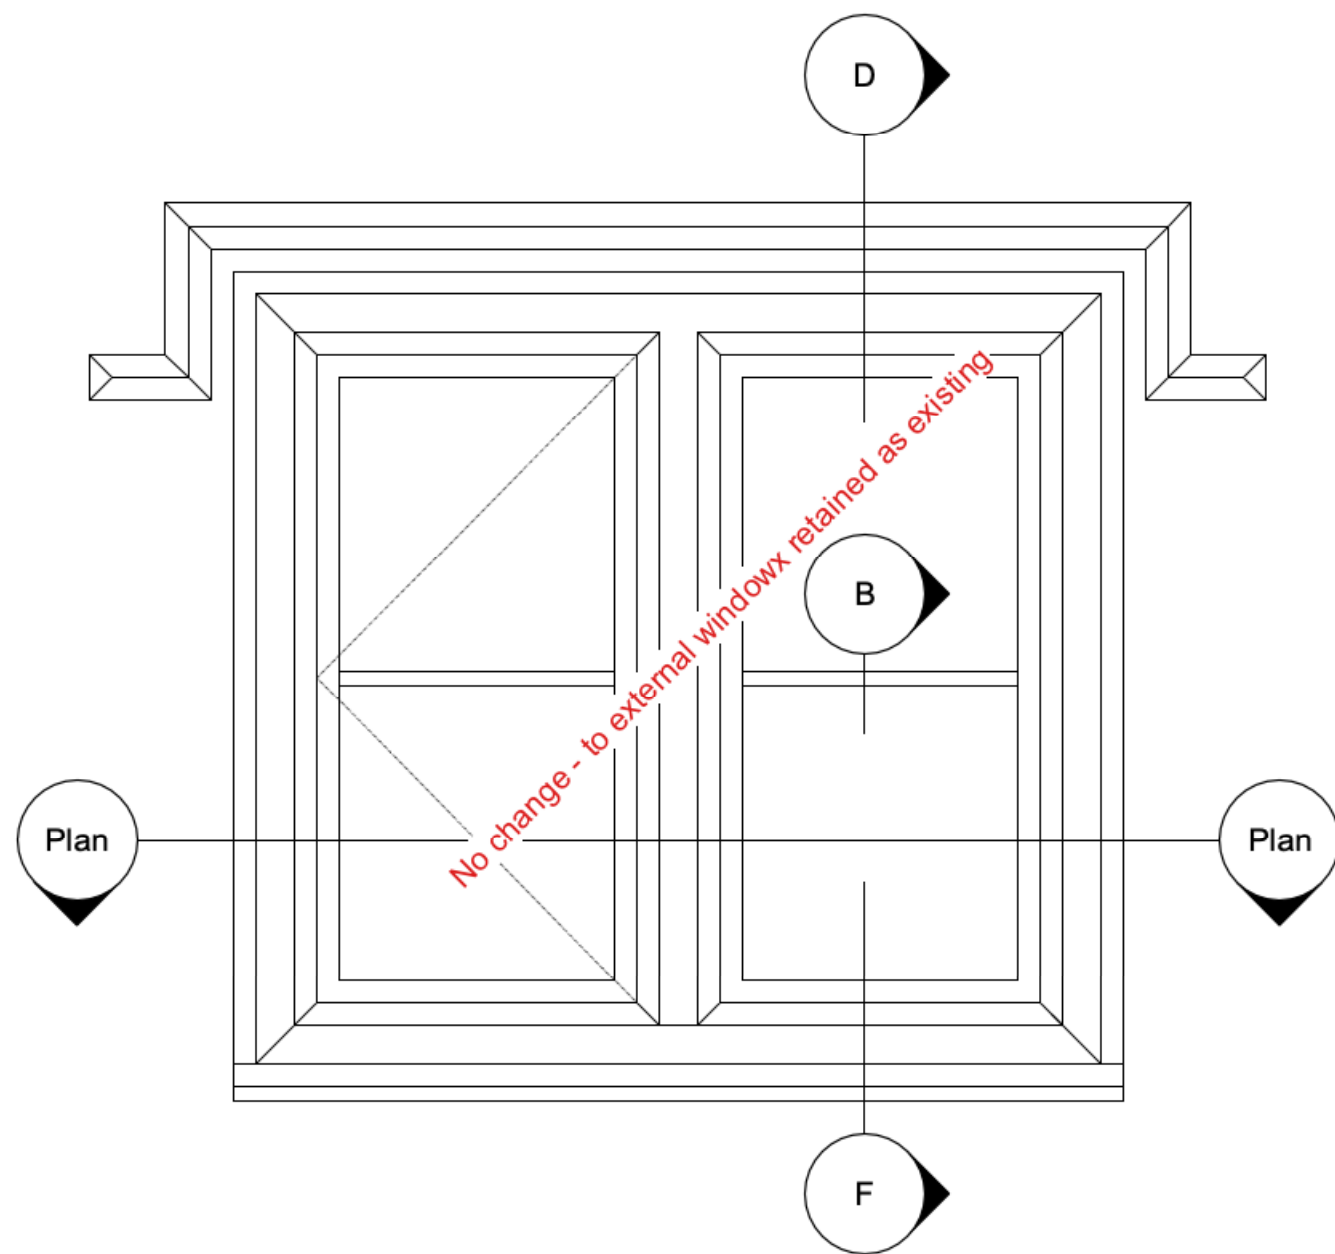


1 W.0.01
Scale: 1:10

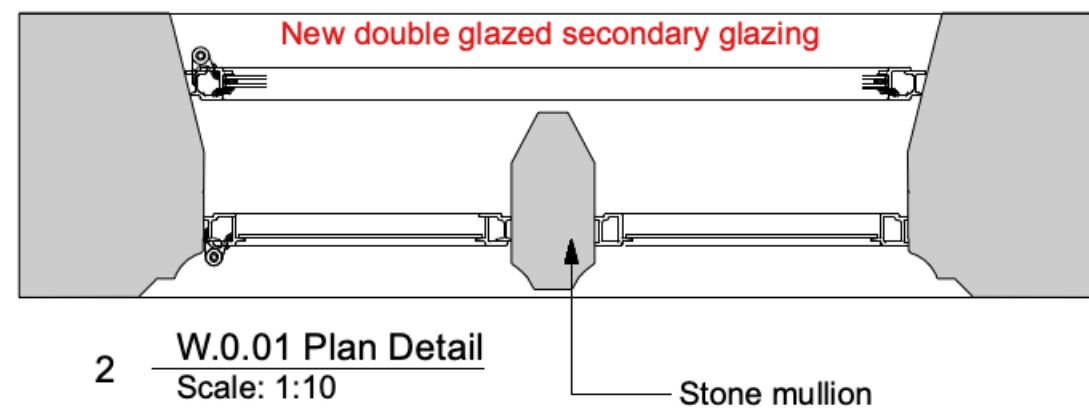



W.0.02
LIVING ROOM NORTH

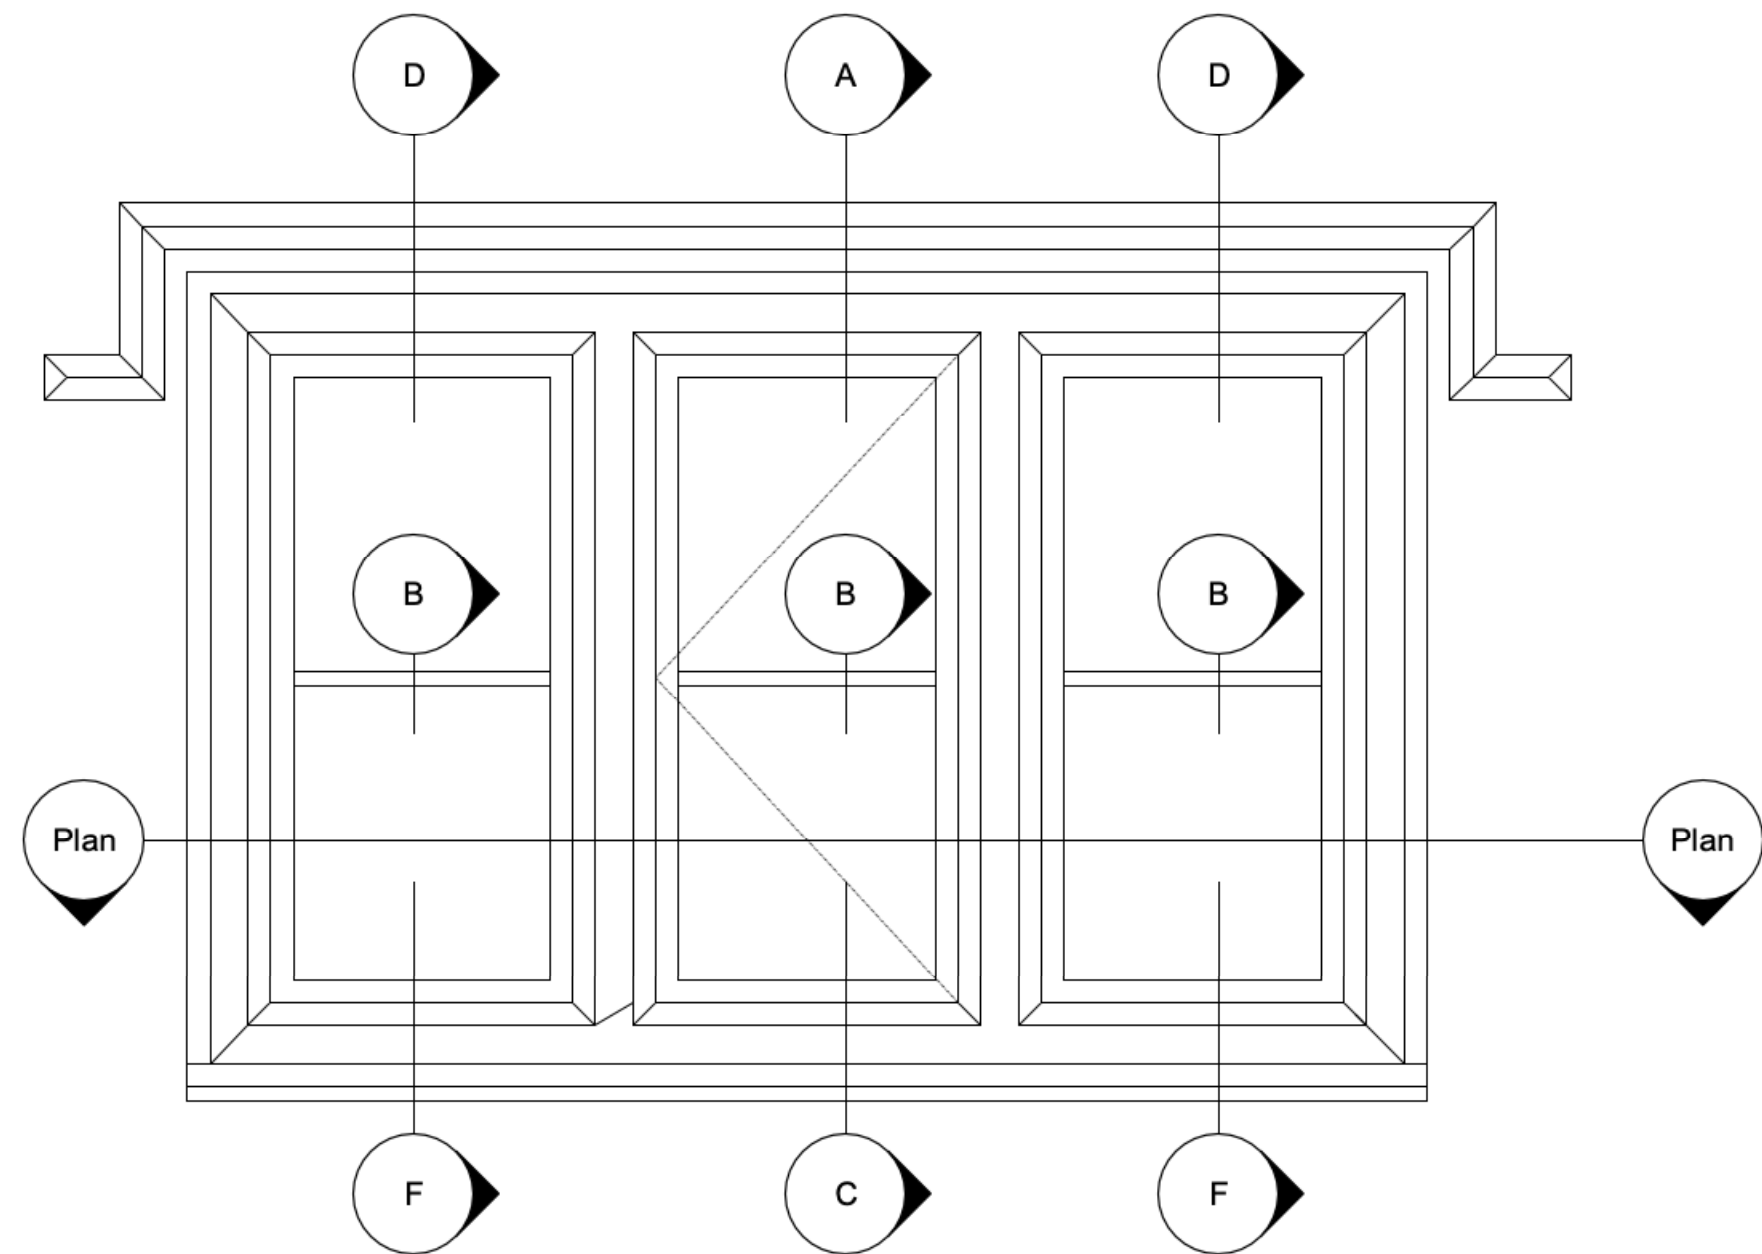


3 W.0.02
Scale: 1:10

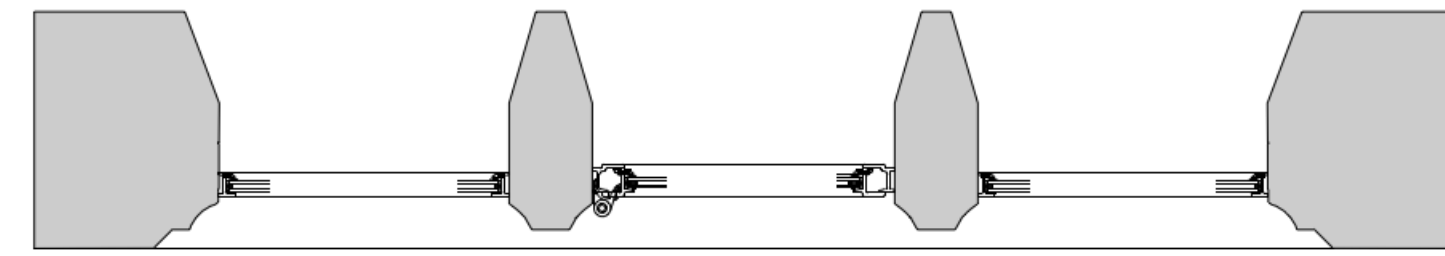


W.0.03
LEADED WINDOW
(NO CHANGE PROPOSED TO THIS WINDOW)

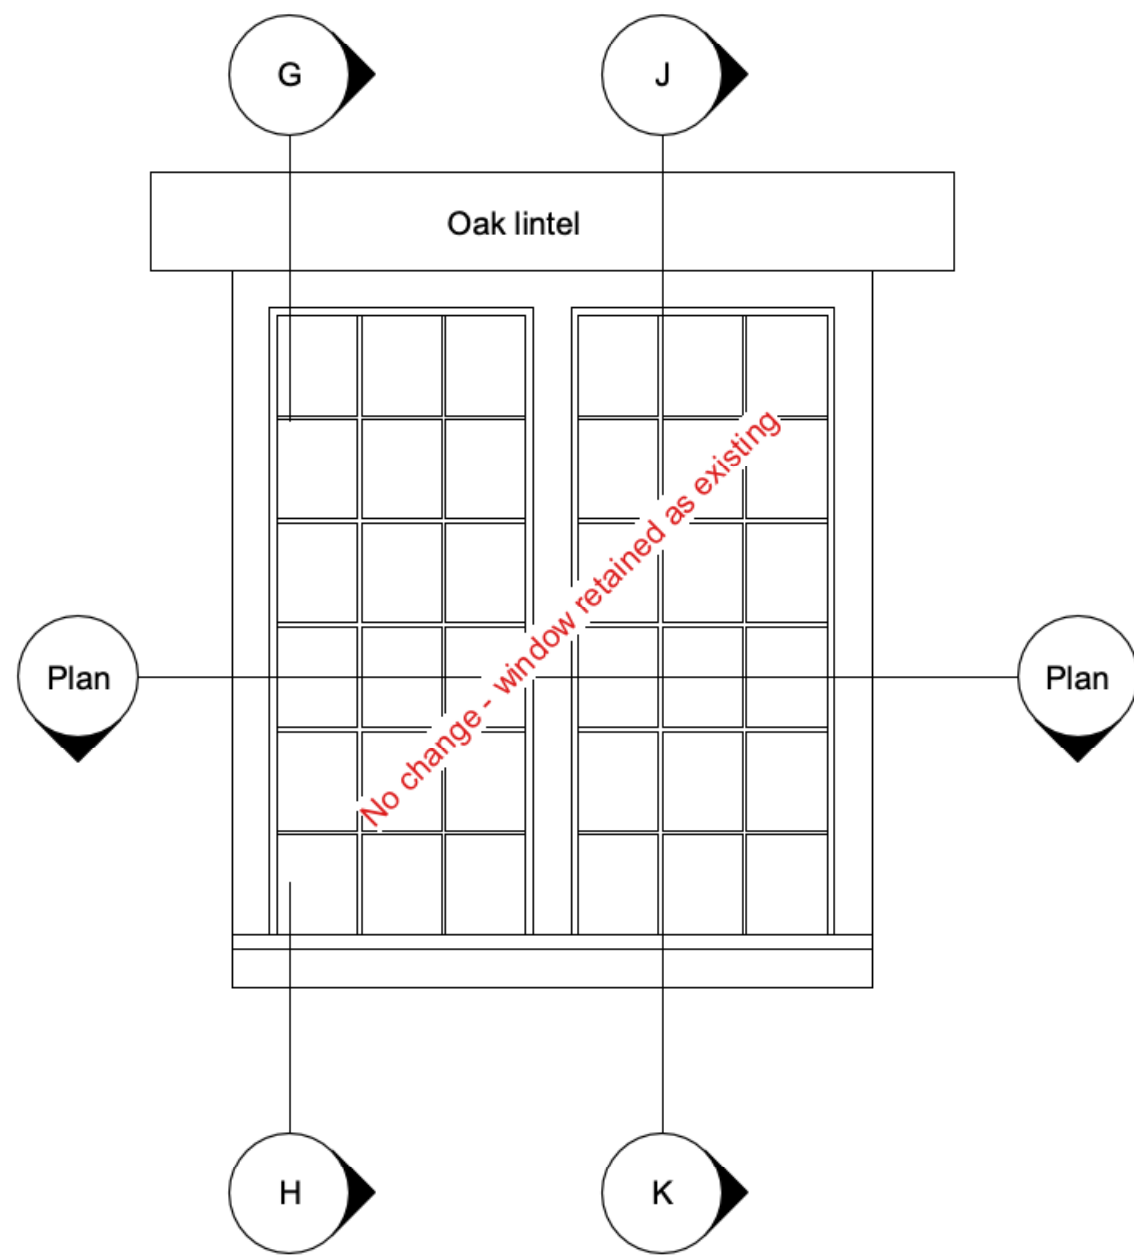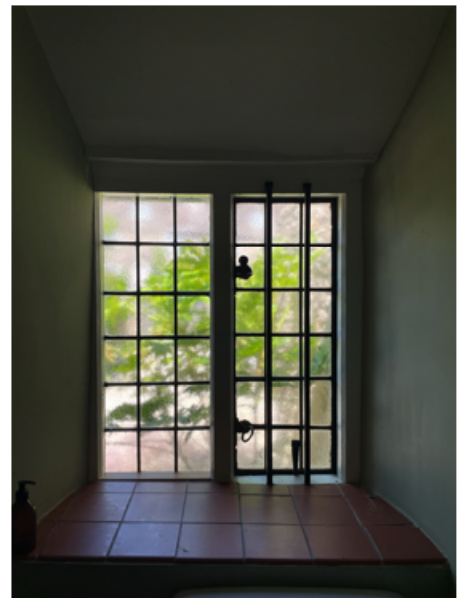


5 W.0.03
Scale: 1:10

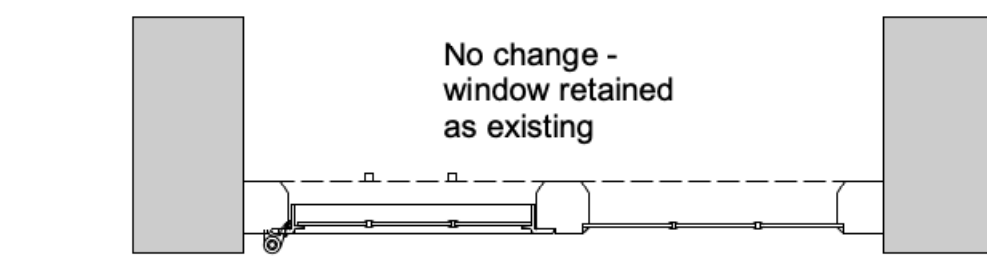

W.0.04
LIVING ROOM SOUTH

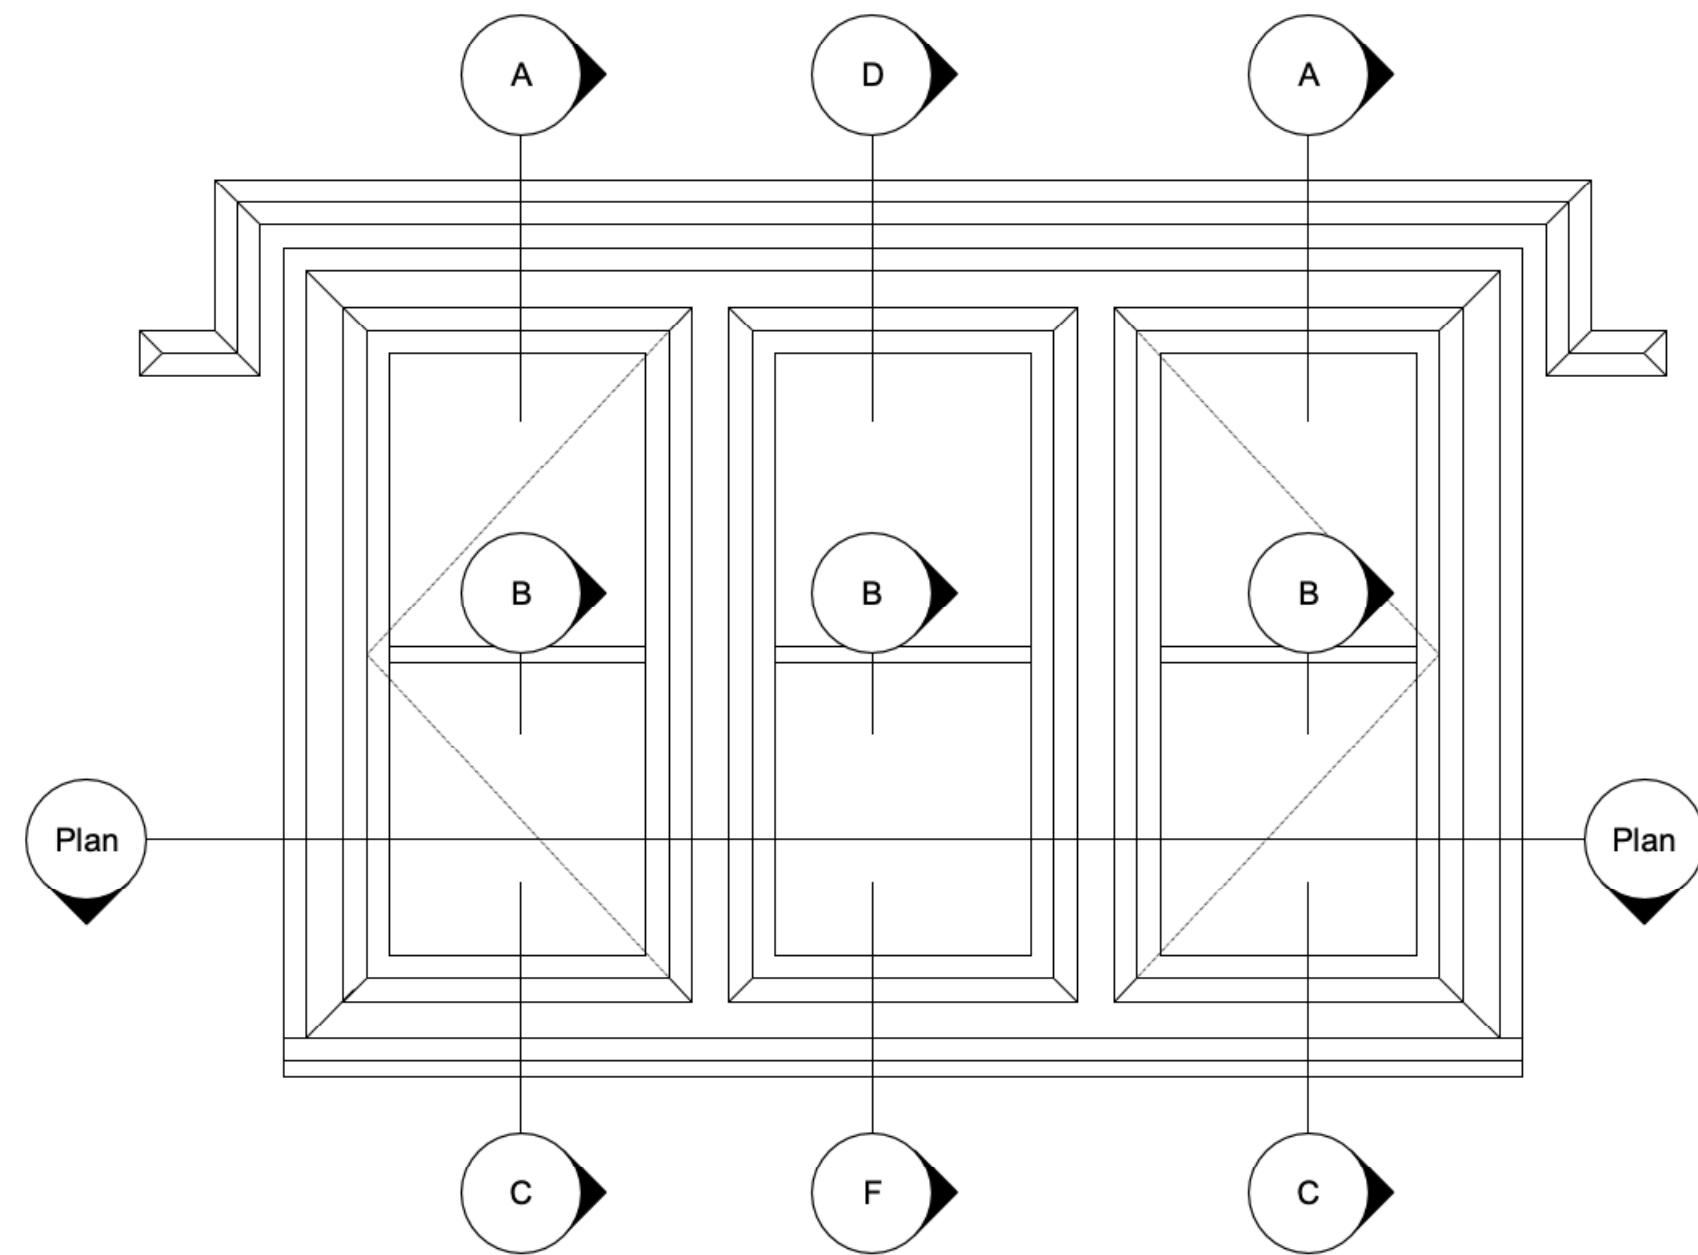

7 W.0.04
Scale: 1:10

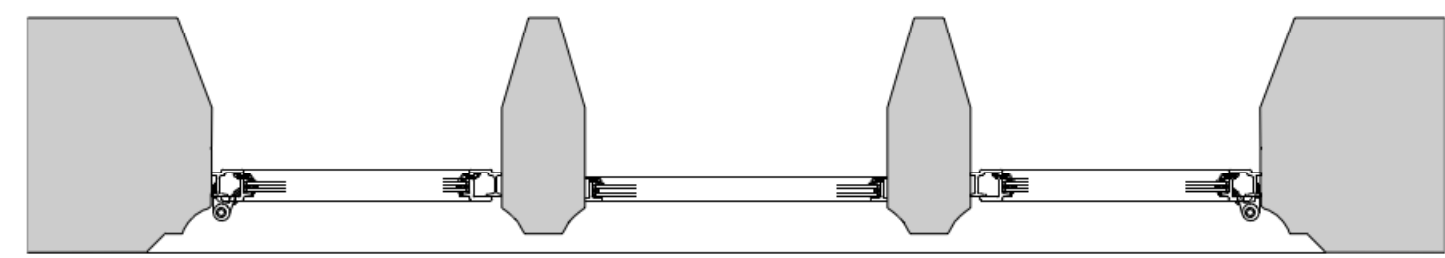

Notes

Windows & Doors Retained in Position
Refer to plans & elevations for window numbering

PROJECT

Latchets

CLIENT

Sheelagh, Gerard & Andy

DRAWING TITLE

PROPOSED WINDOWS

Drawing Number

22010-761

Scale

1:10 @ A1

Revision

A

Drawn By

ID

Date Created

01.08.25

Revision Date

01.08.25

Checked By

DF

Do not scale from drawing, all dimensions to be checked on site. Report omissions and discrepancies to the architect immediately

do
atelier ochre
architecture | interiors