



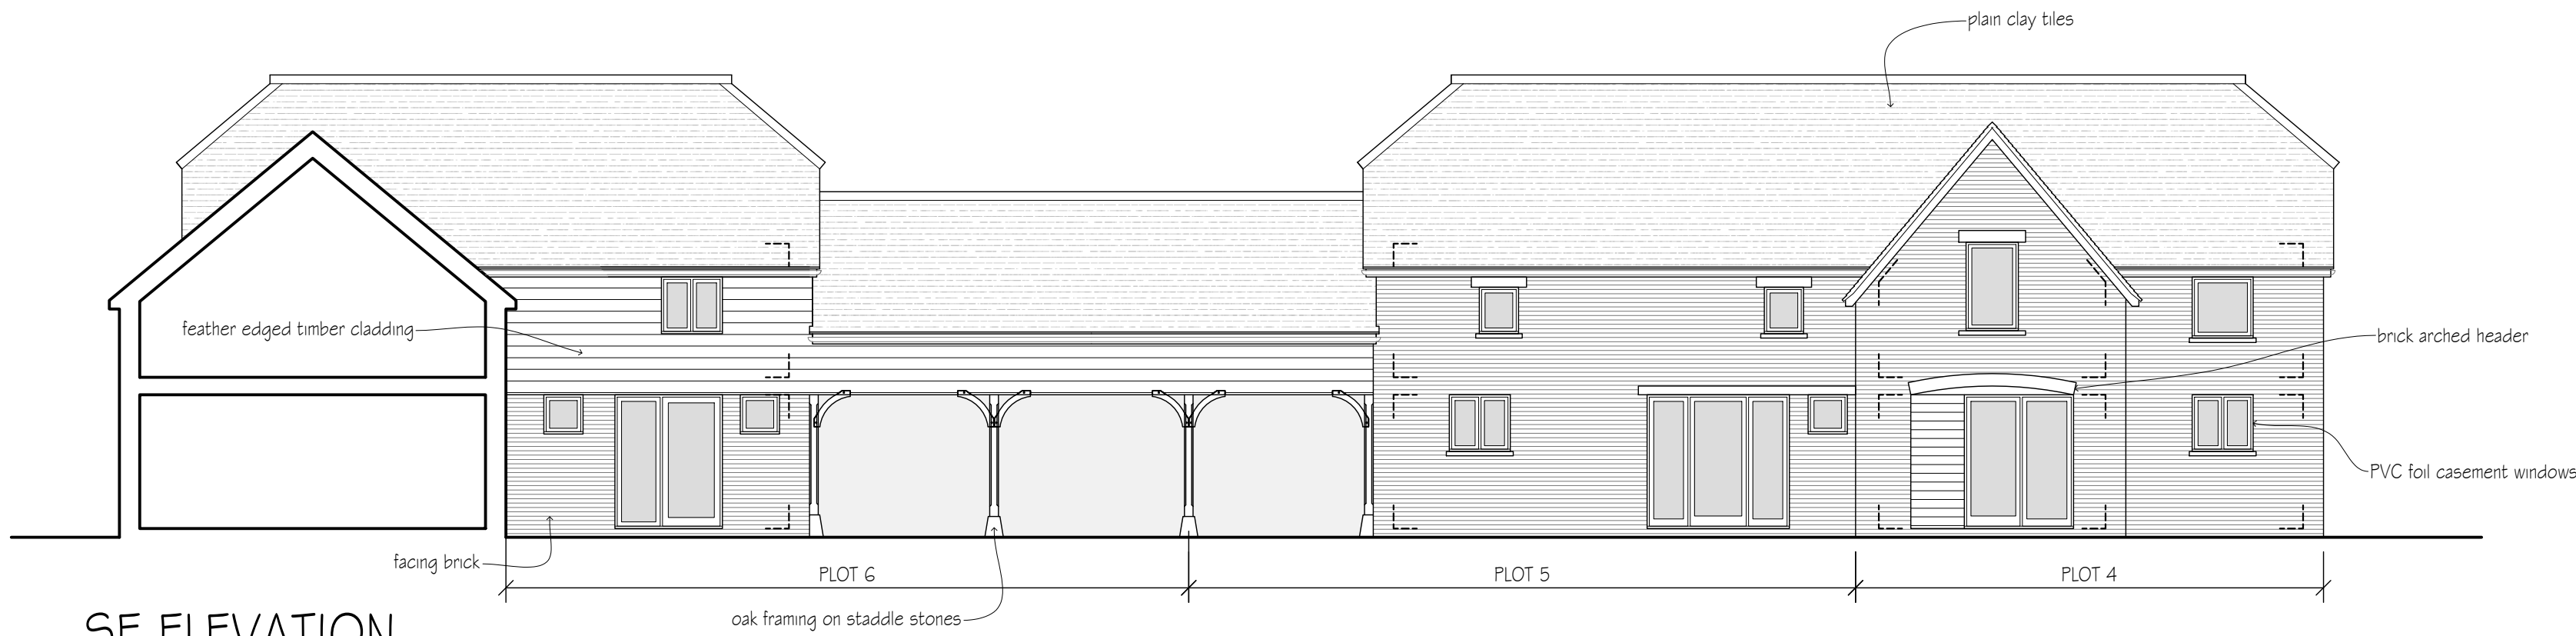

SE ELEVATION



SE ELEVATION

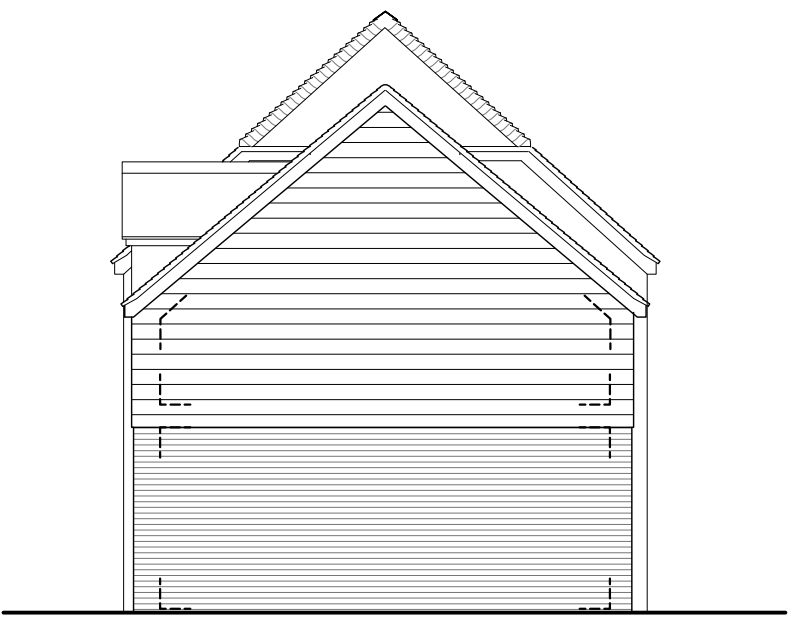

NE ELEVATION




SW ELEVATION



NE ELEVATION



NW ELEVATION

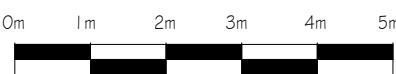

revisions	initial	date
-----------	---------	------

Contractors, Sub Contractors and Suppliers are to check all relevant dimensions and levels of site and buildings before commencing any shop drawings or building work.

This drawing is copyright and may not be reproduced in any part of form without the written consent of Fowler Architecture and Planning

project
GOATACRE FARM
Goatacre

drawing

Plots 4-7 Elevations


scale
1:100 @A1

drawn by
BL

date
July 2025

250522-05
drawing no

rev

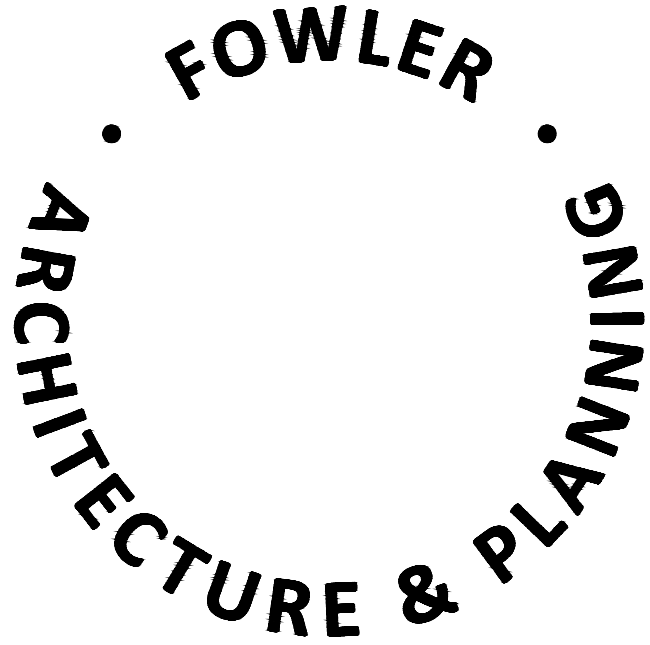

39 High Street
Pewsey
Wiltshire
SN9 5AF
tel (01672) 569444
fax (01672) 569488
enquiries@faap.co.uk