
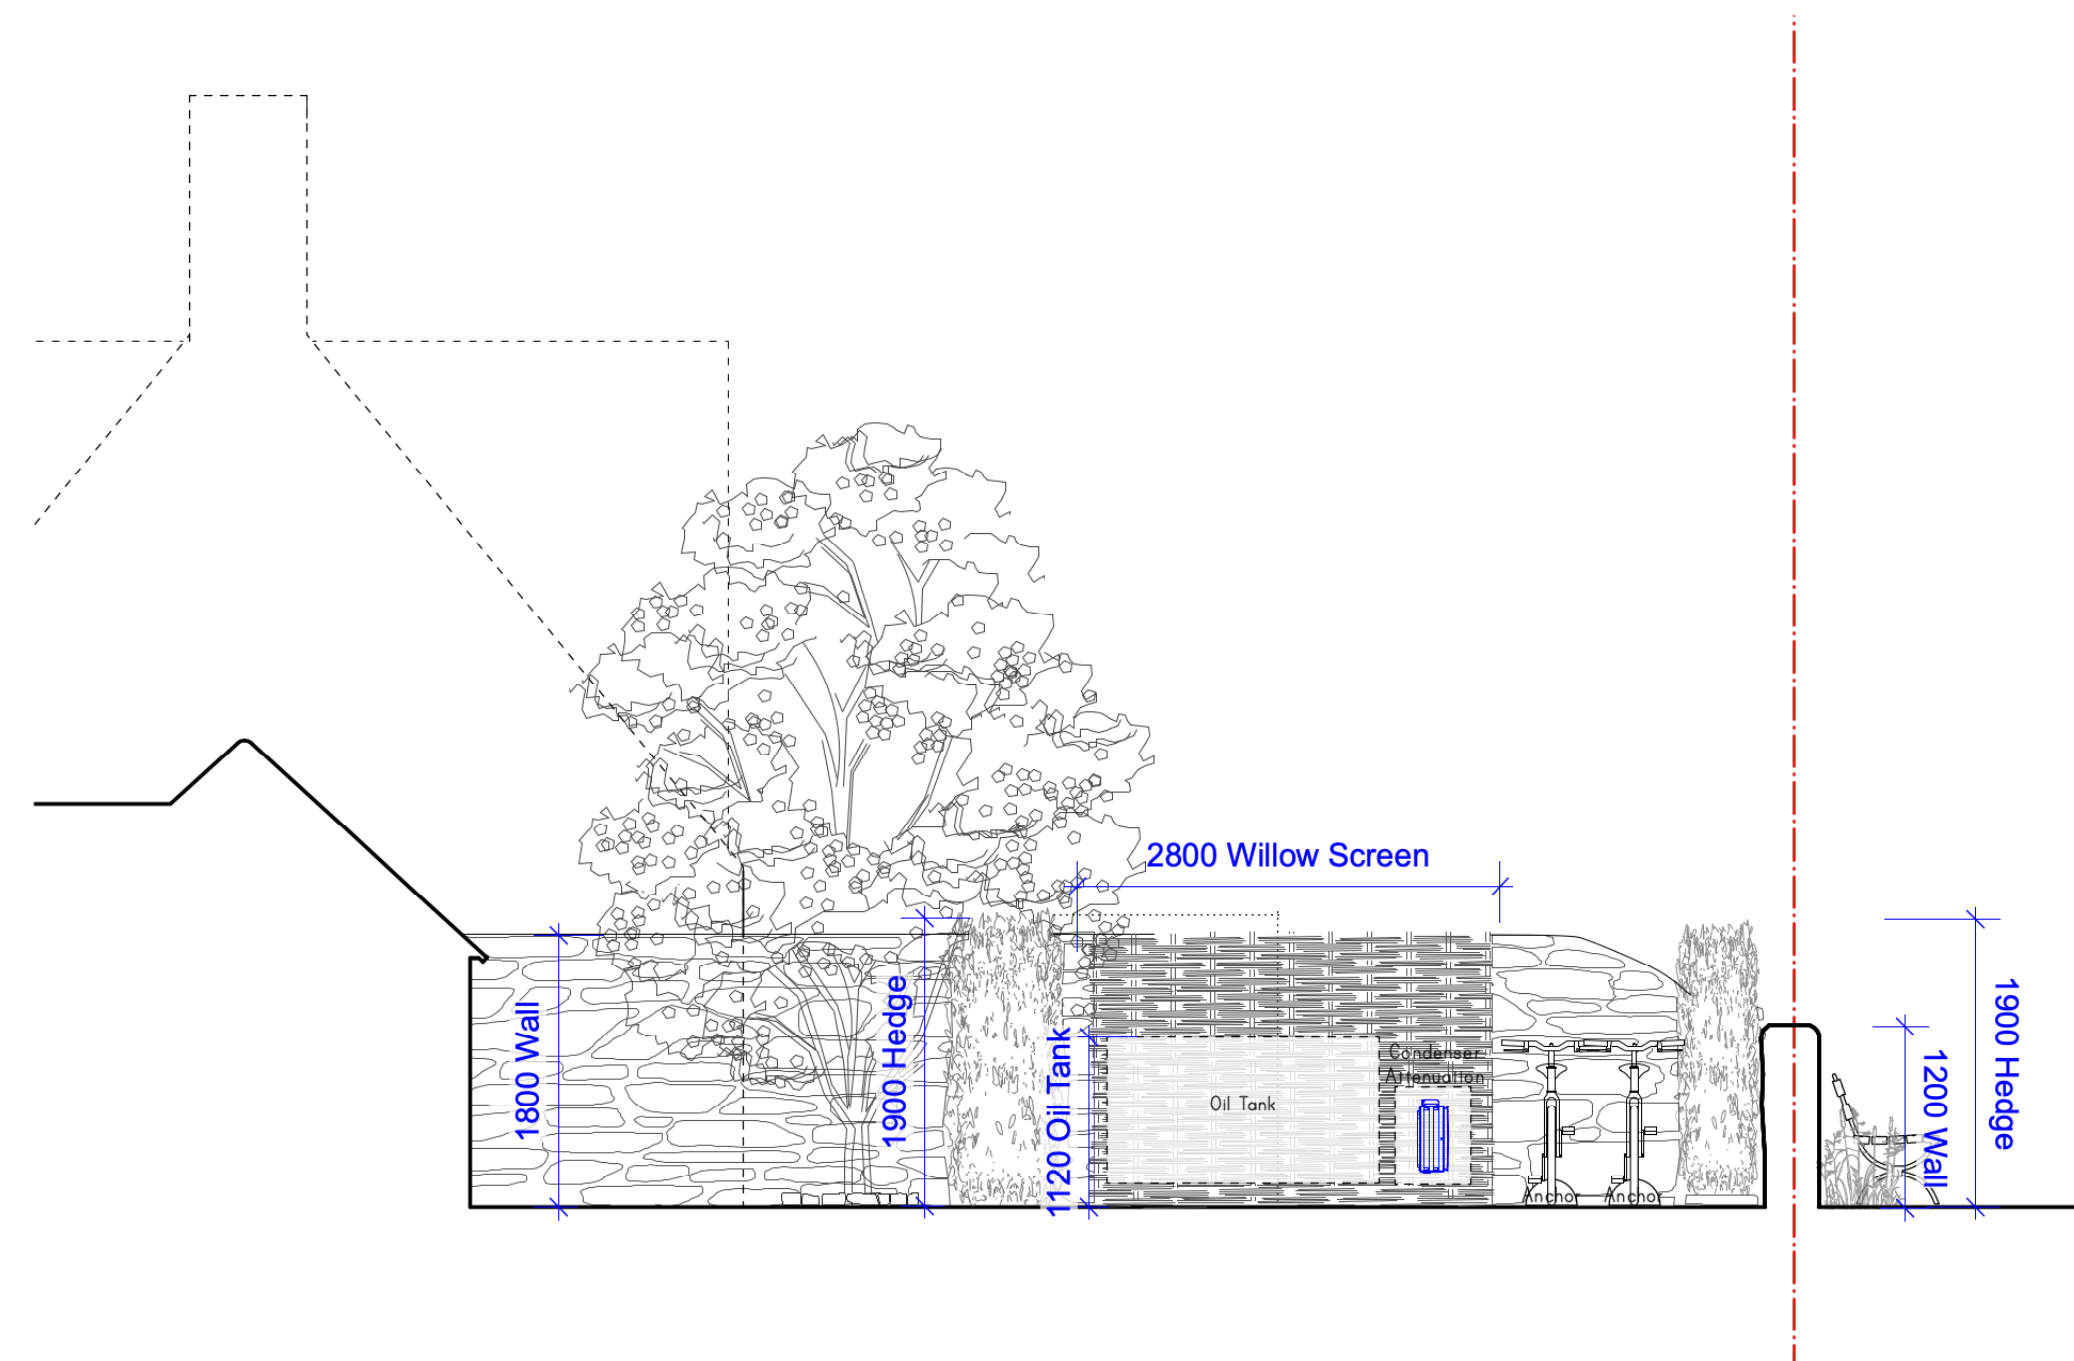
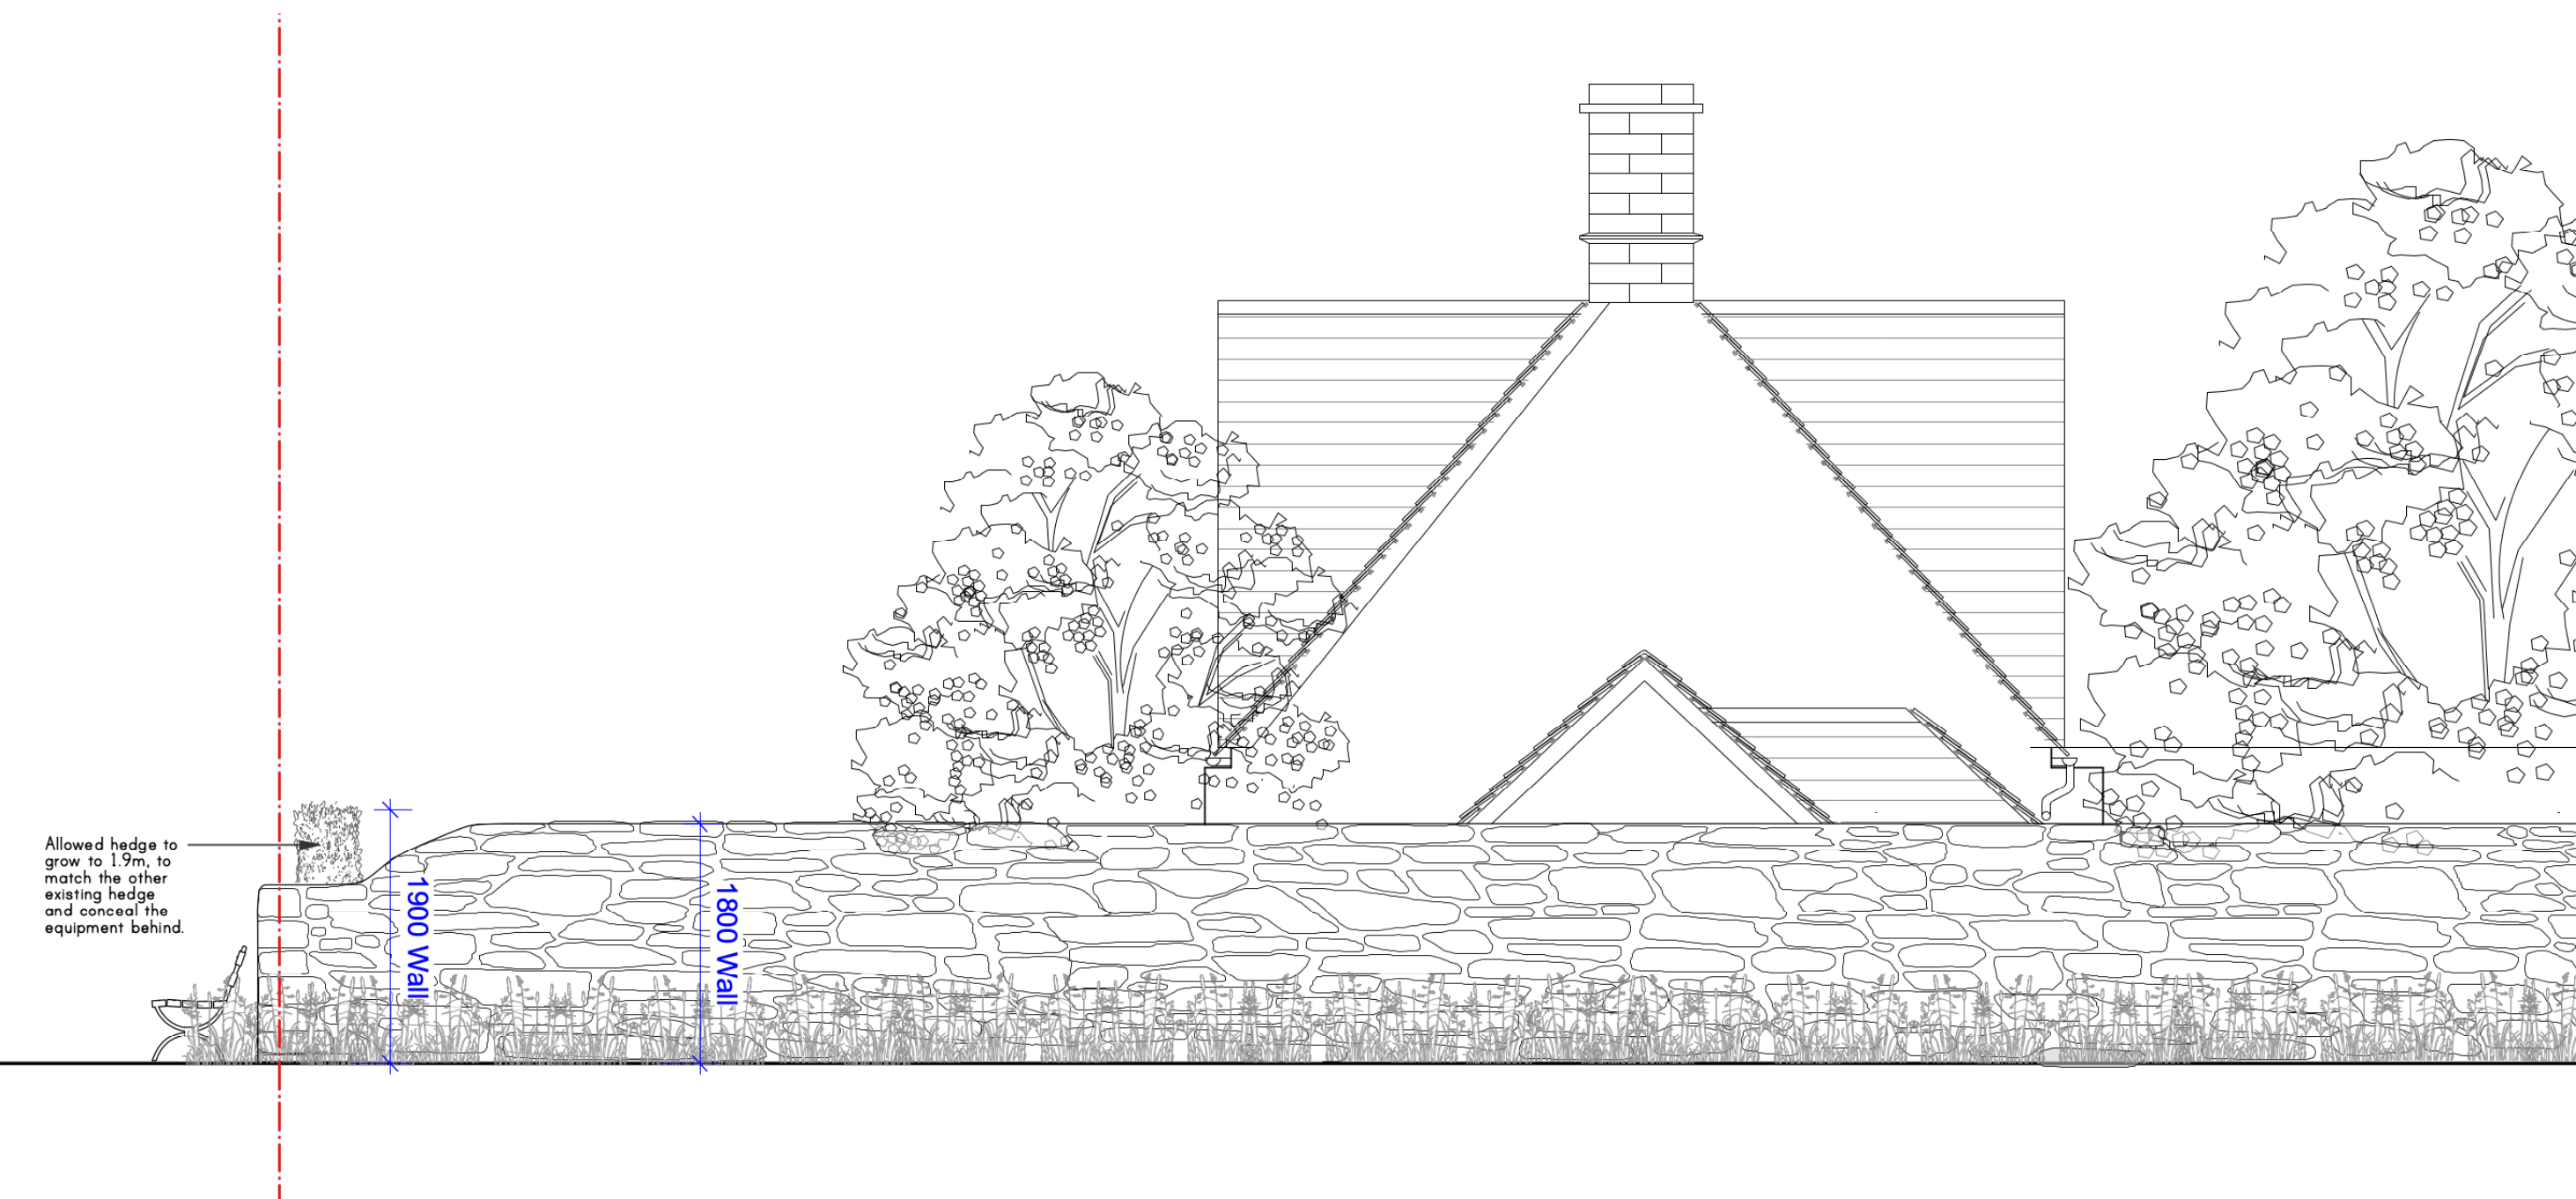
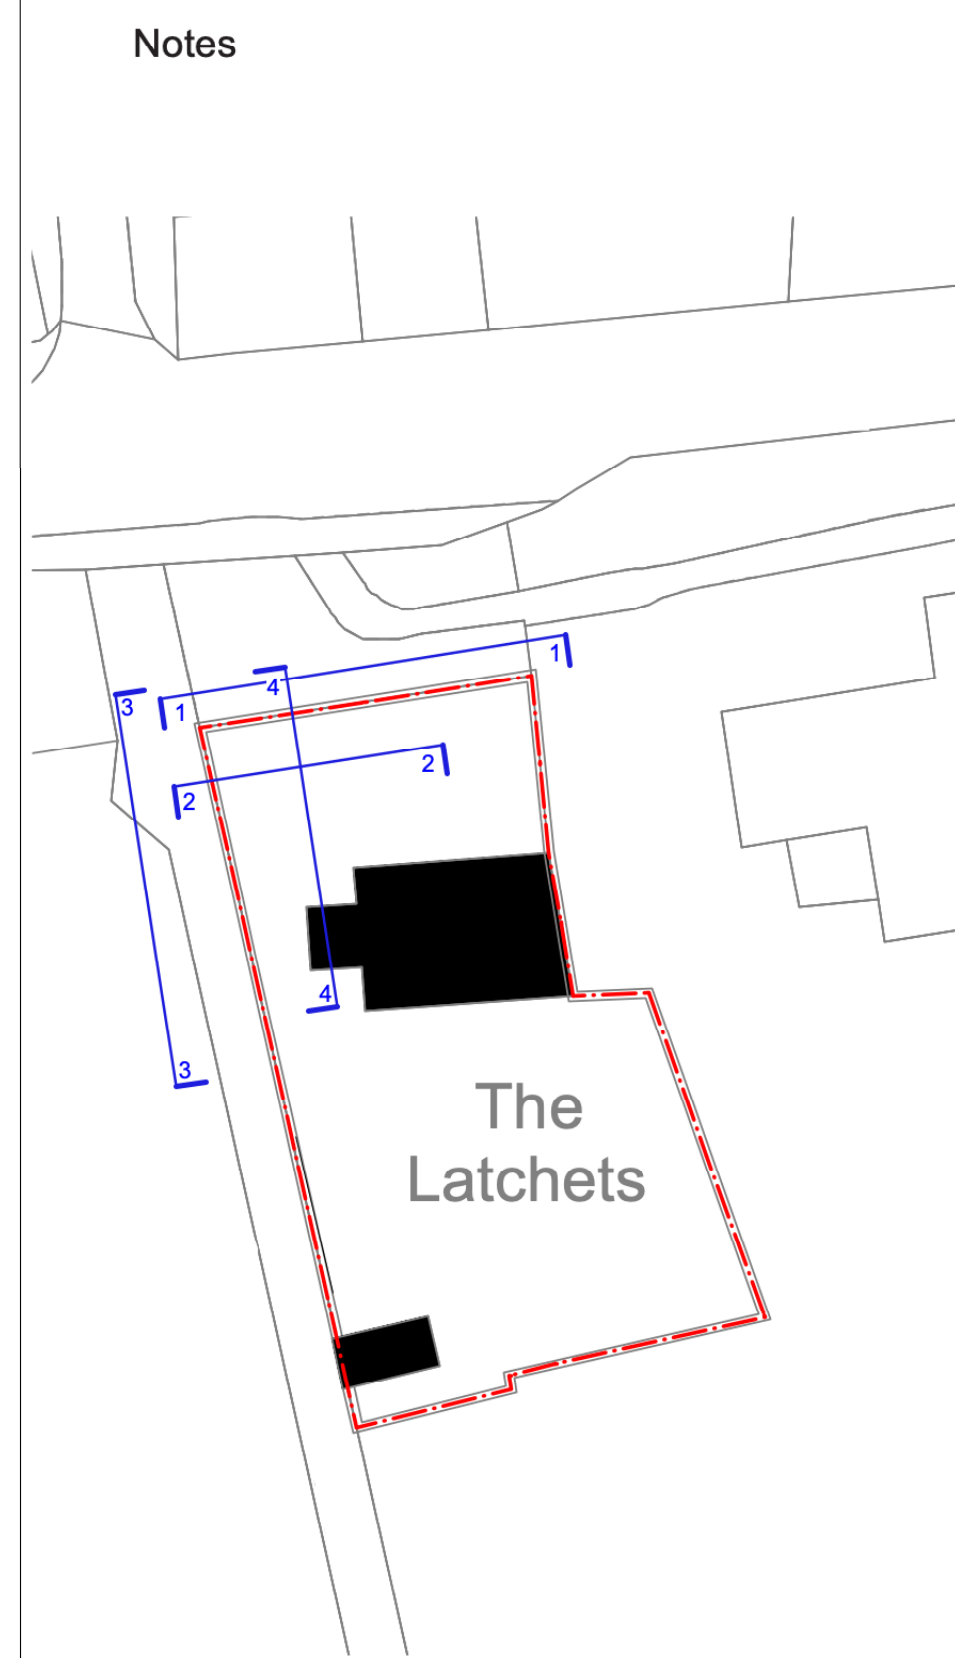


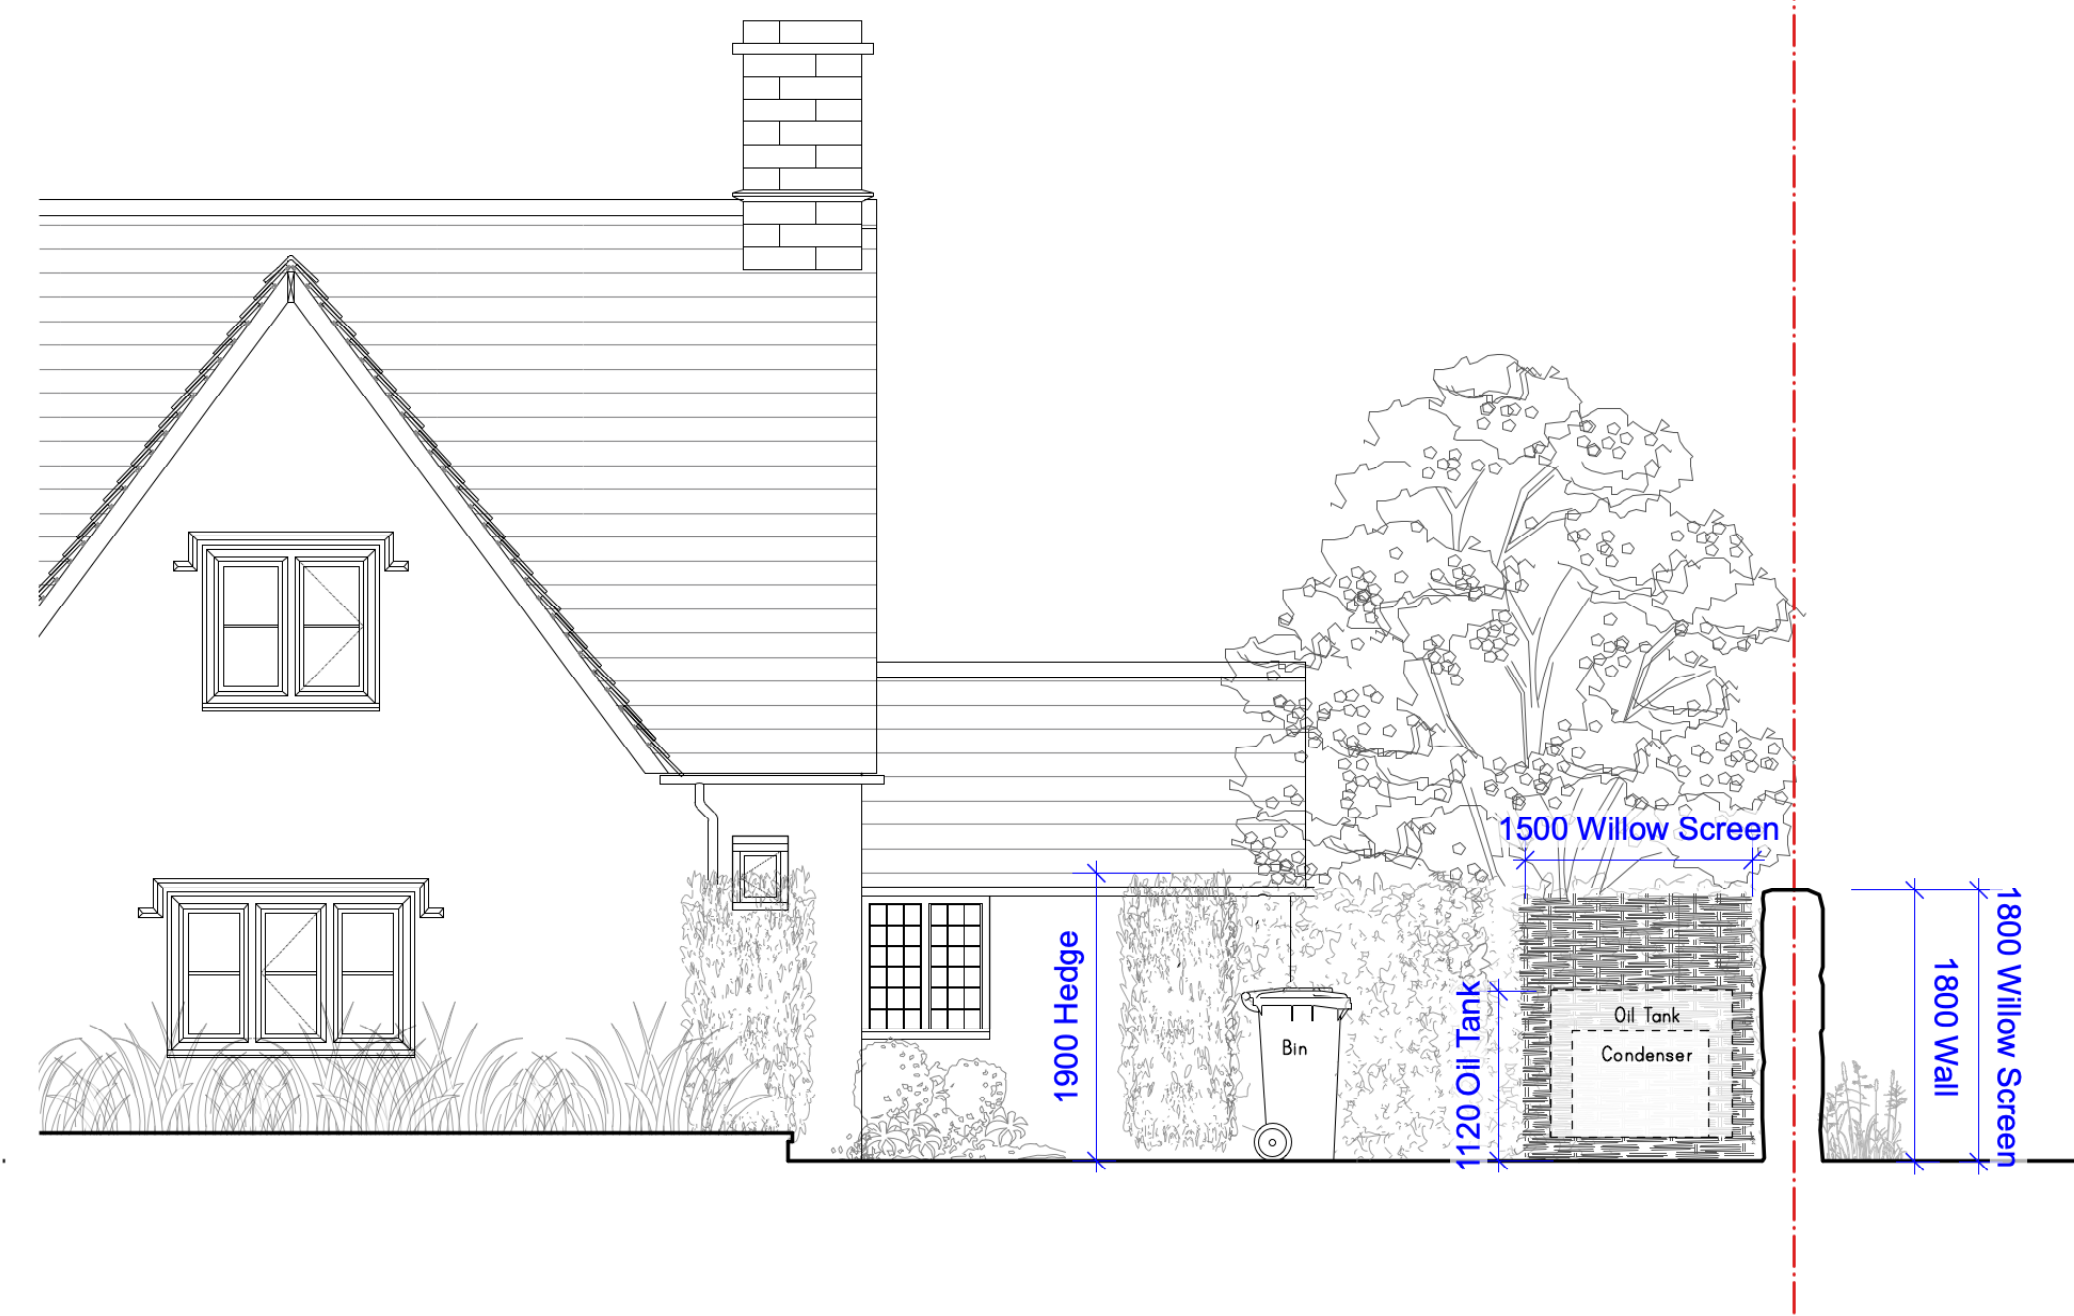

Notes

PROJECT

Latchets

CLIENT

Sheelagh, Gerard & Andy

DRAWING TITLE

PROPOSED LONG ELEVATION

Drawing Number

22010-708

Scale
1:50 @ A1

Date Created
10.0.2025

Revision

B

Revision Date
10.11.1025


Drawn By

ID

Checked By

DF

Do not scale from drawing, all dimensions to be checked on site. Report omissions and discrepancies to the architect immediately

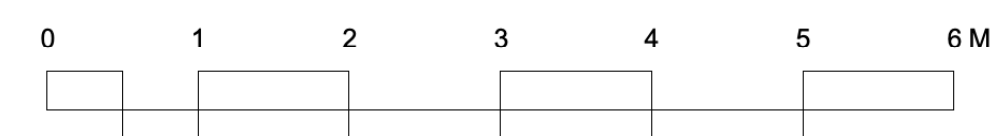

do
atelier ochre
architecture | interiors