

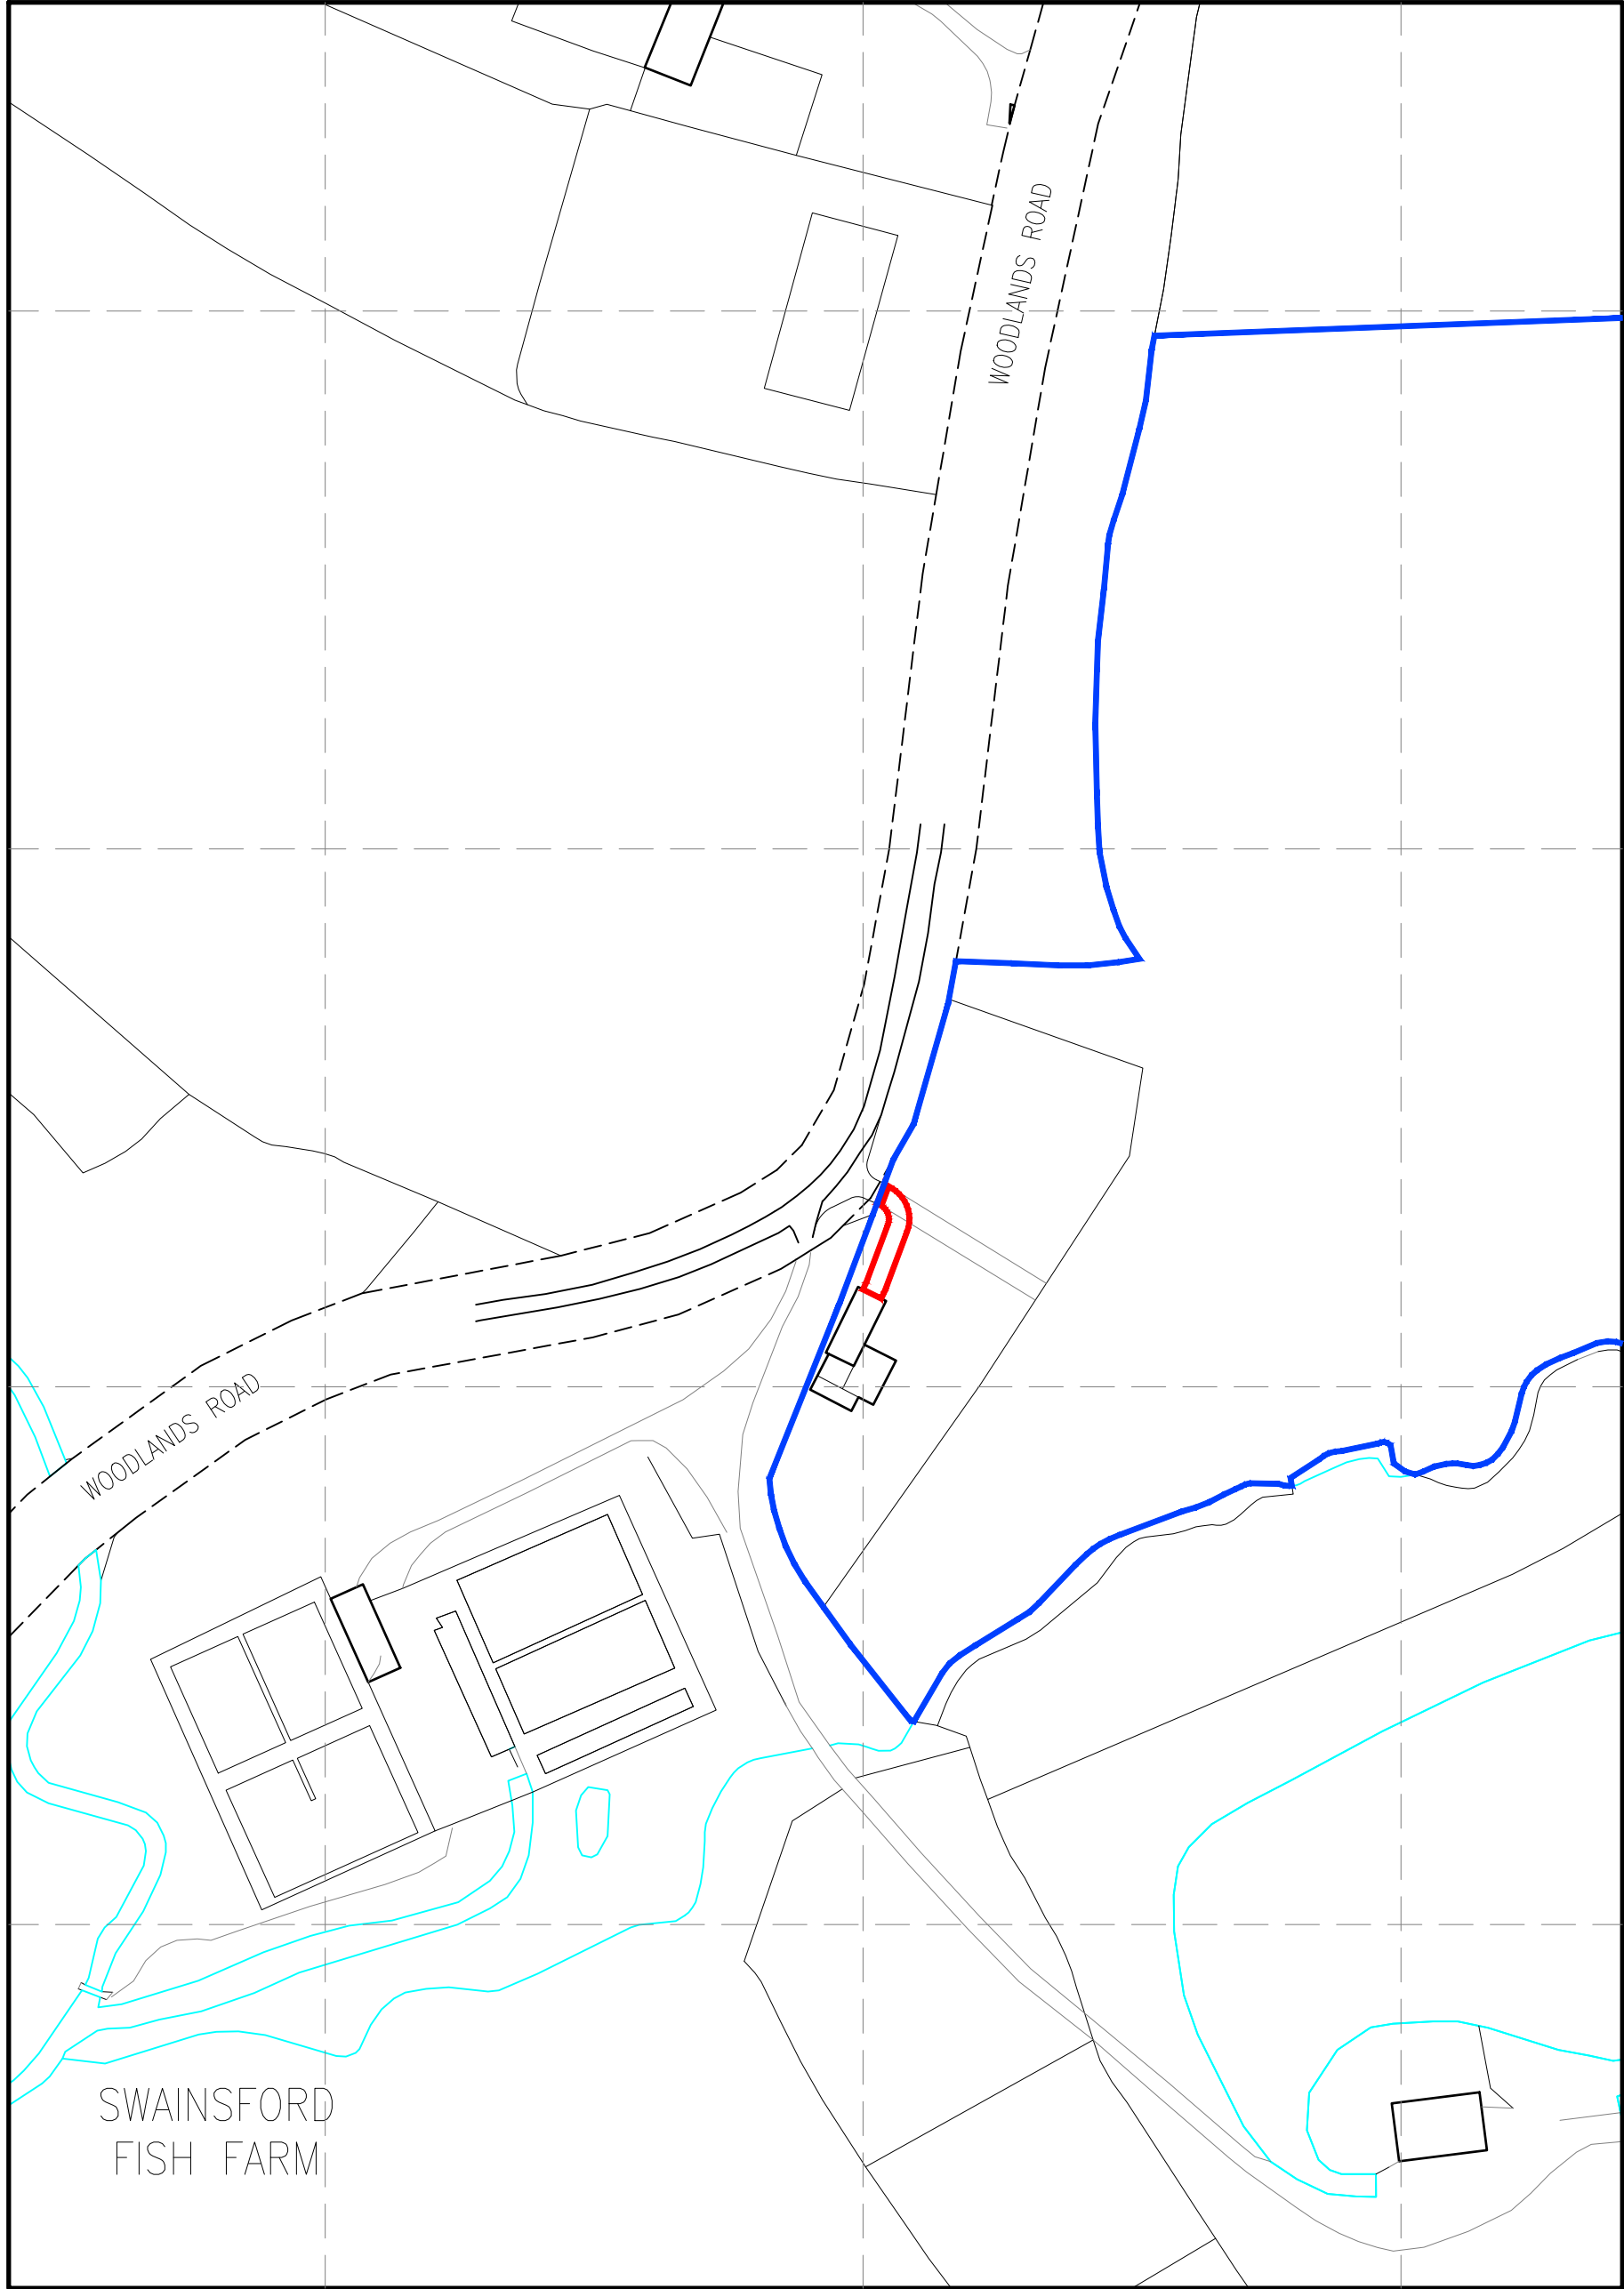


28-DAY NOTICE FOR AGRICULTURAL TRACK:
SITE LOCATION AND BLOCK PLANS

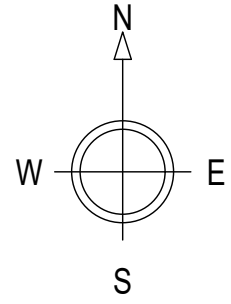

Ordnance Survey, (c) Crown Copyright 2025. All rights reserved. Licence number 100022432

SITE LOCATION PLAN
Scale 1:1250

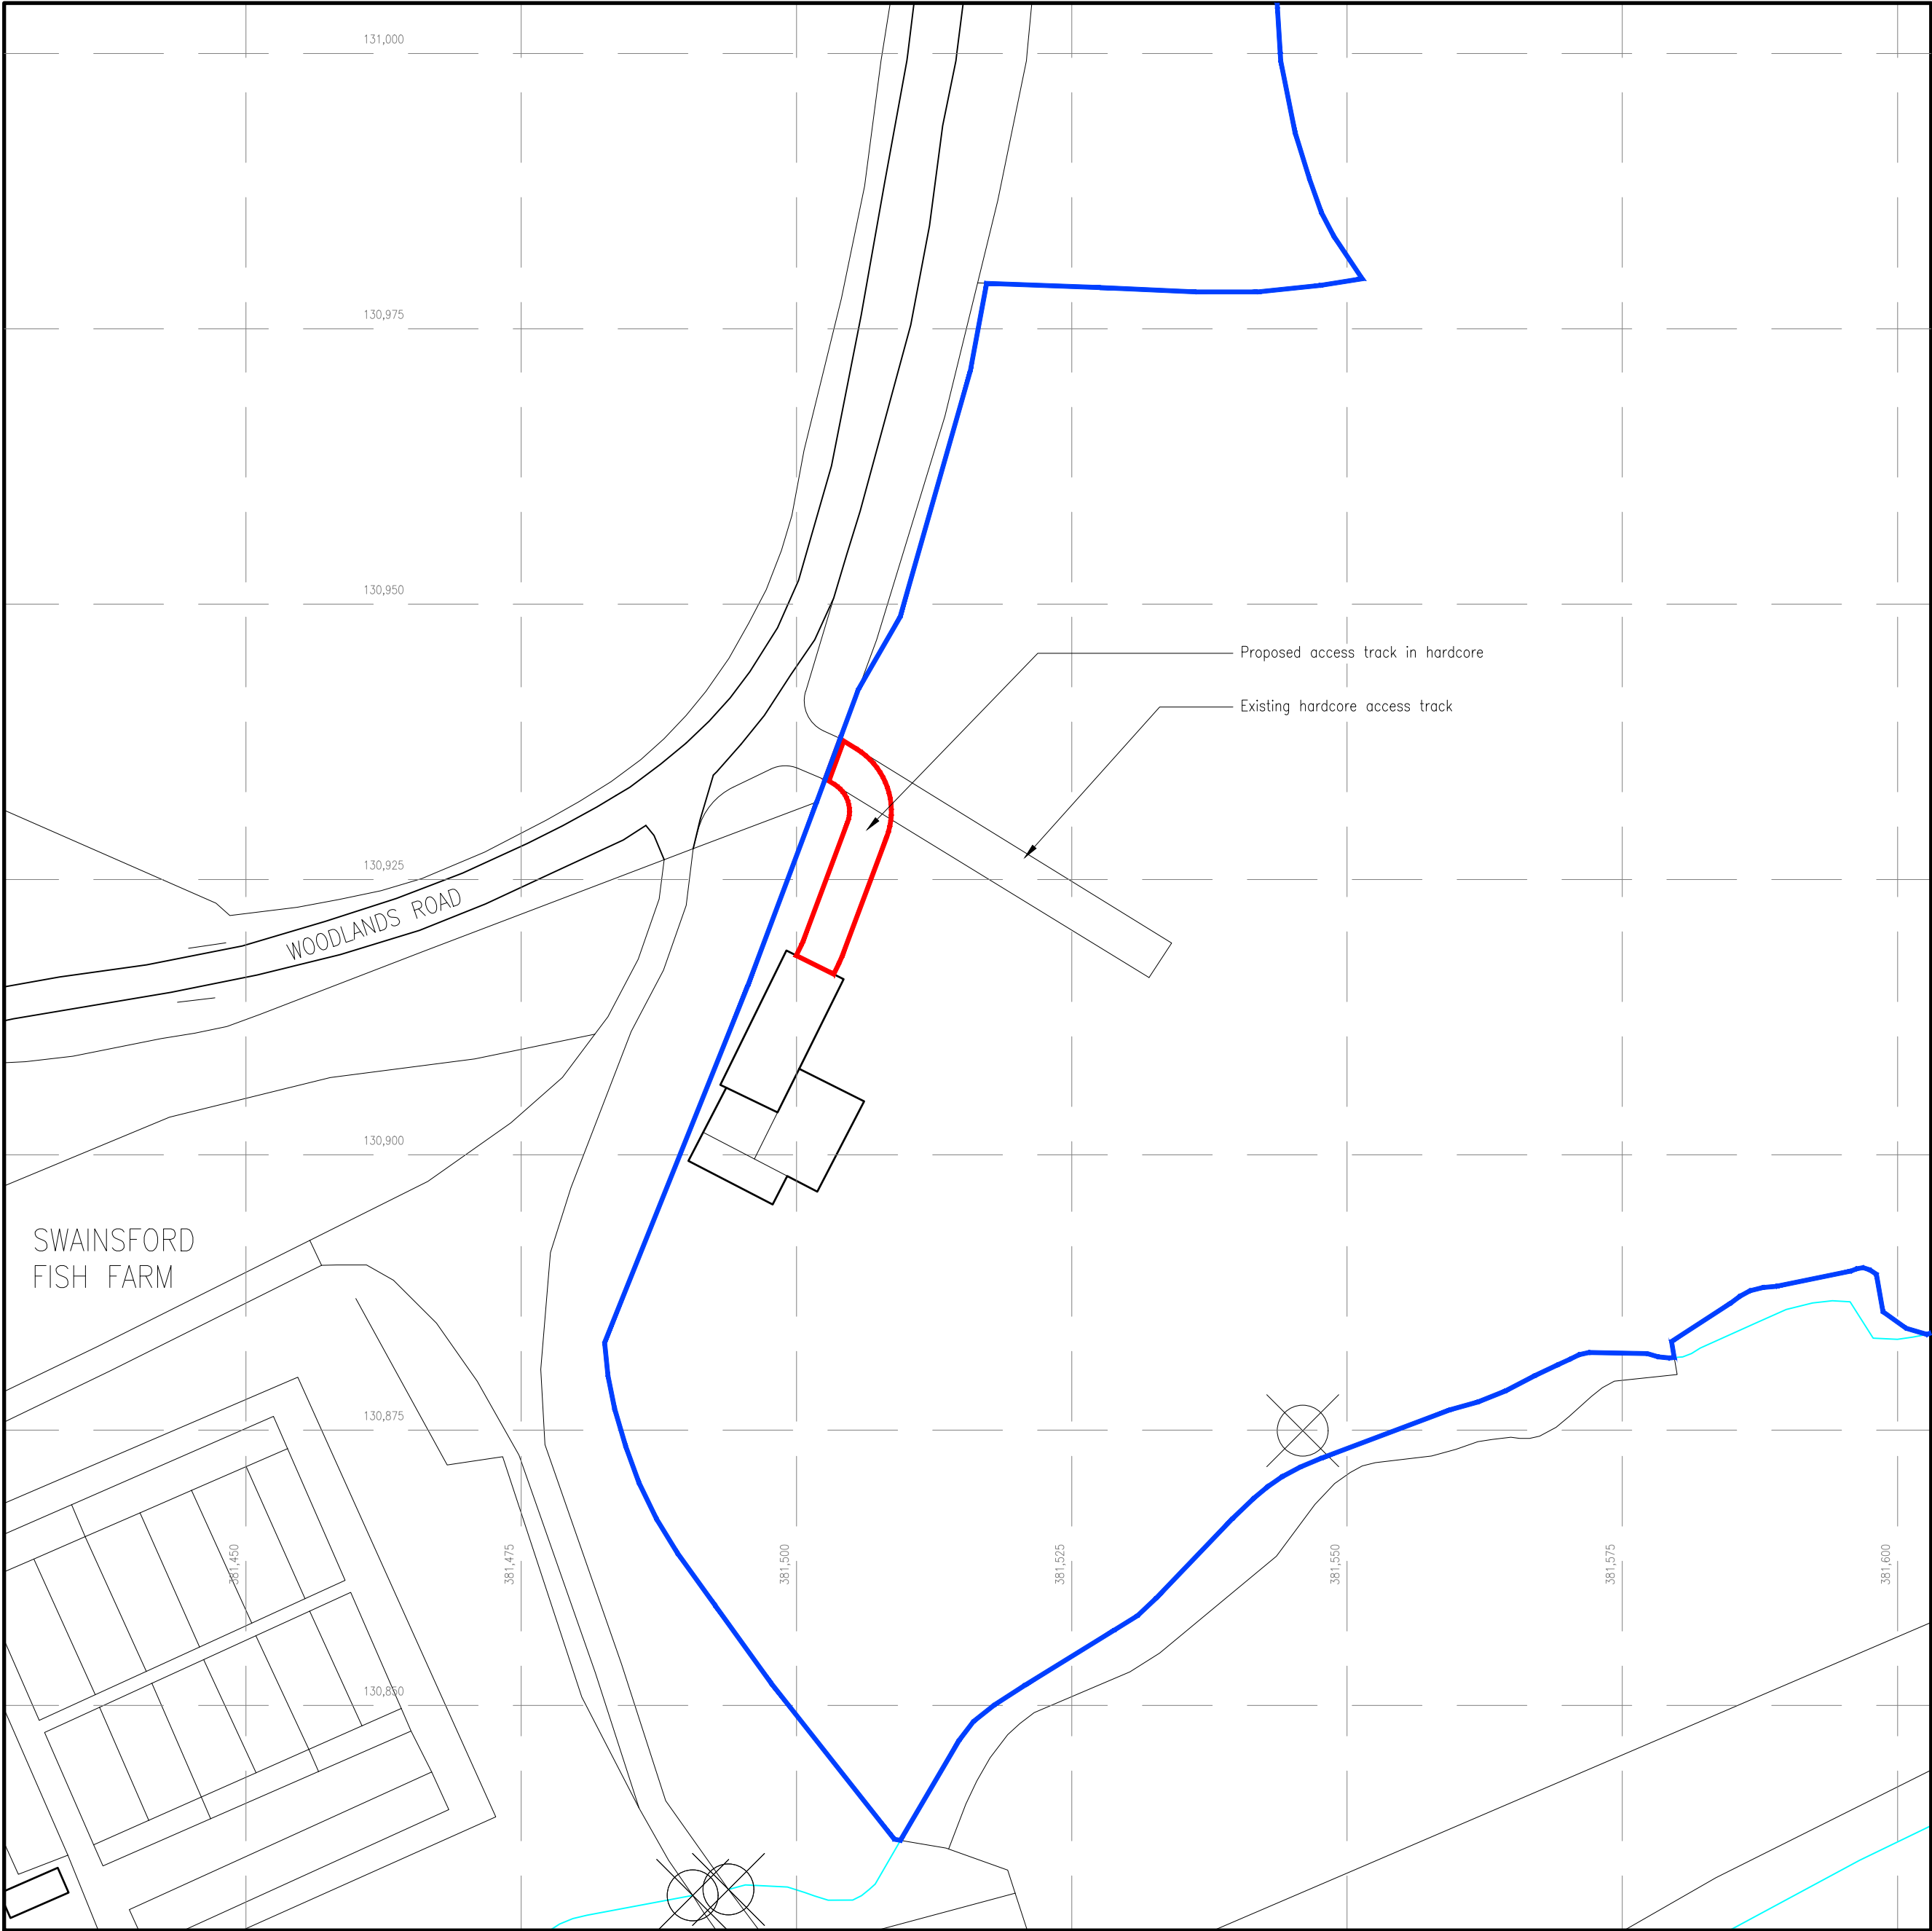


Ordnance Survey, (c) Crown Copyright 2025. All rights reserved. Licence number 100022432

BLOCK PLAN
Scale 1:500

PLANNING ISSUE



- NOTES:
1. Use written dimensions only. All dimensions to be checked on site and any discrepancies reported to ACORUS immediately. If in doubt ask.
 2. Where relevant, significant hazards have been identified on the drawing. Hazards which should be obvious to a competent contractor or unforeseeable have not been identified.
 3. This drawing is confidential and remains the exclusive property of ACORUS.
 4. Ordnance Survey Paper Map Copying Licence Number: 100039456.
- © ACORUS Rural Property Services Ltd.

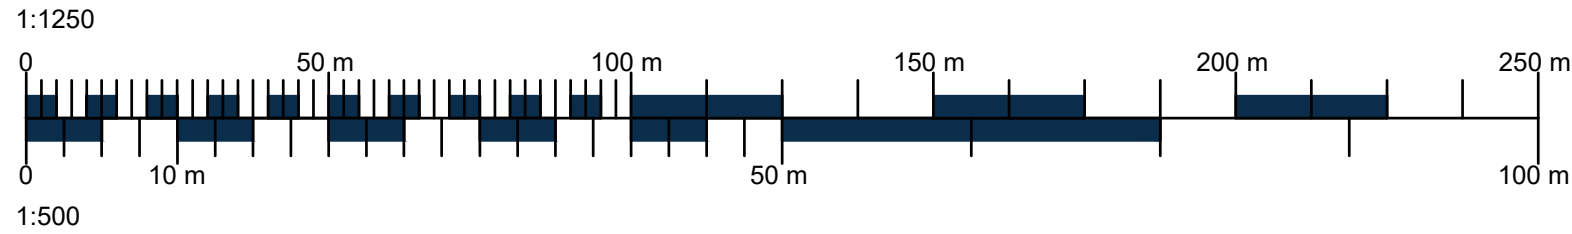

- Ownership Boundary
Site Boundary

Rev.	Date	Amendment	Drawn	Checked
PROJECT				
Mr & Mrs A. COLLA				
Site at: Woodlands Road, East Swainsford				
Mere, Warminster, Wiltshire, BA12 6BY				
TITLE				
28-DAY NOTIFICATION FOR AGR. TRACK:				
Site Location and Block Plans				
SCALE				
AS SHOWN @A1		DATE	DRAWN BY	CHECKED BY
DEC/'25		DJF	DL	
JOB NO.				
MM/2658/1225		DRAWING NO.	REVISION	
		200_01	/	



acorus
Planning. Design. Property.

acorus.co.uk