


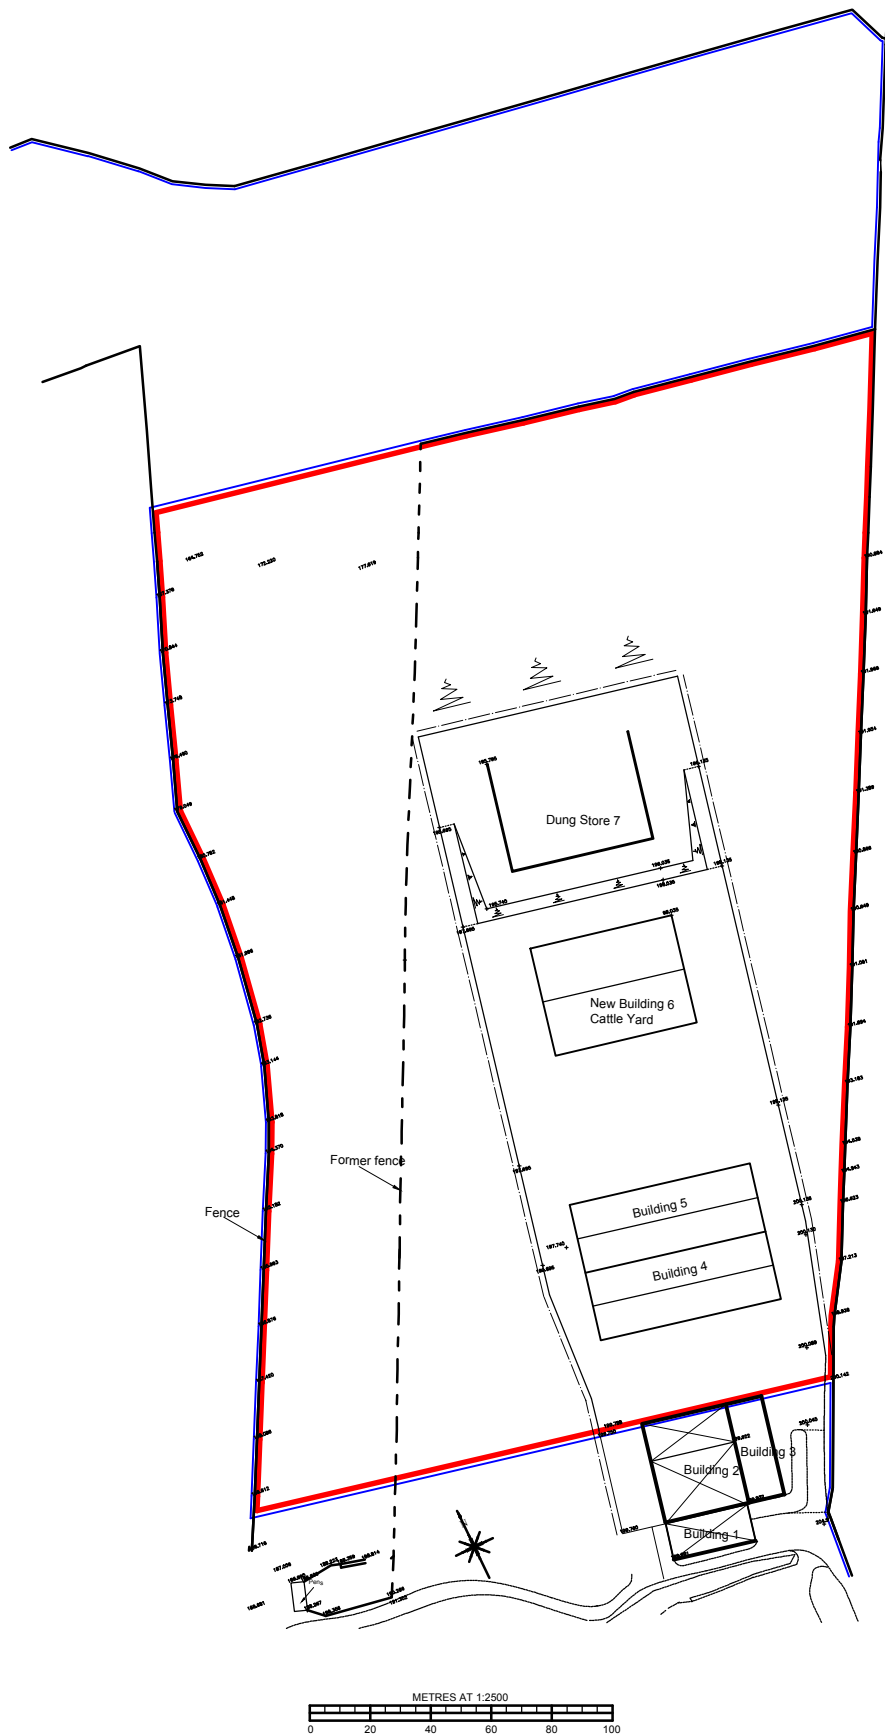

BRIMBLE, LEA & PARTNERS

Chartered Architects
Planning Consultants & Surveyors

Wessex House, High Street, Gillingham, Dorset SP8 4AG
Telephone (01747) 823232 Facsimile (01747) 825363

PROJECT

LAND ADJACENT TO EXISTING BARN AT

KINGDOWN FARM,
LONGBRIDGE DEVERILL,
WARMINSTER,
WILTS.

DRAWING

Site Layout

SCALE 1 : 2500

DATE 15.08.2017

DRAWING No.

01020- 35

REVISION

A