



W.1.04
MASTER BEDROOM

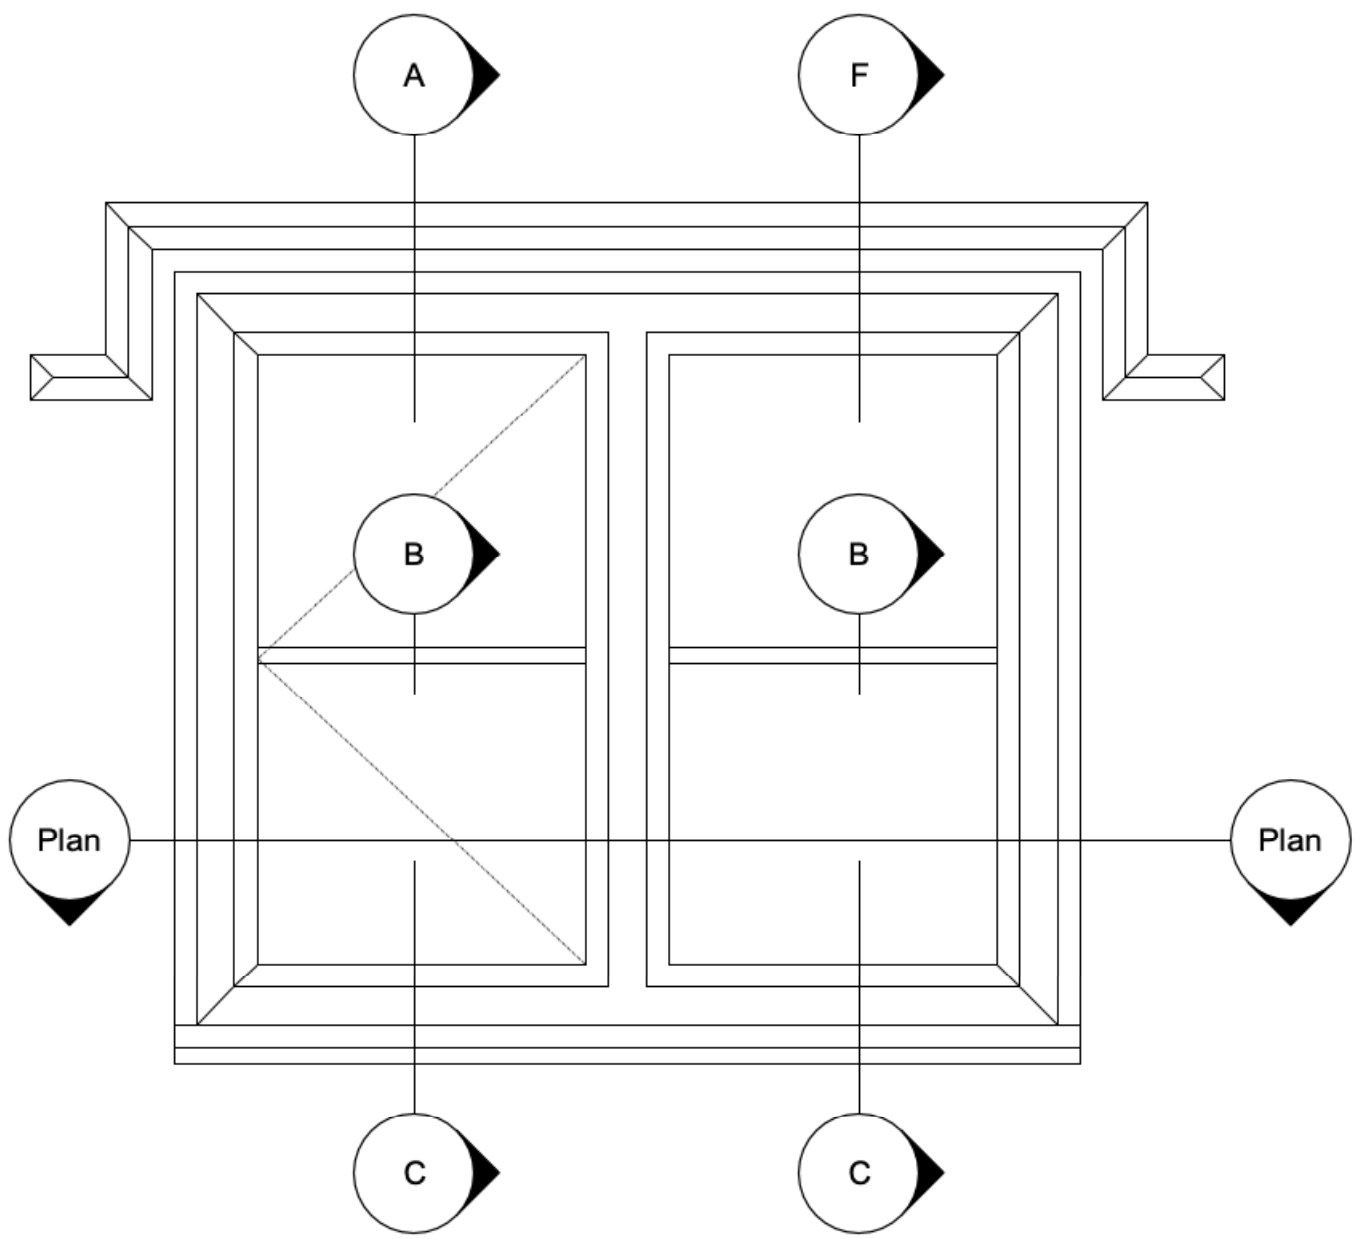


1 W.1.04
Scale: 1:10

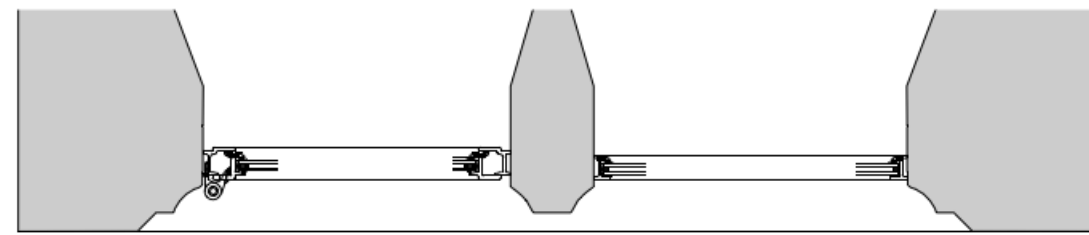


2 W.1.04 Plan Detail
Scale: 1:10


W.OUT.01, W.OUT.02, W.OUT.03,
OUTBUILDING

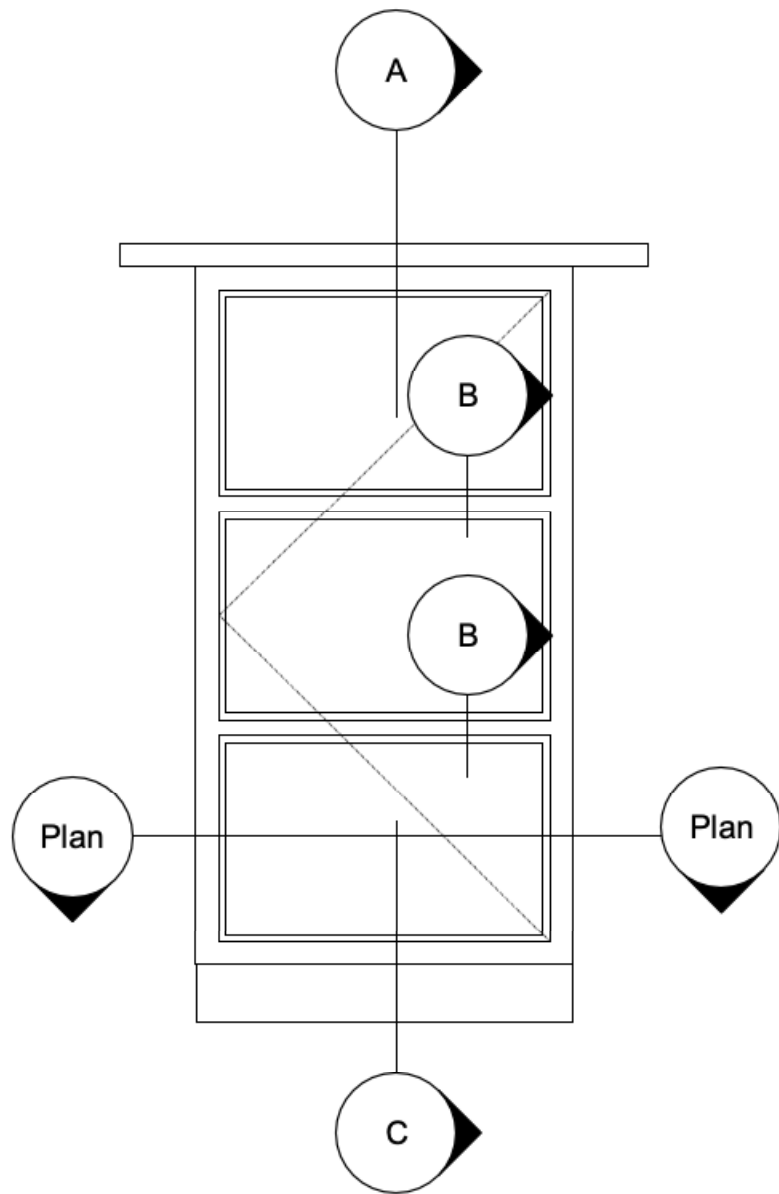


7 W.OUT.01, W.OUT.02, W.OUT.03
Scale: 1:10

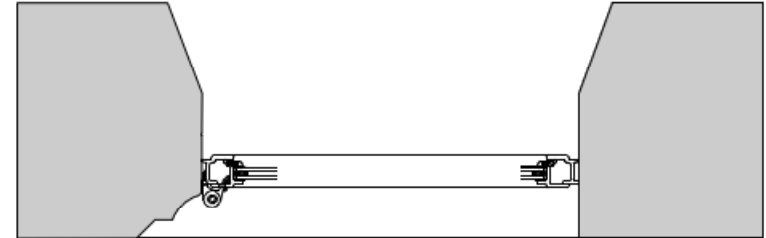


8 W.OUT.01, W.OUT.02, W.OUT.03 Plan Detail
Scale: 1:10

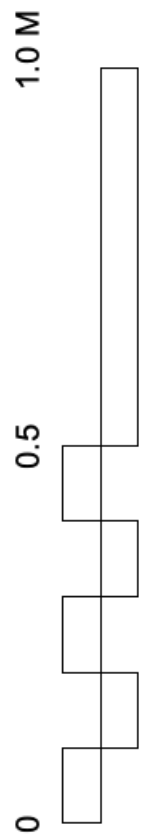

W.1.05
DORMER

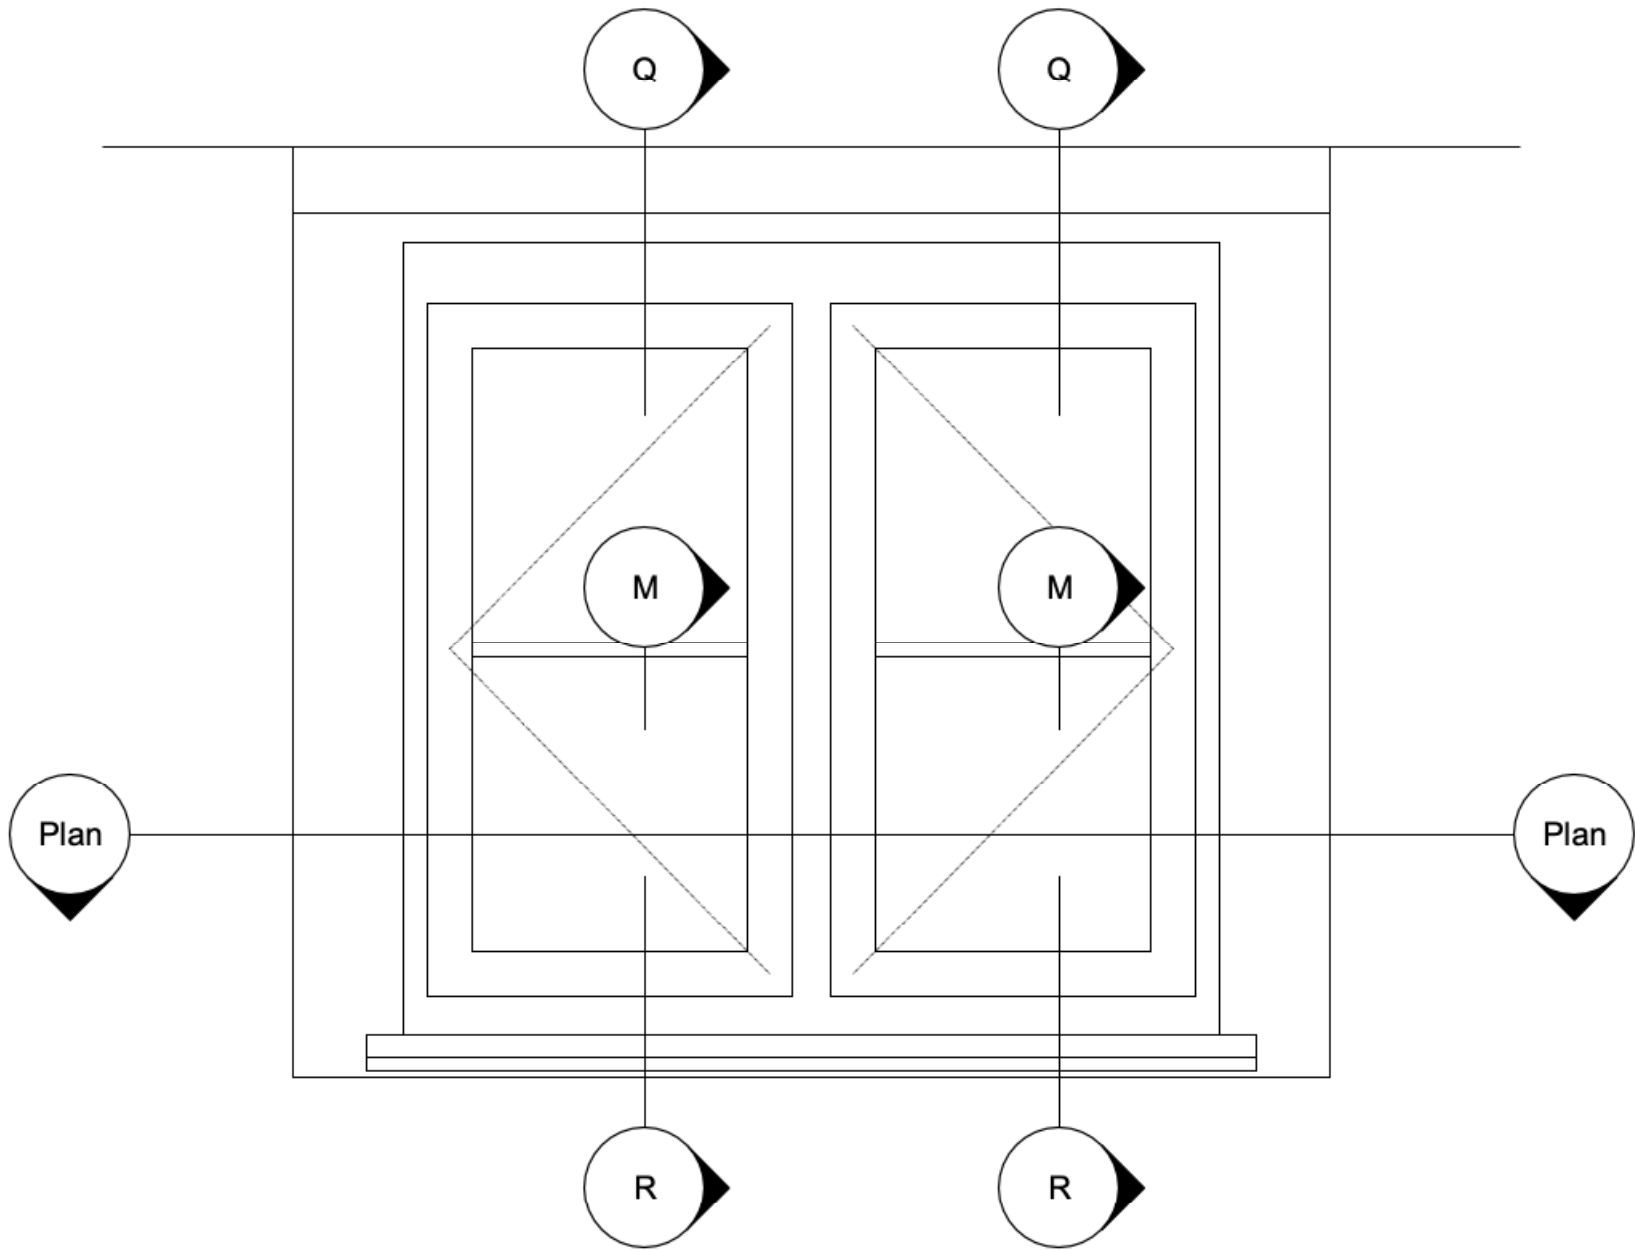

3 W.1.05
Scale: 1:10

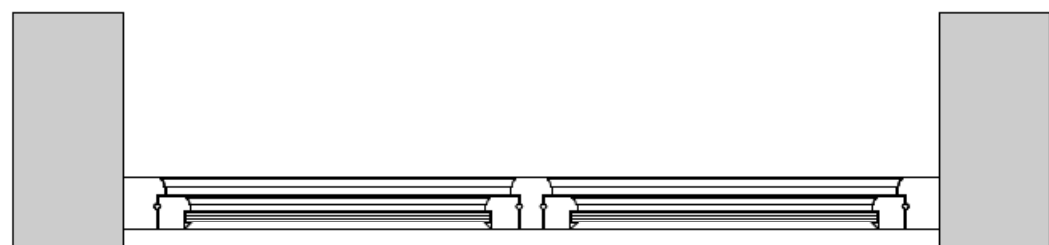

4 W.1.05 Plan Detail
Scale: 1:10

Notes

Windows & Doors Retained in Position
Refer to plans & elevations for window numbering

PROJECT

Latchets

CLIENT

Sheelagh, Gerard & Andy

DRAWING TITLE

PROPOSED WINDOWS

Drawing Number

22010-763

Scale

1:10 @ A1

Date Created

01.08.25

Revision

A

Revision Date

01.08.25

Drawn By

ID

Checked By

DF

Do not scale from drawing, all dimensions to be checked on site. Report omissions and discrepancies to the architect immediately