


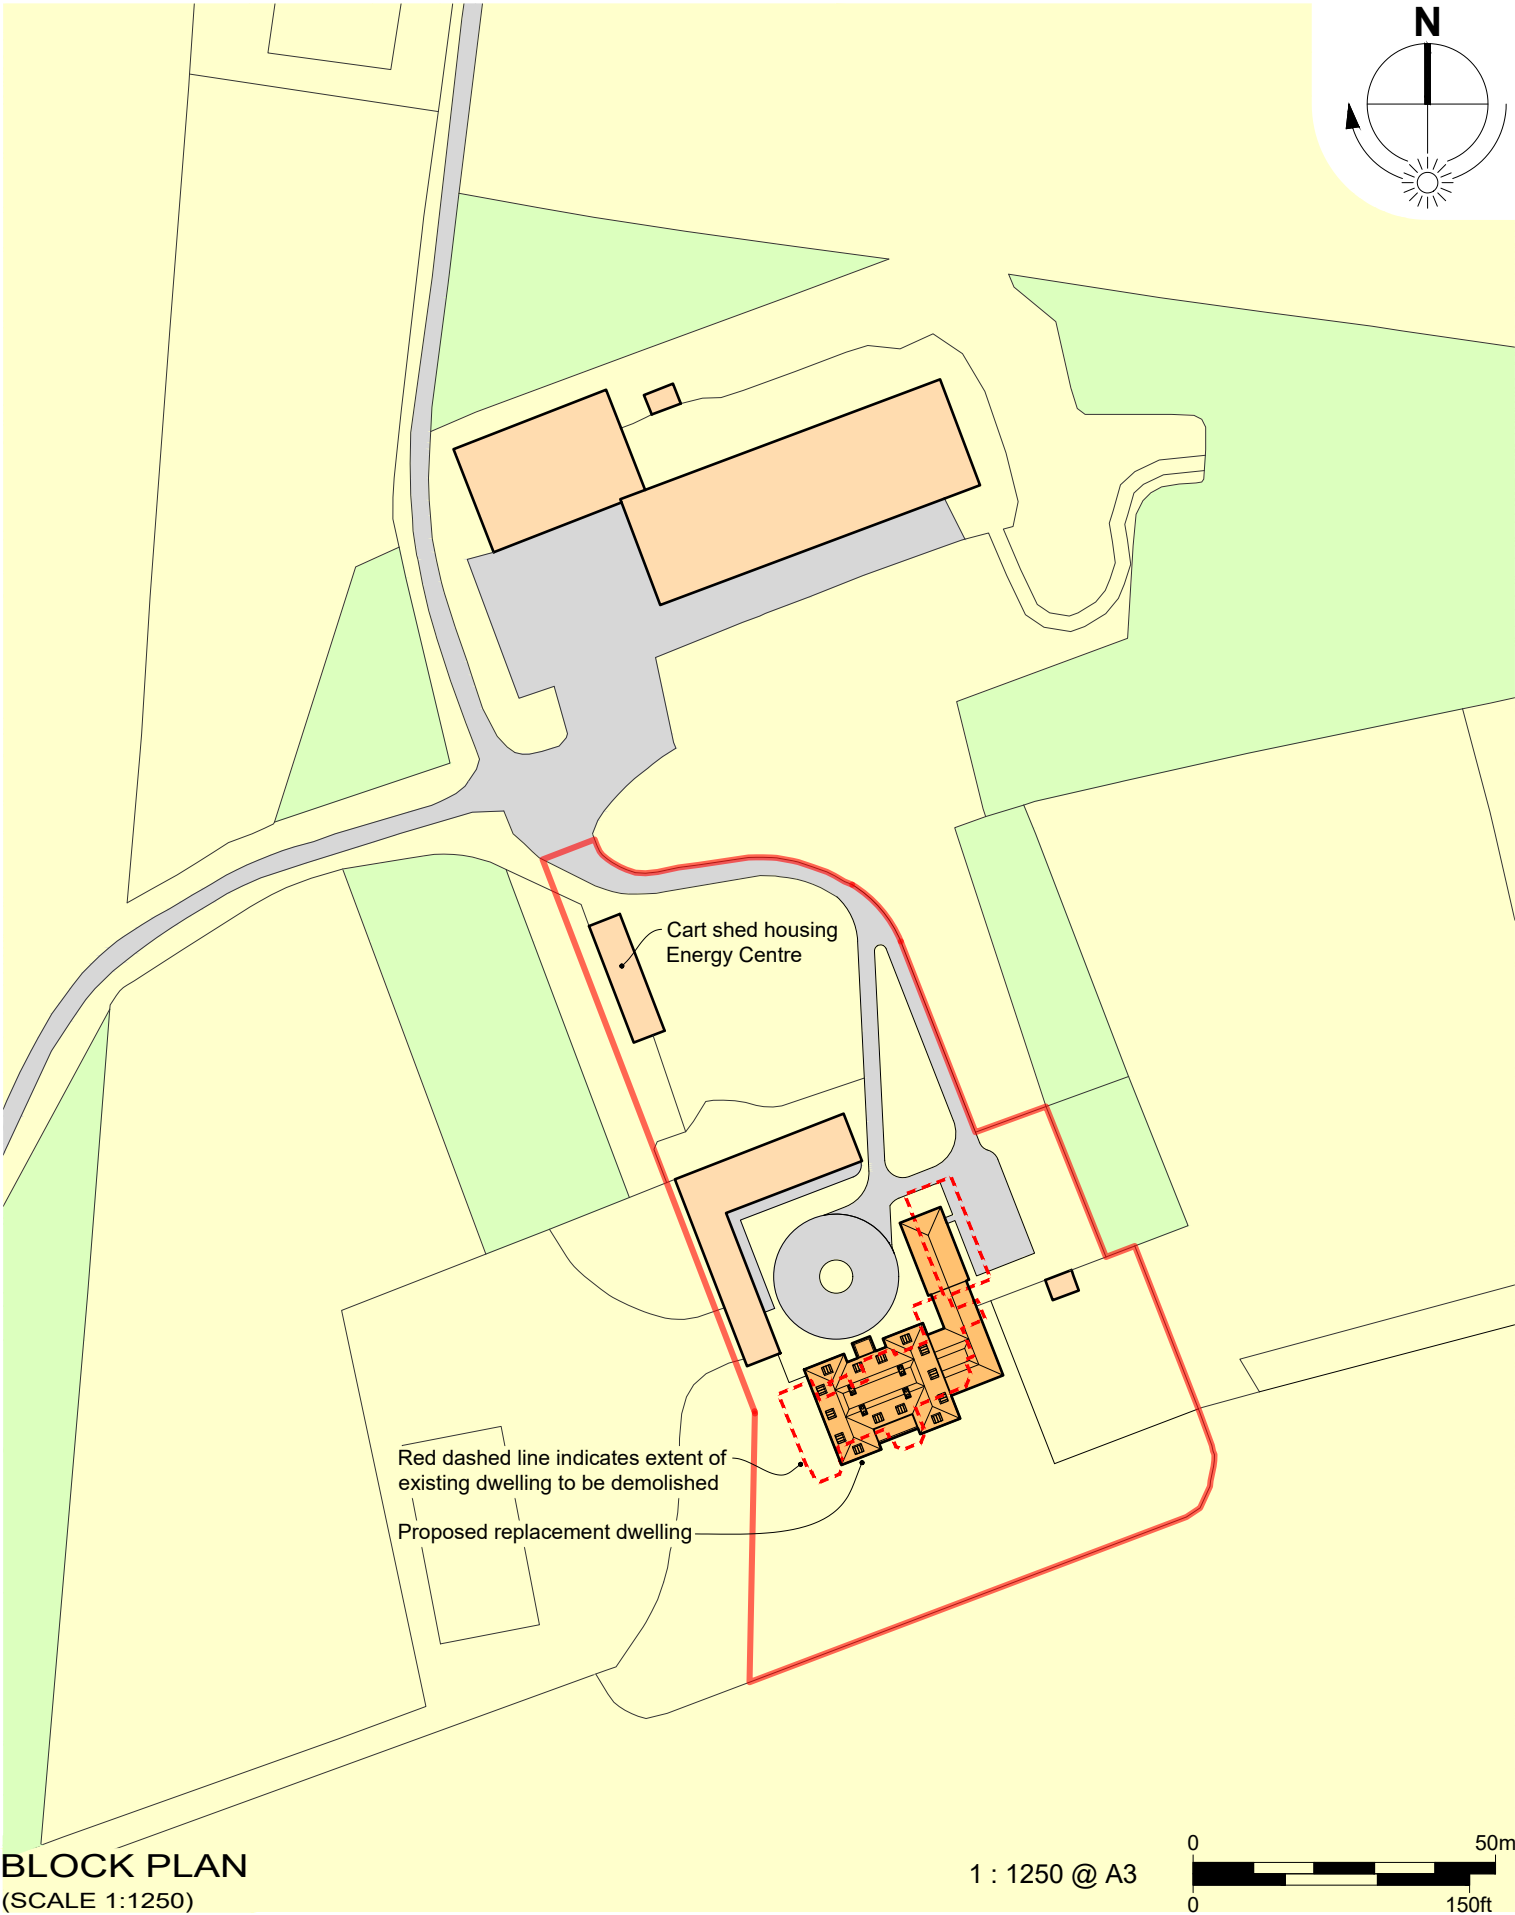

Address West Chase Bowerchalke Salisbury	Project Proposed Replacement Dwelling Drawing Title Location Plan / Site Boundary	Contractors must check all dimensions on site Only figured dimensions are to be worked from Discrepancies must be reported immediately to the architect before proceeding This drawing is copyrighted	Scale 1:10,000 & 1:1250 @ A3	Date September 2024 Drawn by KS	Drawing Number 255.01 Checked by Filename	Revision B WATSON BERTRAM & FELL ARCHITECTS & SURVEYORS 6 OLD KING STREET BATH - BA1 2JW Telephone 01225 337 273 mail@wbfbath.co.uk www.wbfbath.co.uk
--	--	---	--	--	--	--