



Notes

Windows & Doors Retained in Position
Refer to plans & elevations for window numbering

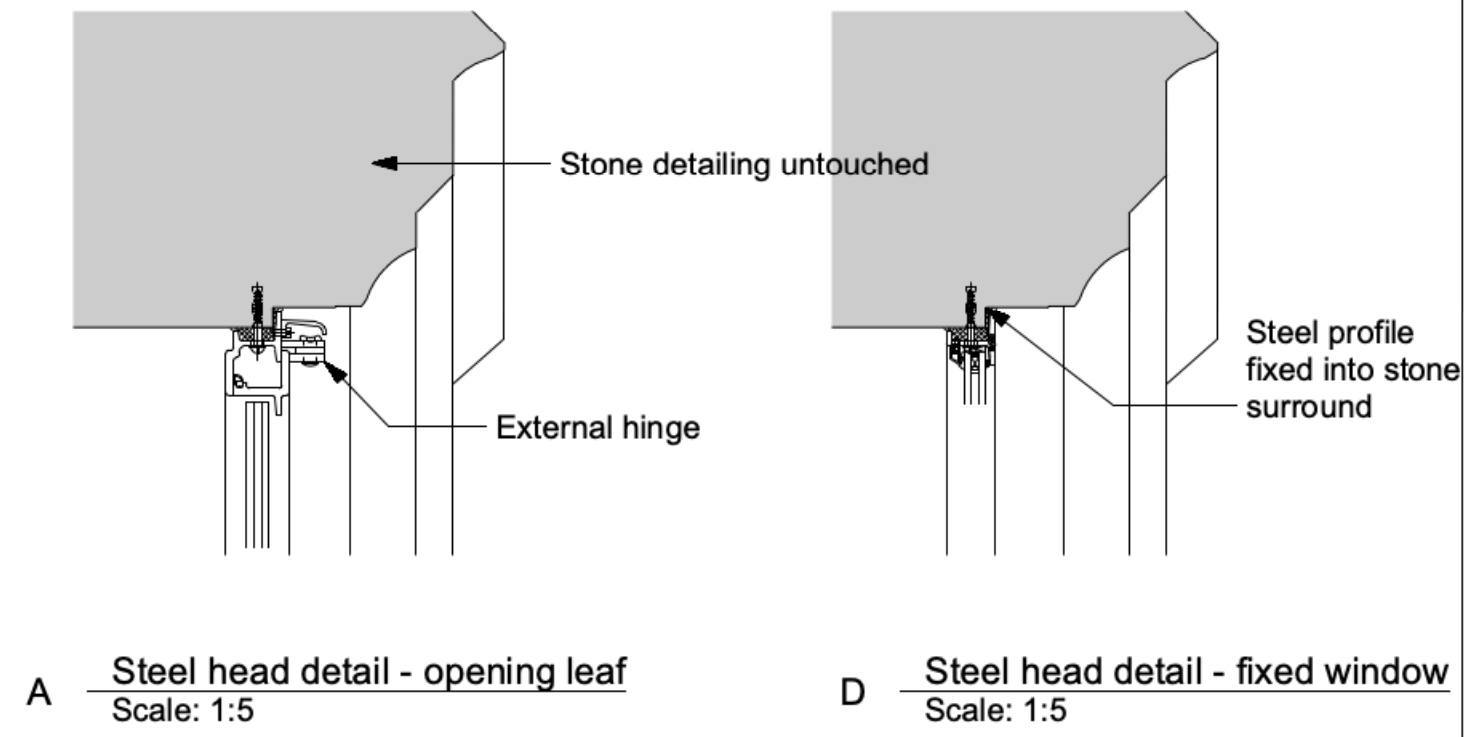


A Steel head detail - opening leaf
Scale: 1:5

D Steel head detail - fixed window
Scale: 1:5

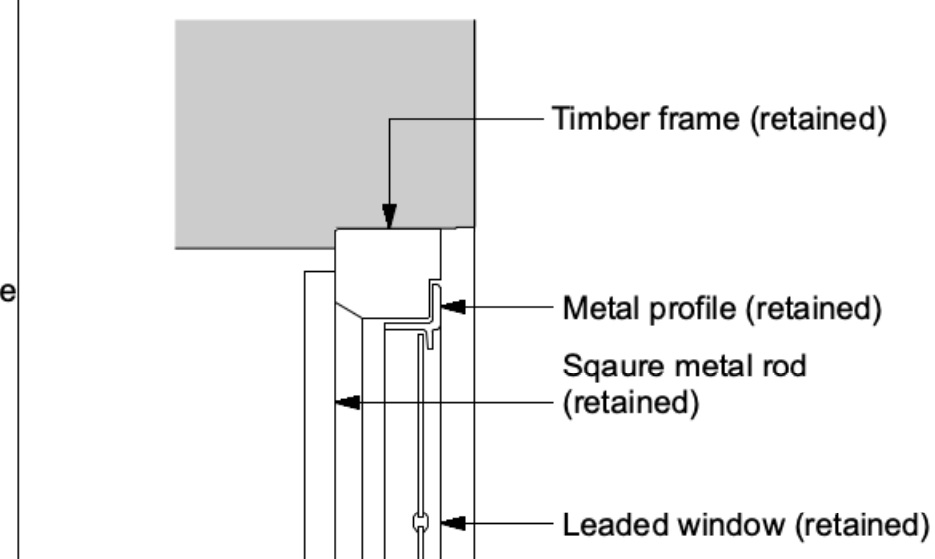


G Leaded window head - opening leaf
Scale: 1:5

J Leaded window head - fixed leaf
Scale: 1:5

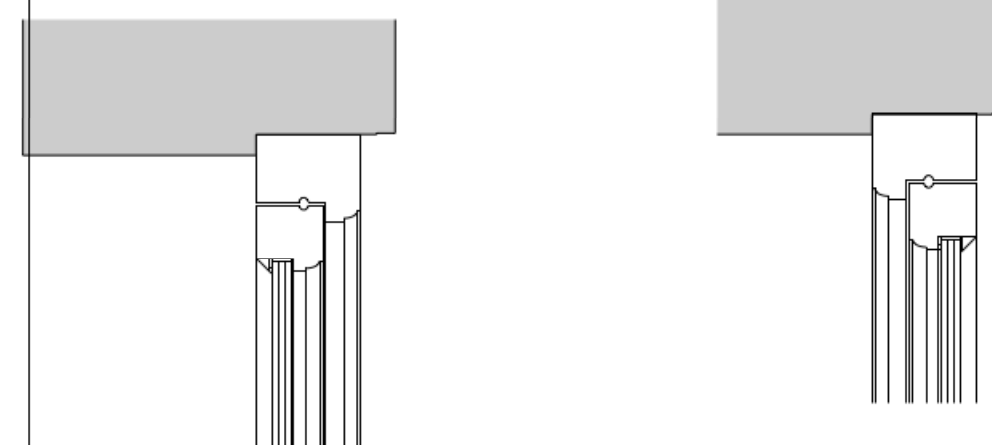


L Timber head detail
Scale: 1:5

Q Dormer timber head detail
Scale: 1:5

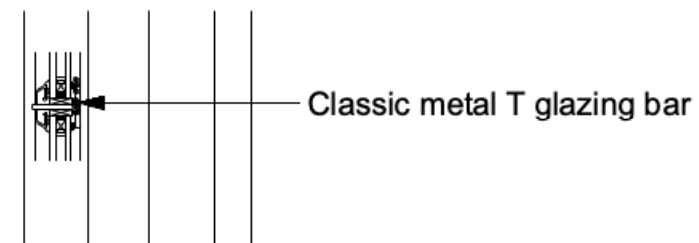


B Glazing bar detail
Scale: 1:5

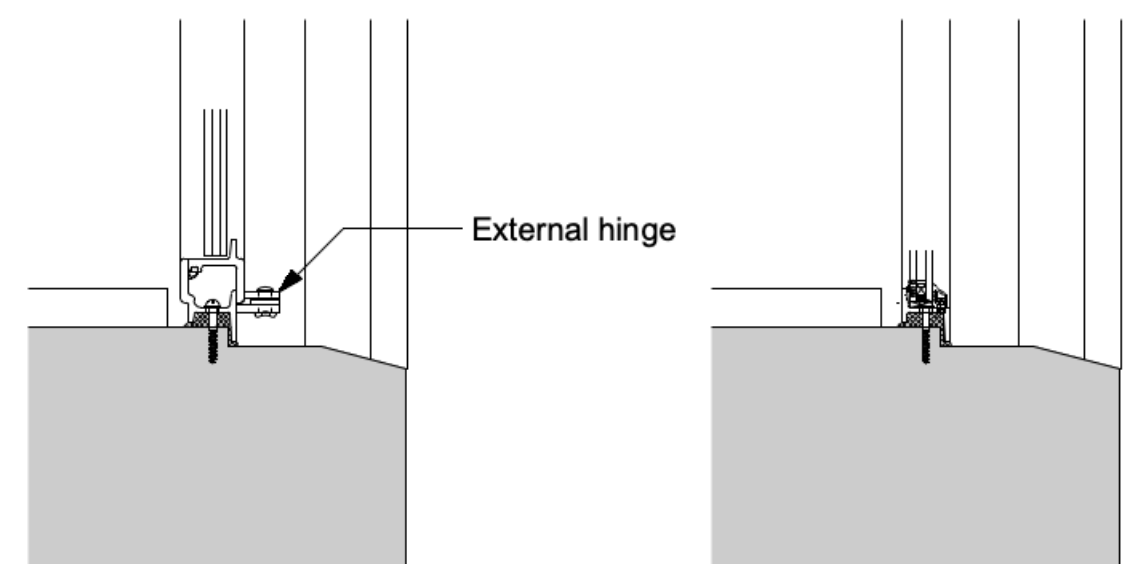


C Steel Sill detail opening leaf
Scale: 1:5

F Head Detail - opening leaf
Scale: 1:5

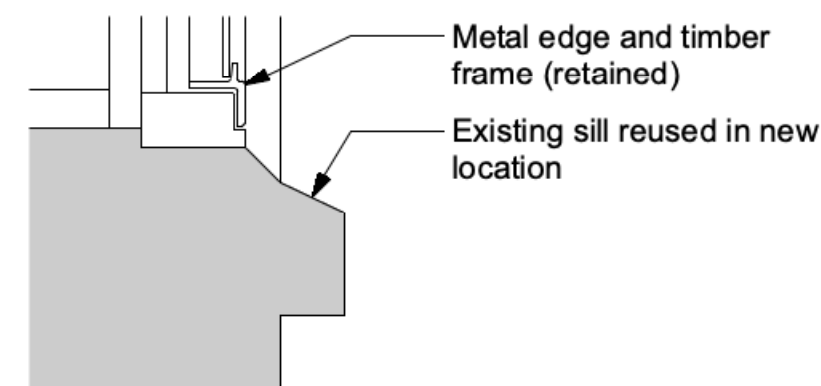


H Leaded window sill - opening leaf
Scale: 1:5

K Leaded window head - fixed leaf
Scale: 1:5

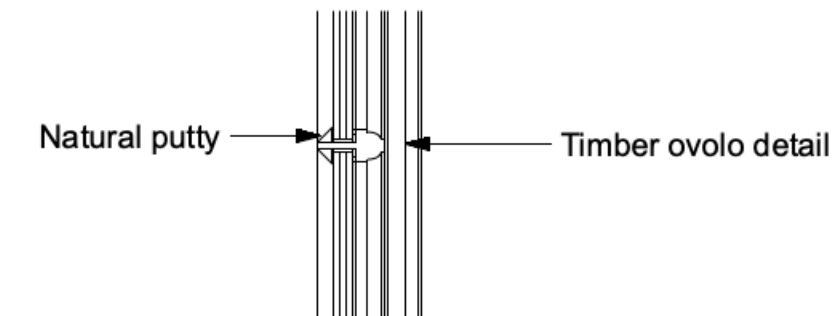


M Timber glazing bar
Scale: 1:5

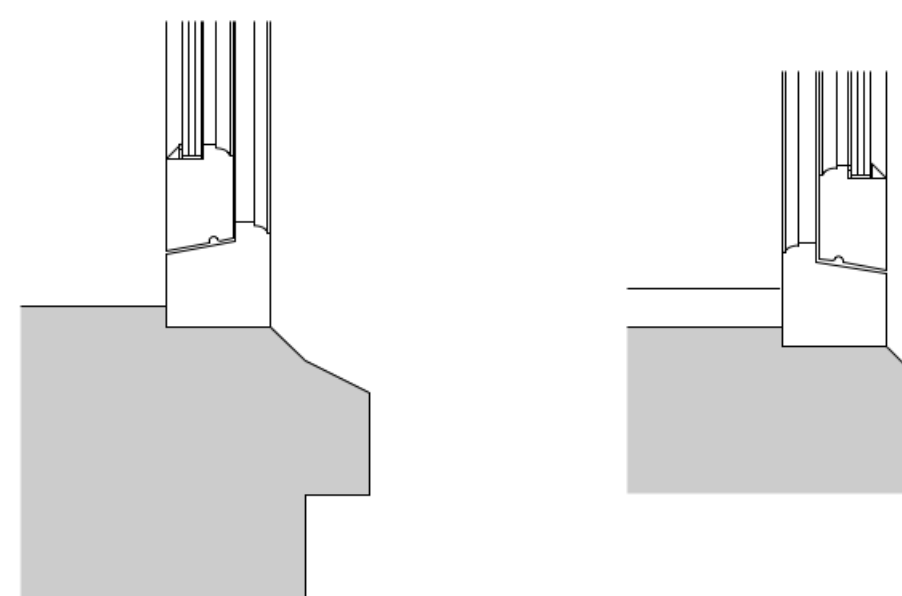

P Timber sill detail
Scale: 1:5

R Dormer timber sill detail
Scale: 1:5

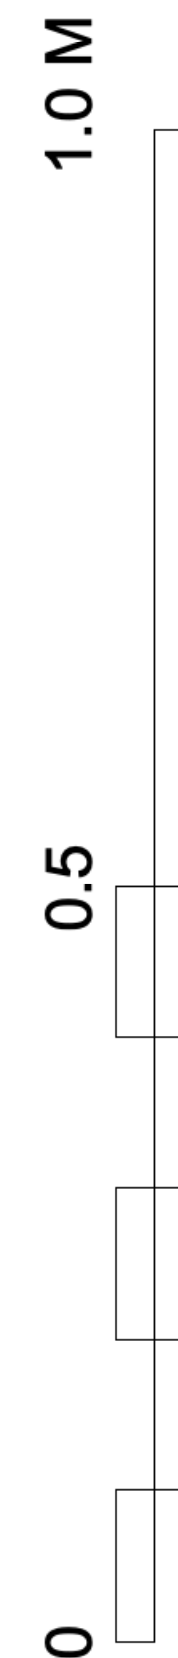

PROJECT
Latchets
CLIENT
Sheelagh, Gerard & Andy
DRAWING TITLE
PROPOSED WINDOW DETAILS

Drawing Number
22010-760

Scale
1:5 @ A1
Date Created
01.06.23

Revision
A
Revision Date
08.07.25

Drawn By
ID
Checked By
DF

Do not scale from drawing, all dimensions to be checked on site. Report omissions and discrepancies to the architect immediately