






Location Plan

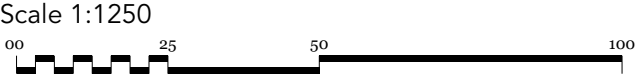

OS 2022 100038864

North

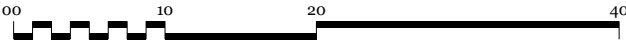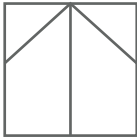

Scale 1:500

Client
MR MRS CLARKE
44 WILLOW DRIVE
DURRINGTON
SP4 8DE

Project
REAR SINGLE STOREY
EXTENSION

Drawing Title
LOCATIONAND BLOCK

Drawing Detail
Scale @ A3 - 1:1250 / 1:500
Drawing No CL/05/25
Drawn by GG

Date 18-12-25

Contact G Greenwood
m.0748 3873 045
gordongreenwood@btinternet.com