


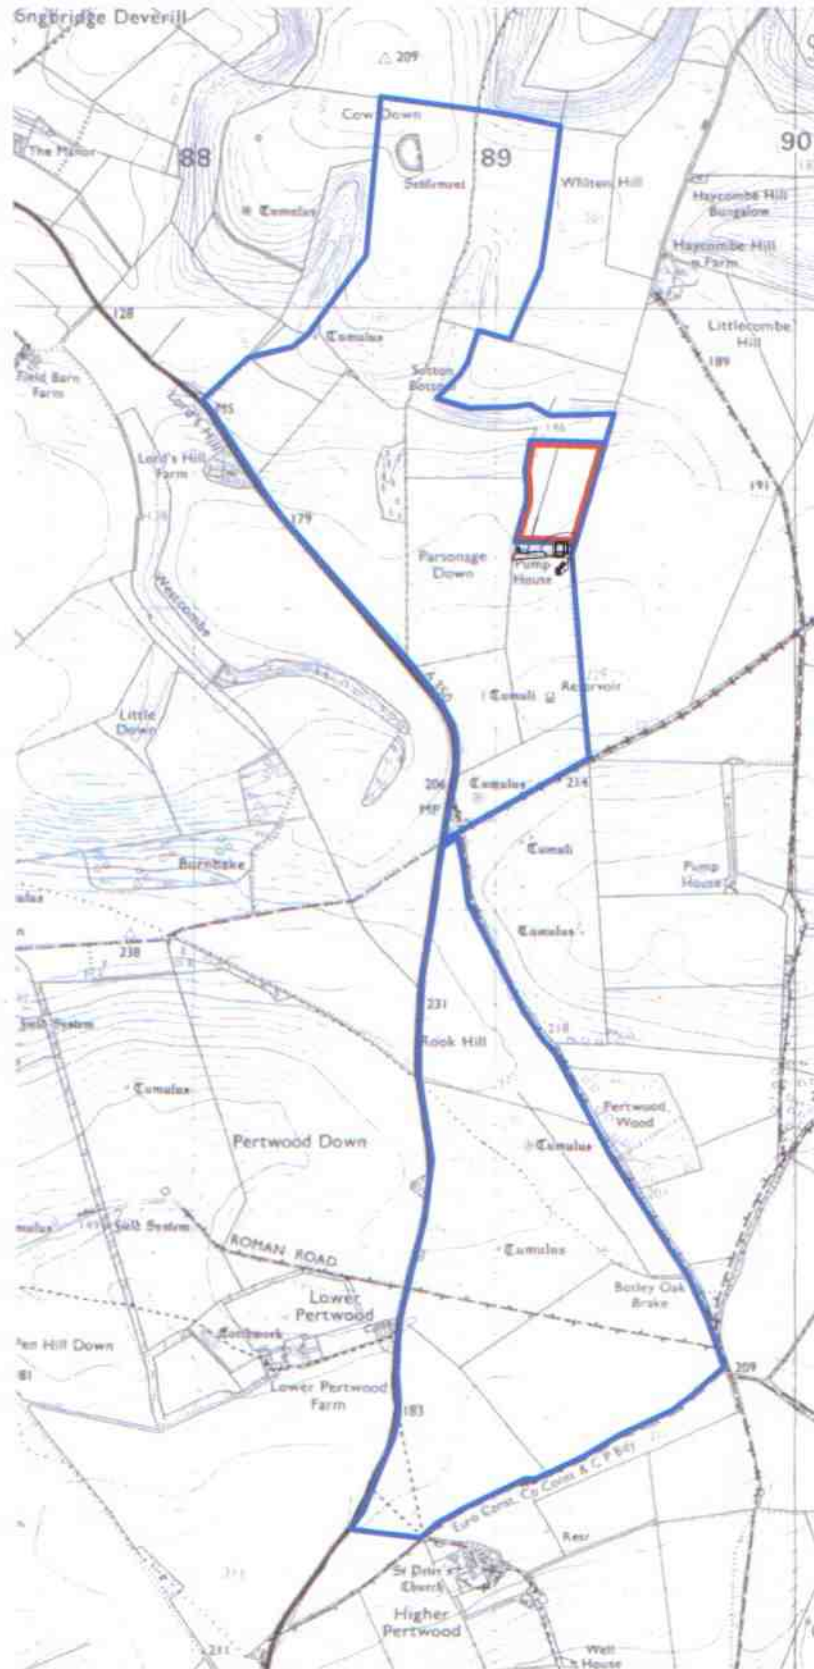

BRIMBLE, LEA & PARTNERS

Chartered Architects
Planning Consultants & Surveyors

Wessex House, High Street, Gillingham, Dorset SP8 4AG
Telephone (01747) 823232 Facsimile (01747) 825363

PROJECT

Land adjacent to existing Barn
KINGSDOWN FARM,
LONGBRIDGE DEVERILL,
WILTS

DRAWING

Location Plan

SCALE 1:25000

DATE 16.01.09

DRAWING No. REVISION

01 020- 31 A

not reviewed