
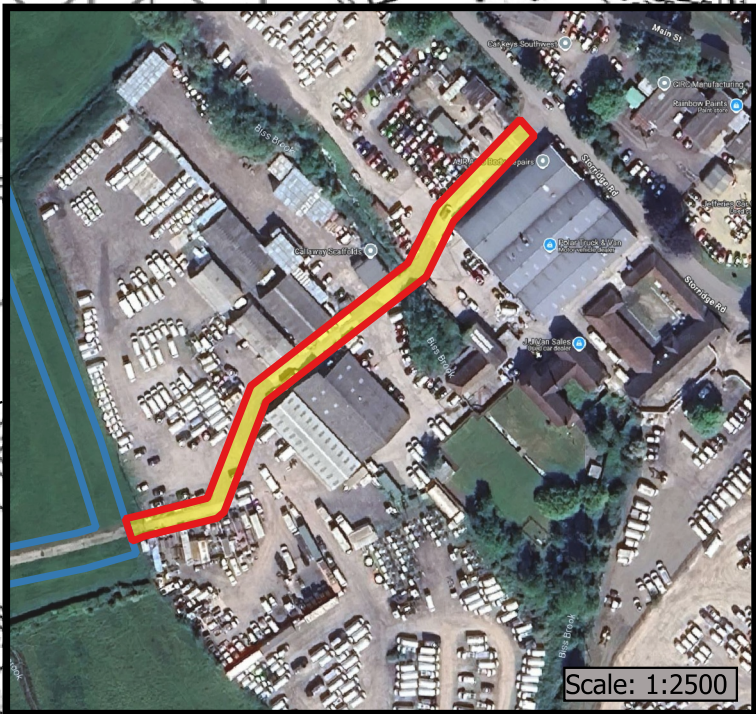


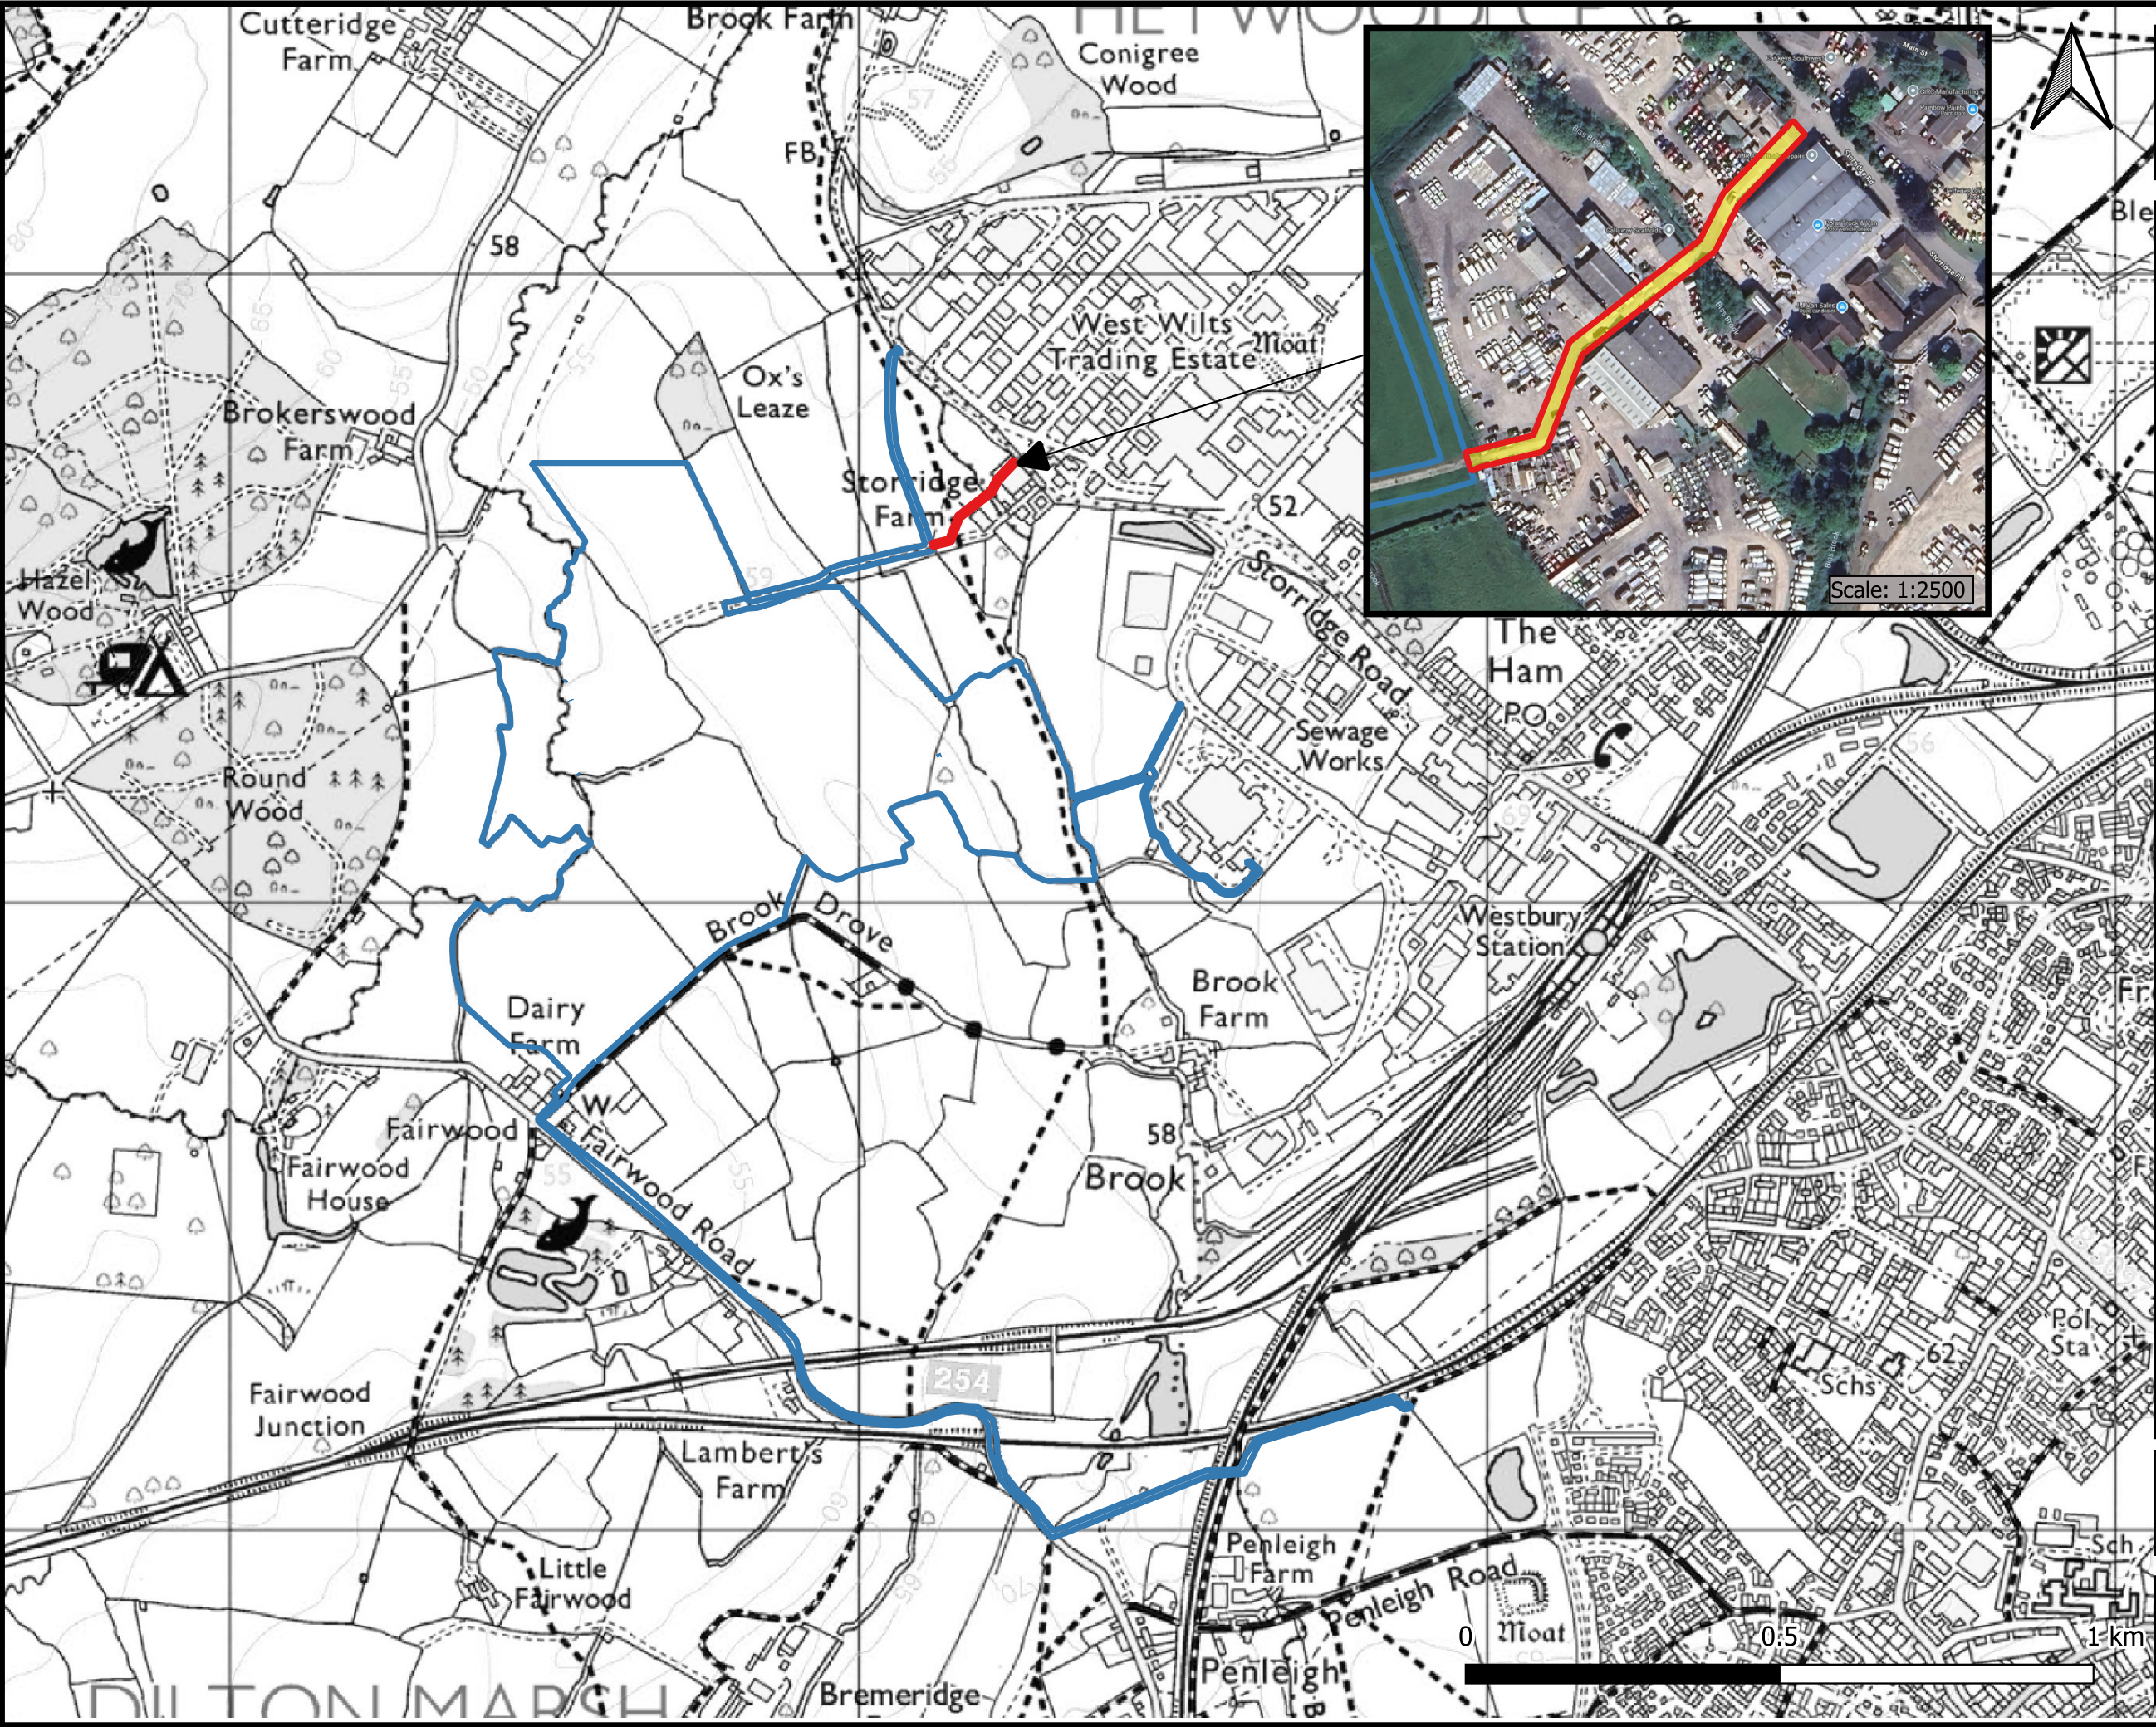

- Legend**
- Red Line Boundary
 - Planning permission PL/2021/10592
 - Access Route 20251111

Location Plan
Scale 1:10000 @ A3 Paper Size
Date: 16/12/2025

Base mapping reproduced from Ordnance Survey maps with the permission of H.M Stationary Office under licence 100059286. Satellite Base mapping reproduced from Google.Crown Copyright.