


This drawing is copyright of CLARK & MASLIN Ltd and may not be copied or reproduced without permission.

Figured dimensions are to be taken in preference to scaled dimensions.

Large scale drawings to have preference to small scale drawings.

Dimensions for fixed-in items are to be checked on site prior to manufacture.

REV	DETAIL OF REVISION	BY	DATE
A	ADDED ANNOTATION	EM	16/12/25
B	AMENDED TO PLANNING CONSULTANTS REQUEST	EM	16/12/25

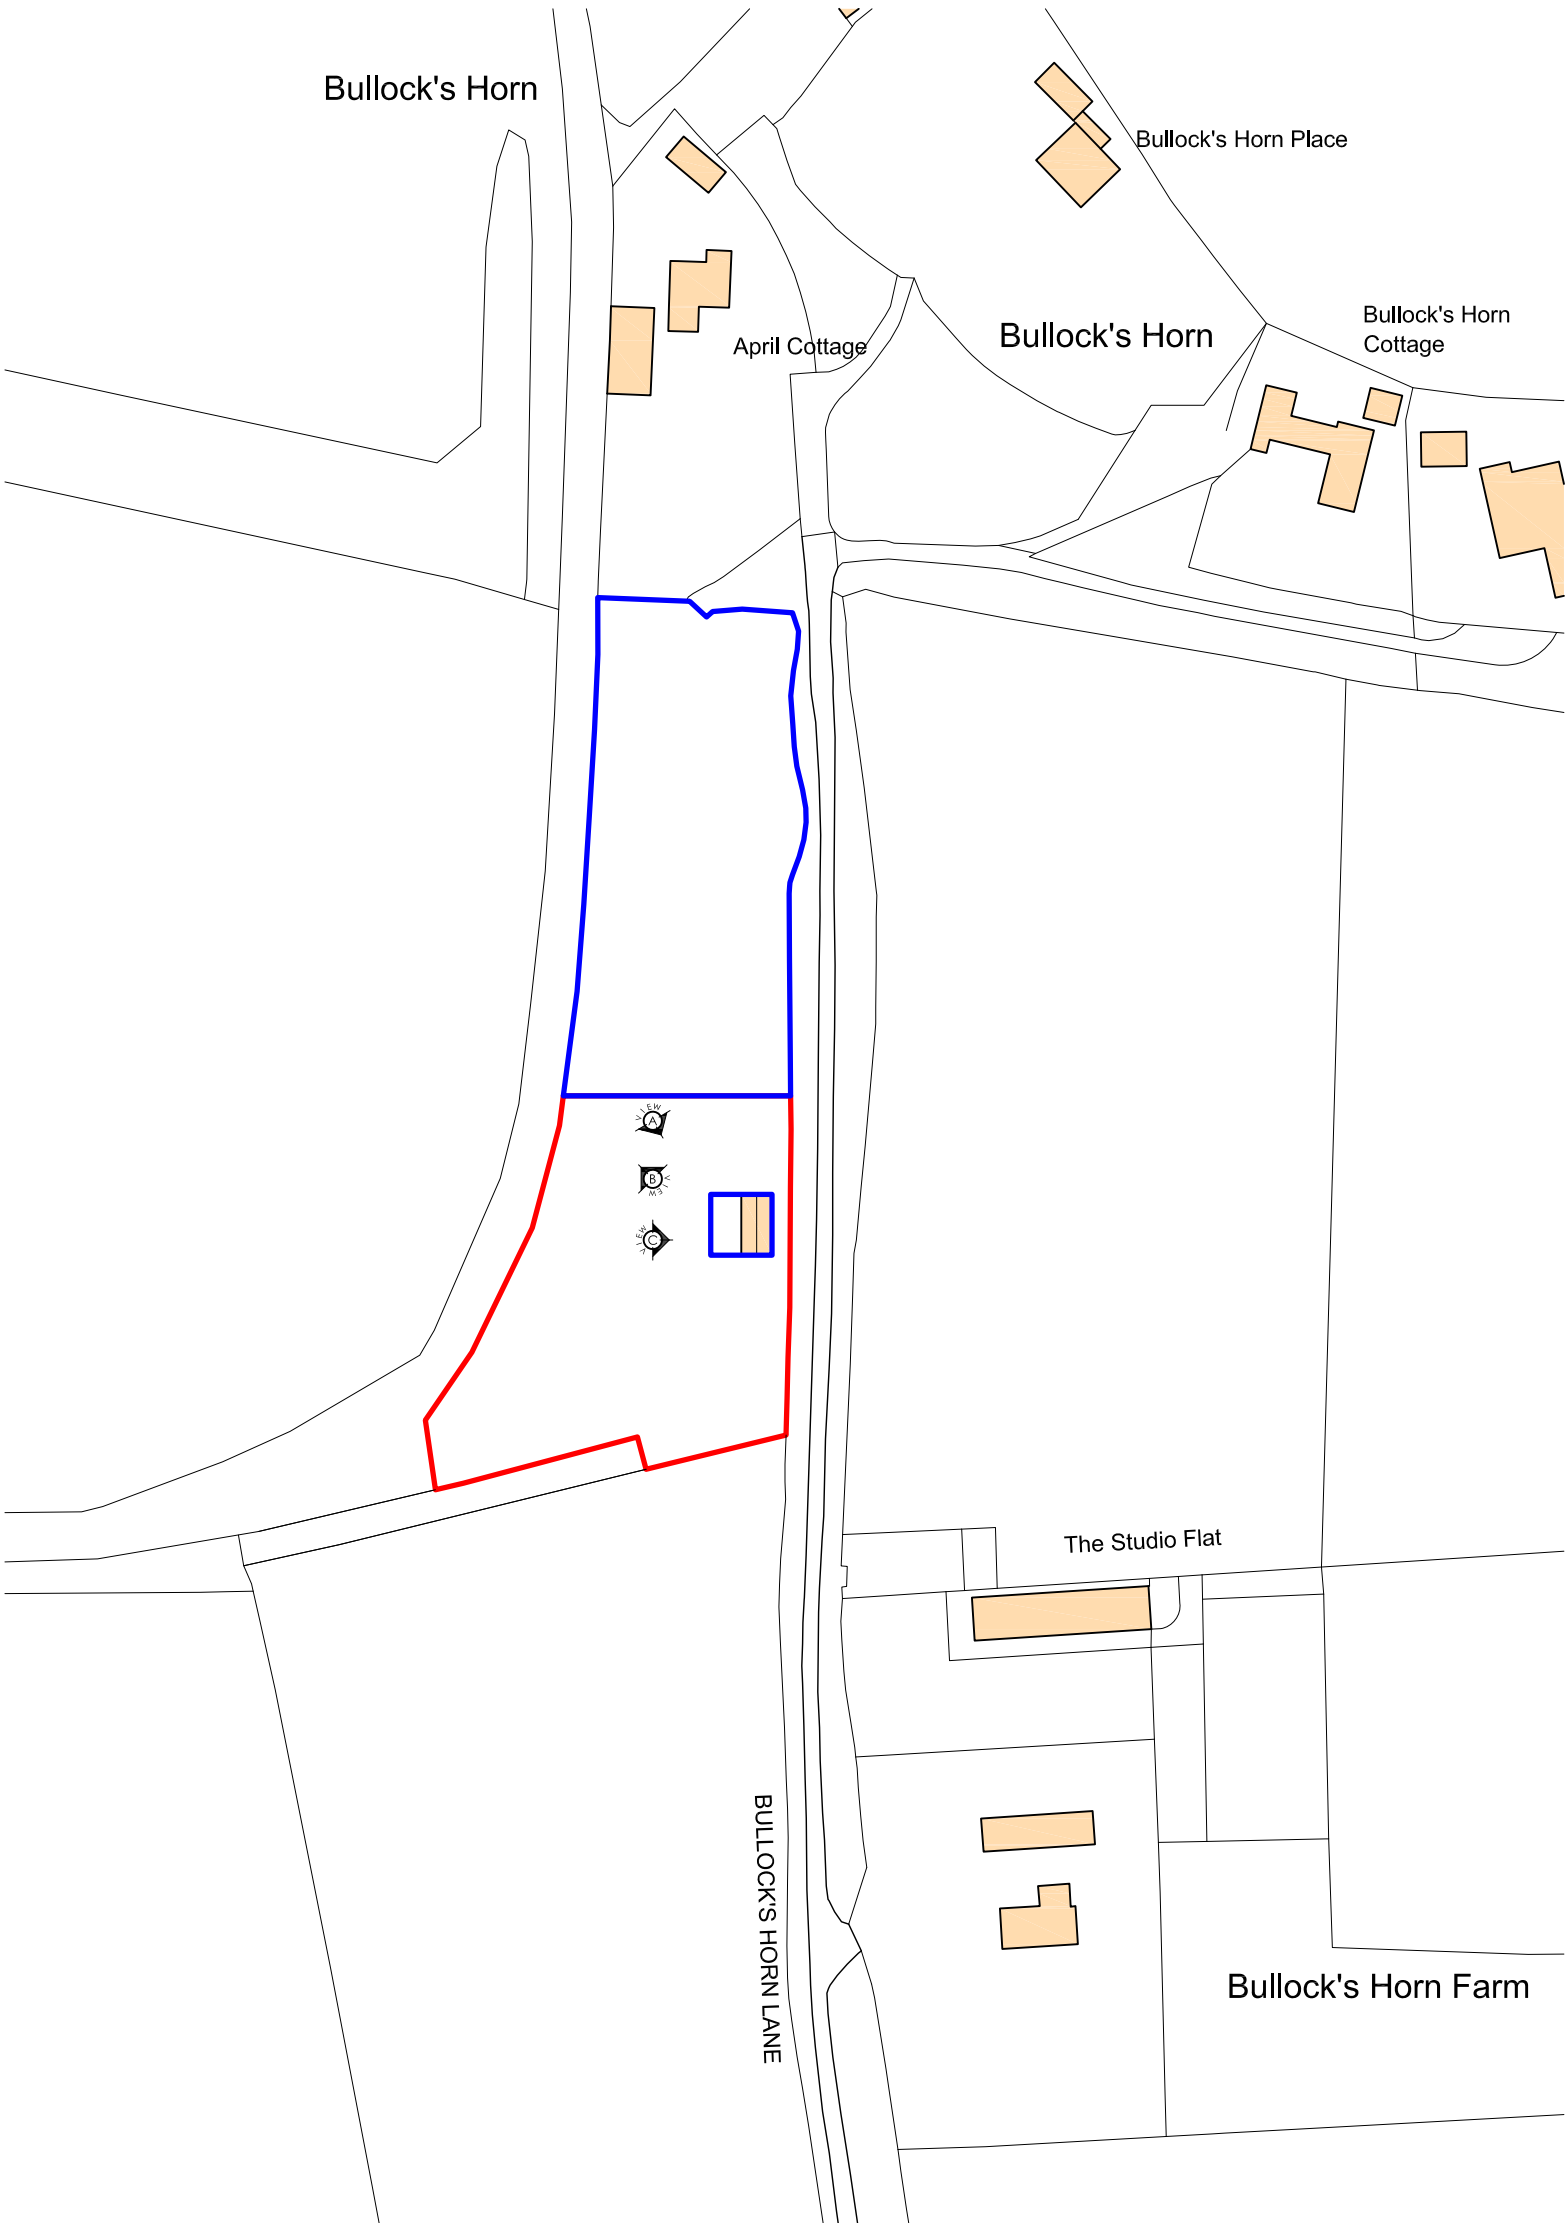

SURVEY DRAWING

CLARK & MASLIN
Unit 5, Charlton Business Park
Crudwell Road, Malmesbury
Wiltshire, SN16 9RU
Telephone: 01666 822911
www.clarkandmaslin.co.uk
Planning Architecture Conservation

Client MR D BAILEY			
Project BULLOCKS HORN YARD, CHARLTON, SN16 9DZ			
Description BLOCK PLAN			
Scale 1:1250	PG Size A3	Drawn -	Date DEC '25
Drawing No 5431/03		Revision B	