


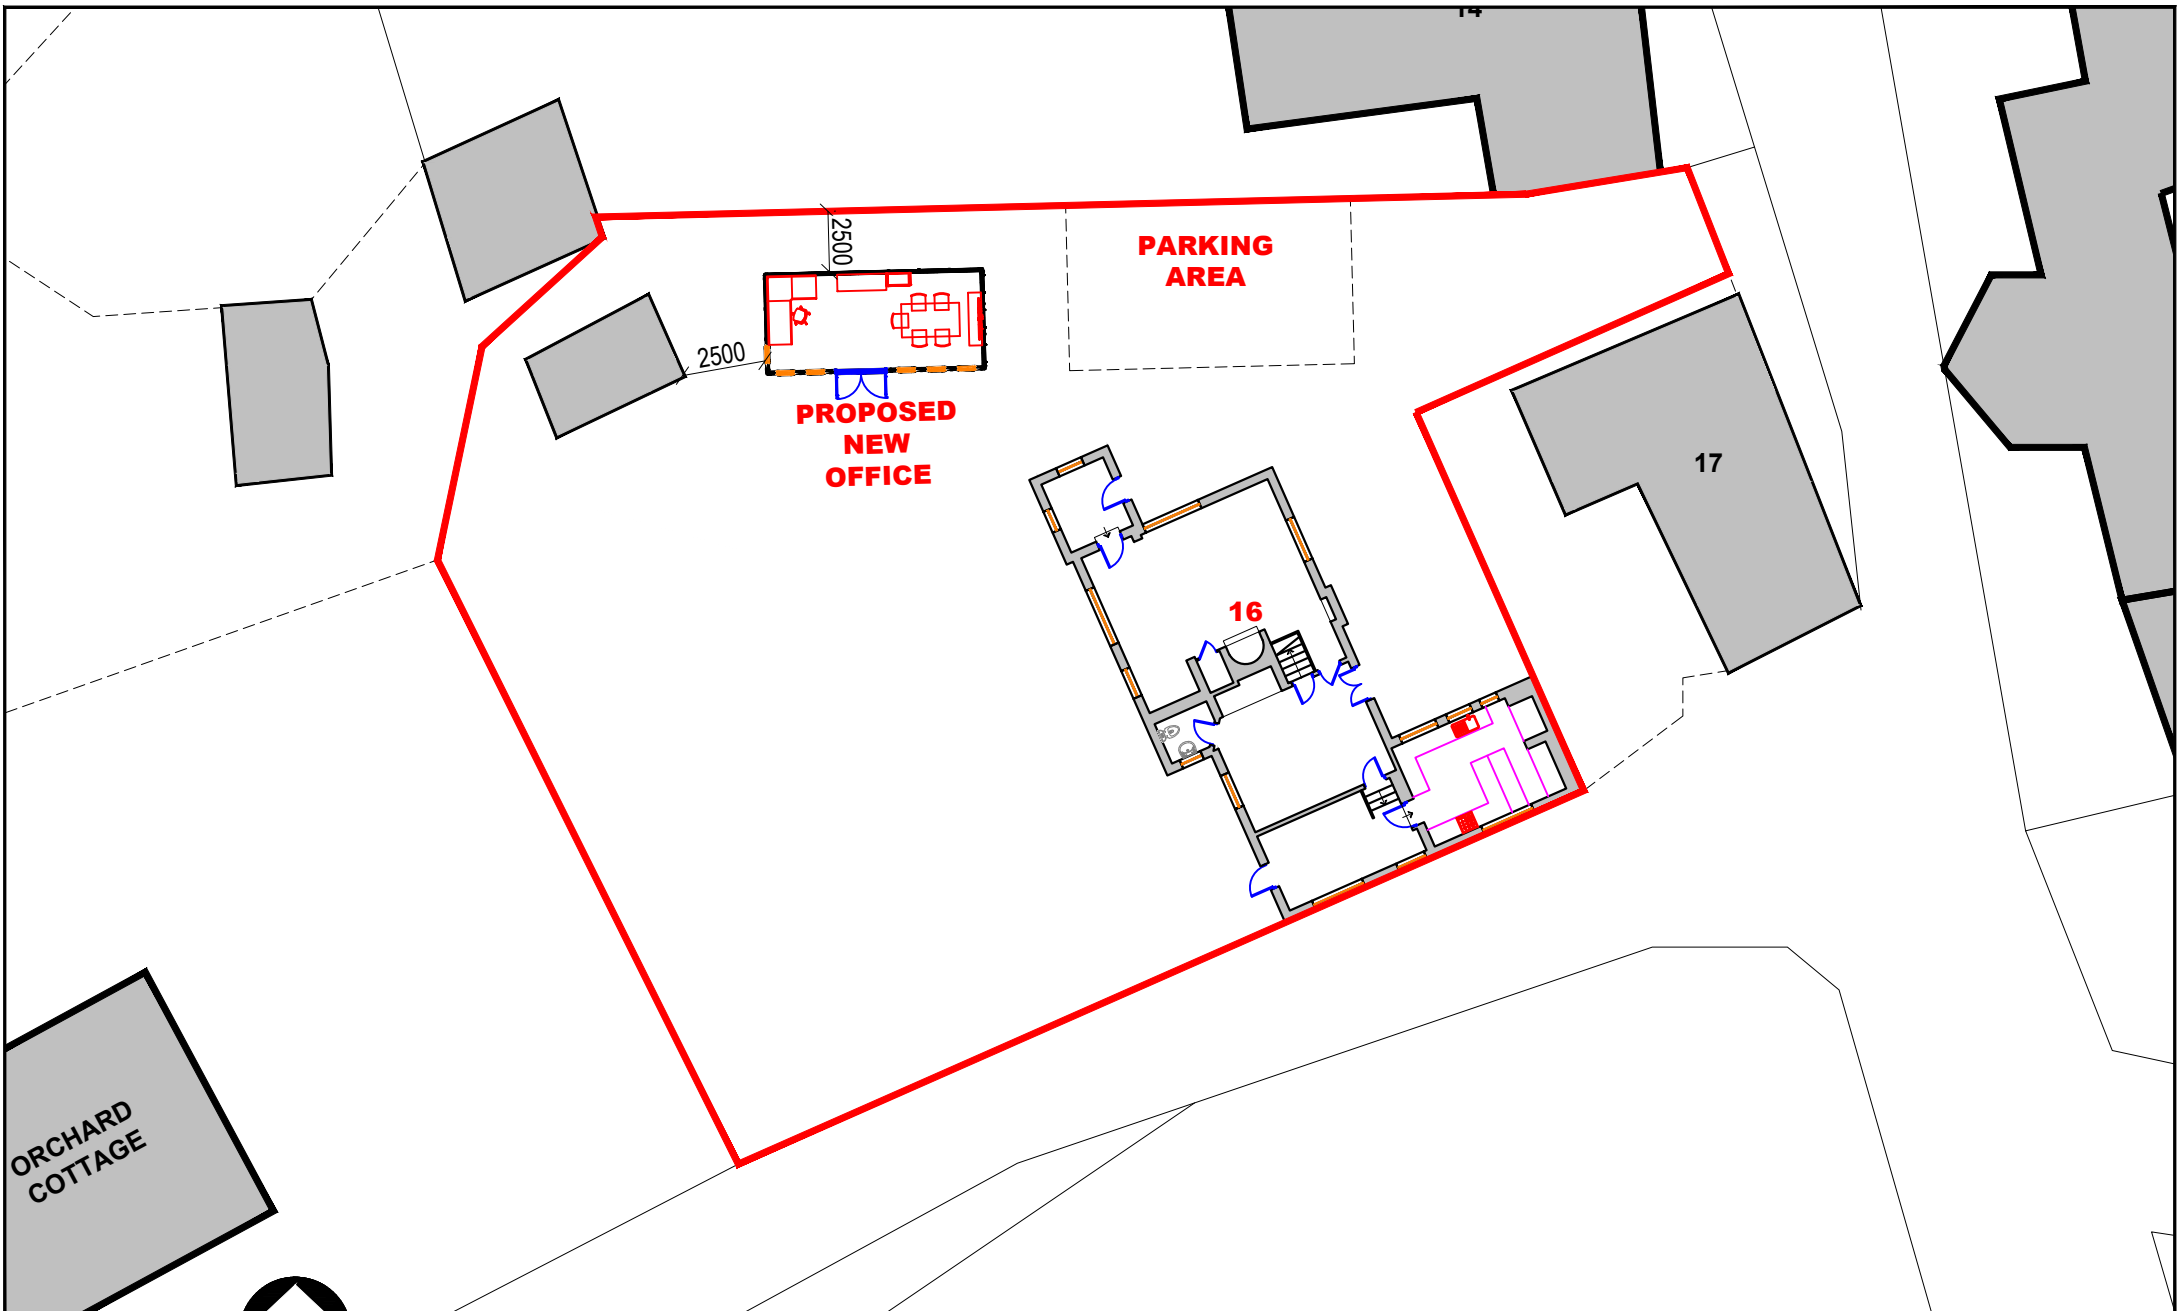

ORCHARD
COTTAGE



0 10m
Scale 1:250

Project Title: 19 Wootton Rivers, Marlborough, SN8 4NH	Drn: R.S. Chkd: R.L.	Date: 10.12.2025 Date: 10.12.2025	Scale: 1:250@A4	 Imagine Draughting Services
Drawing Title: SITE BLOCK PLAN	Drg. No.: IDS-563-BP-006	Rev.: 00		