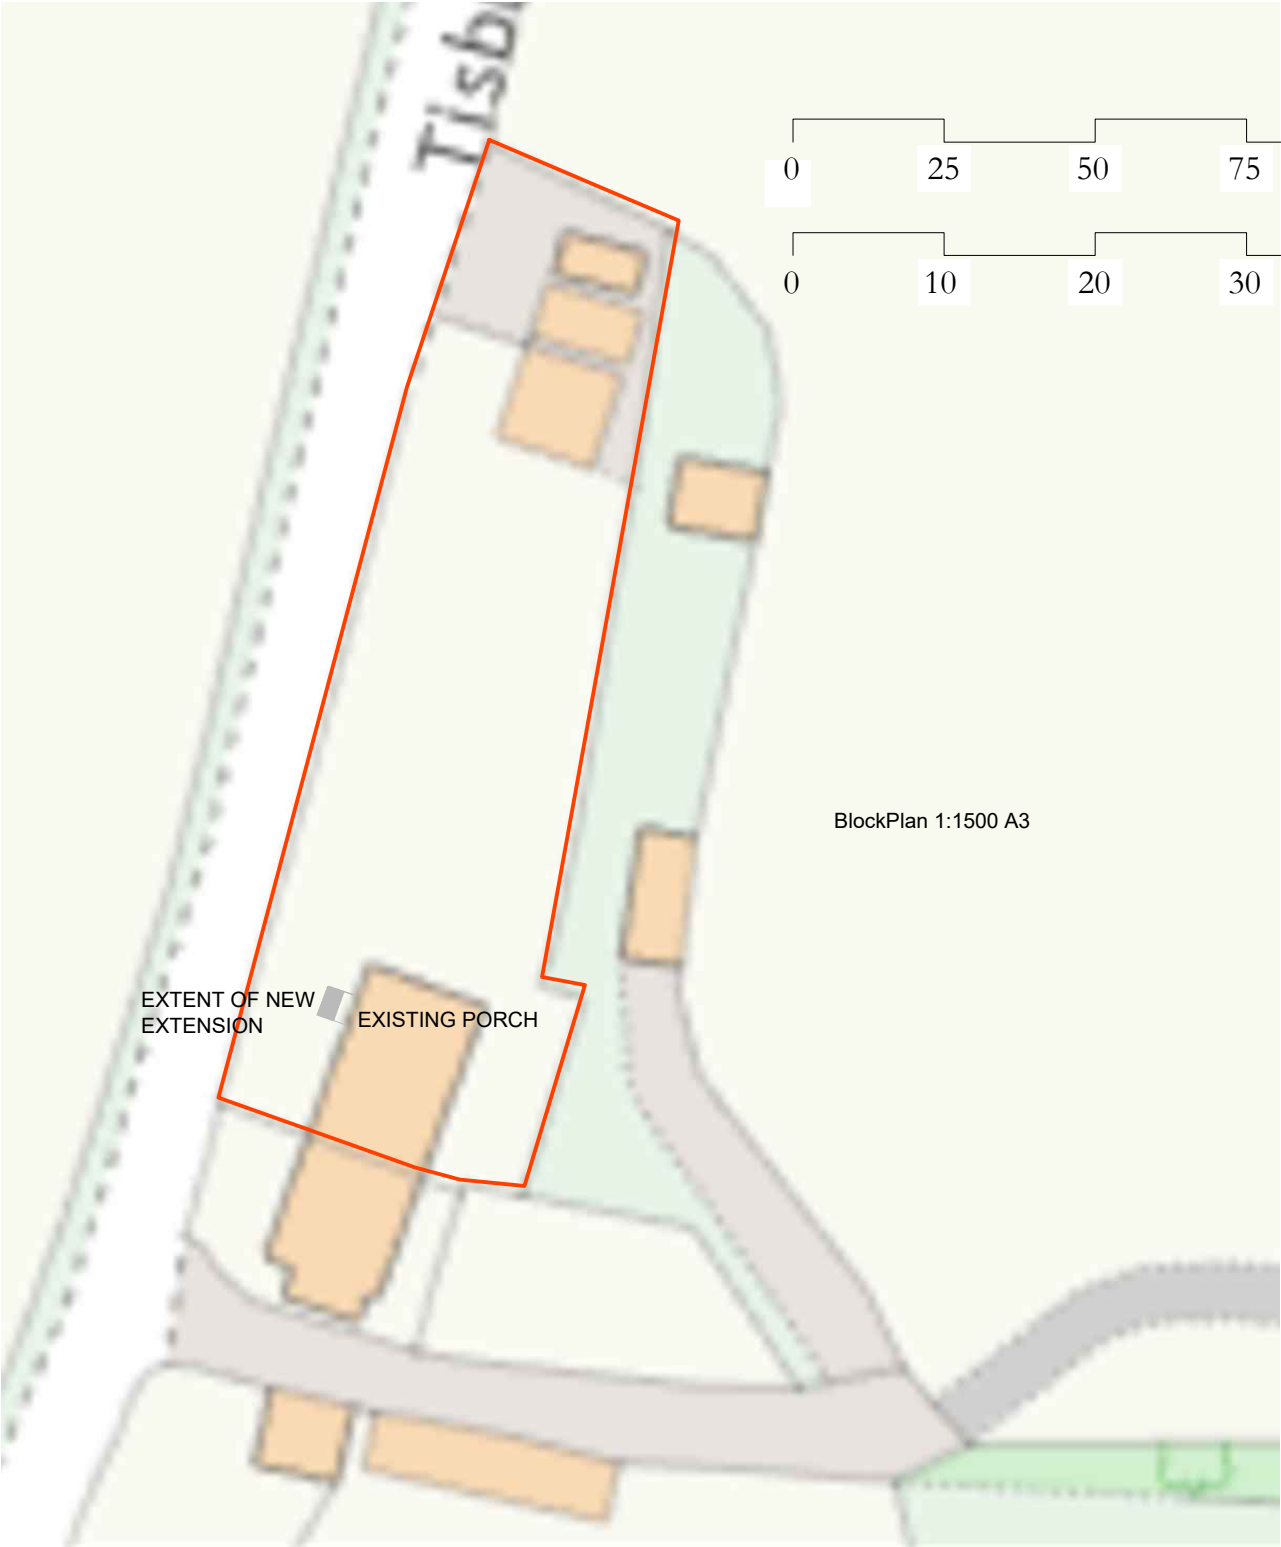


PLANNING APPLICATION

Client: Mr & Mrs Baker
Location: North Cottage, Tisbury Row
Tisbury
Proposal: First floor porch extension
Dwg No: 5
Rev: D
Scale: 1:1250 1:500
Date: November 2025

North Cottage, Tisbury Row, Tisbury