



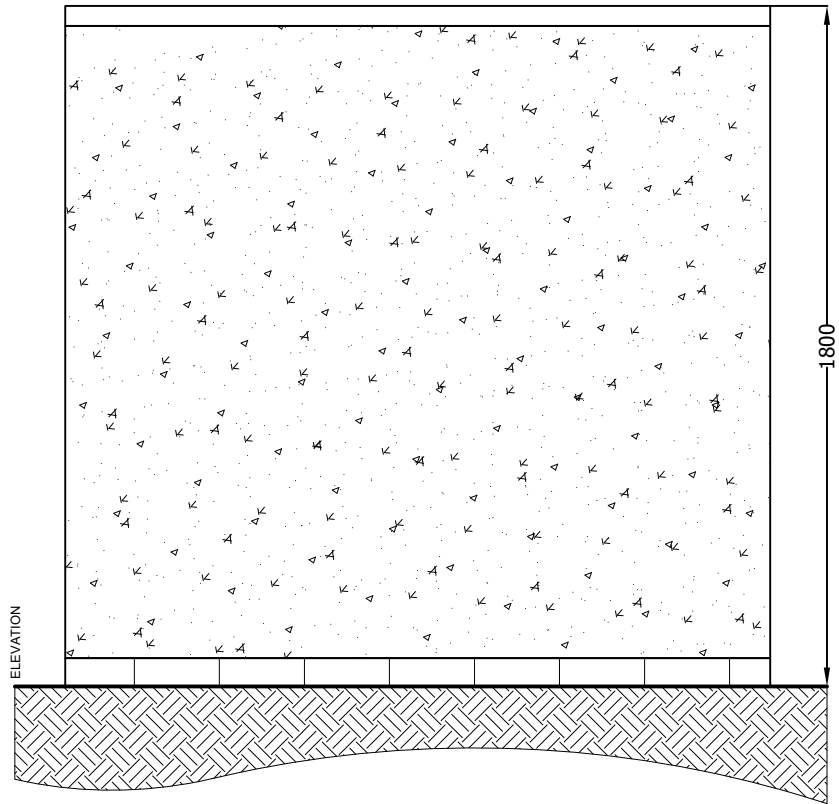

Render Boundary Wall - 1800mm high
Capped with coping stone
Render finish: K Rend York Silicone Roughcast render
75mm high Ibstock Ashdown Beckhill Red brick base

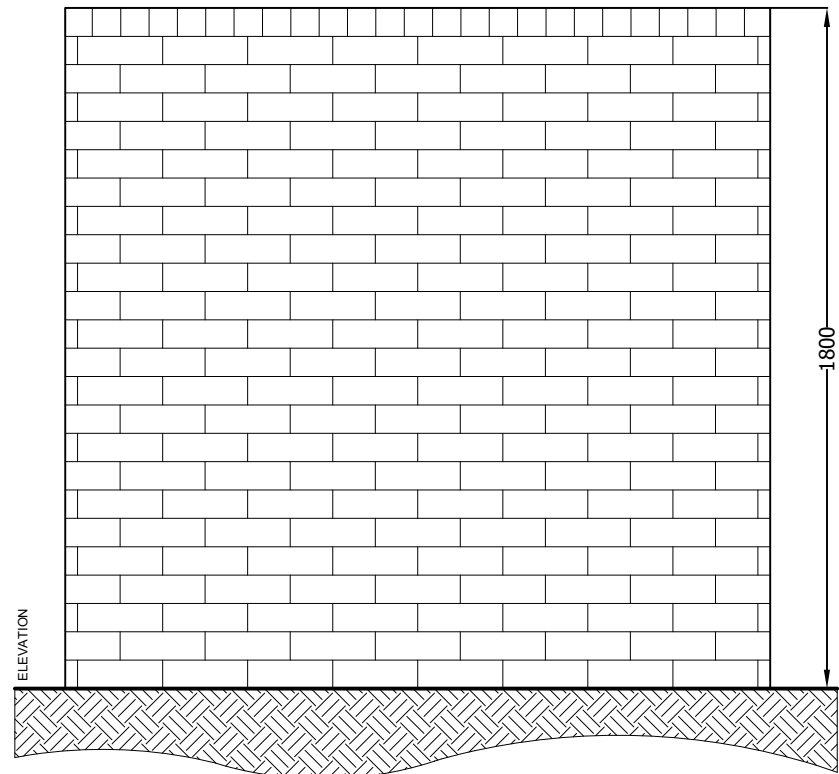

Brick Boundary Wall - 1800mm high - Ibstock Ashdown Beckhill Red
Capped with soldier course



Note:
Copyright is retained by Big Picture Design.



CLIENT:
Greatworth

PROJECT:
Land North of Brick Hill Farm, Warminster
Wiltshire

DRAWING TITLE:
Boundary Details 1 of 2

SCALE: 1:20@A3 DATE: 19/10/2025 DRAWN: JNM

DRAWING NUMBER: 13270/B1 REVISION: