



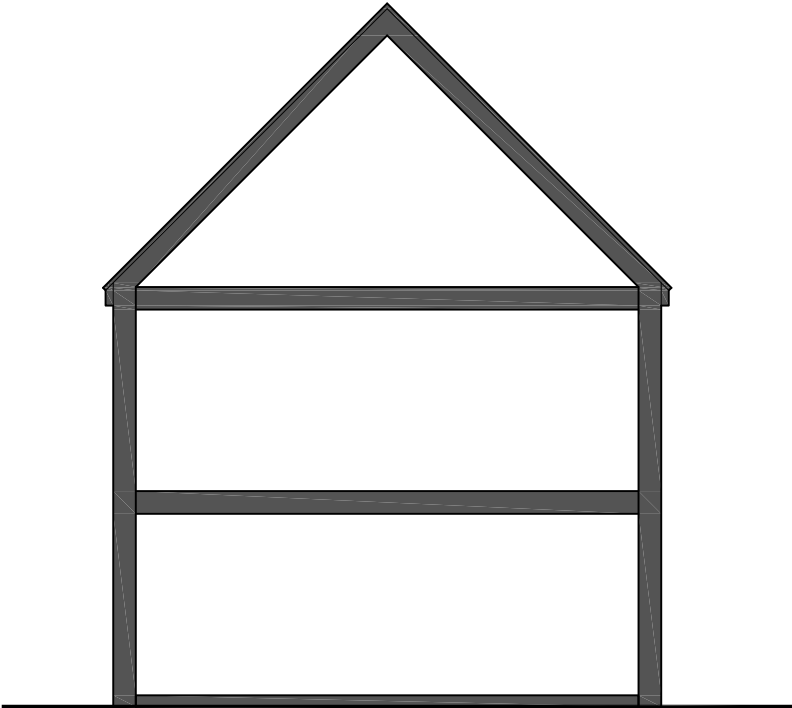

Section (through living room/bed 1)

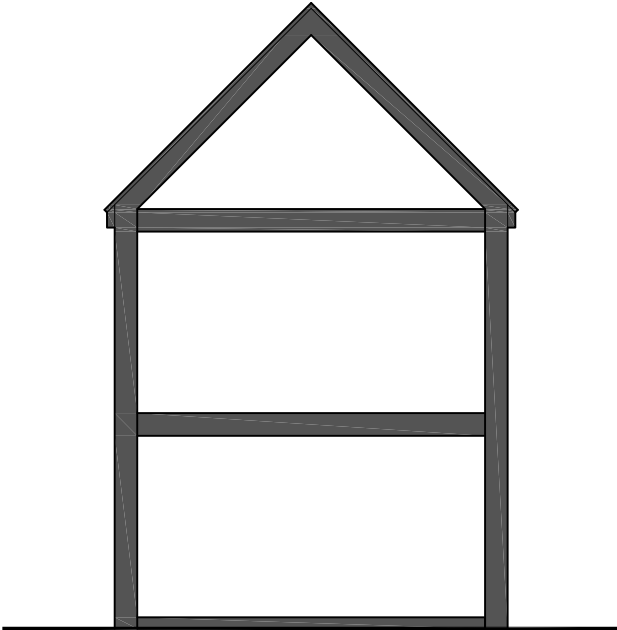

Section (through kitchen/bed 2)



CLIENT:
Greatworth

PROJECT:
Land North of Brick Hill Farm, Warminster
Wiltshire

DRAWING TITLE:
Plots 5, 7 & 8 - Sections

SCALE: 1:100@A3 **DATE:** 20/09/2025 **DRAWN:** JNM

DRAWING NUMBER: 13270/HTS3 **REVISION:**