


Job number	058LOK
Sheet number	SK/01 B
Date	26/06/19
Eng	DGB
Checked	


Preliminary Structural Section

Section A-A.

Reinforced masonry wall
propped off top of contiguous
pile wall
constructed in short lengths?

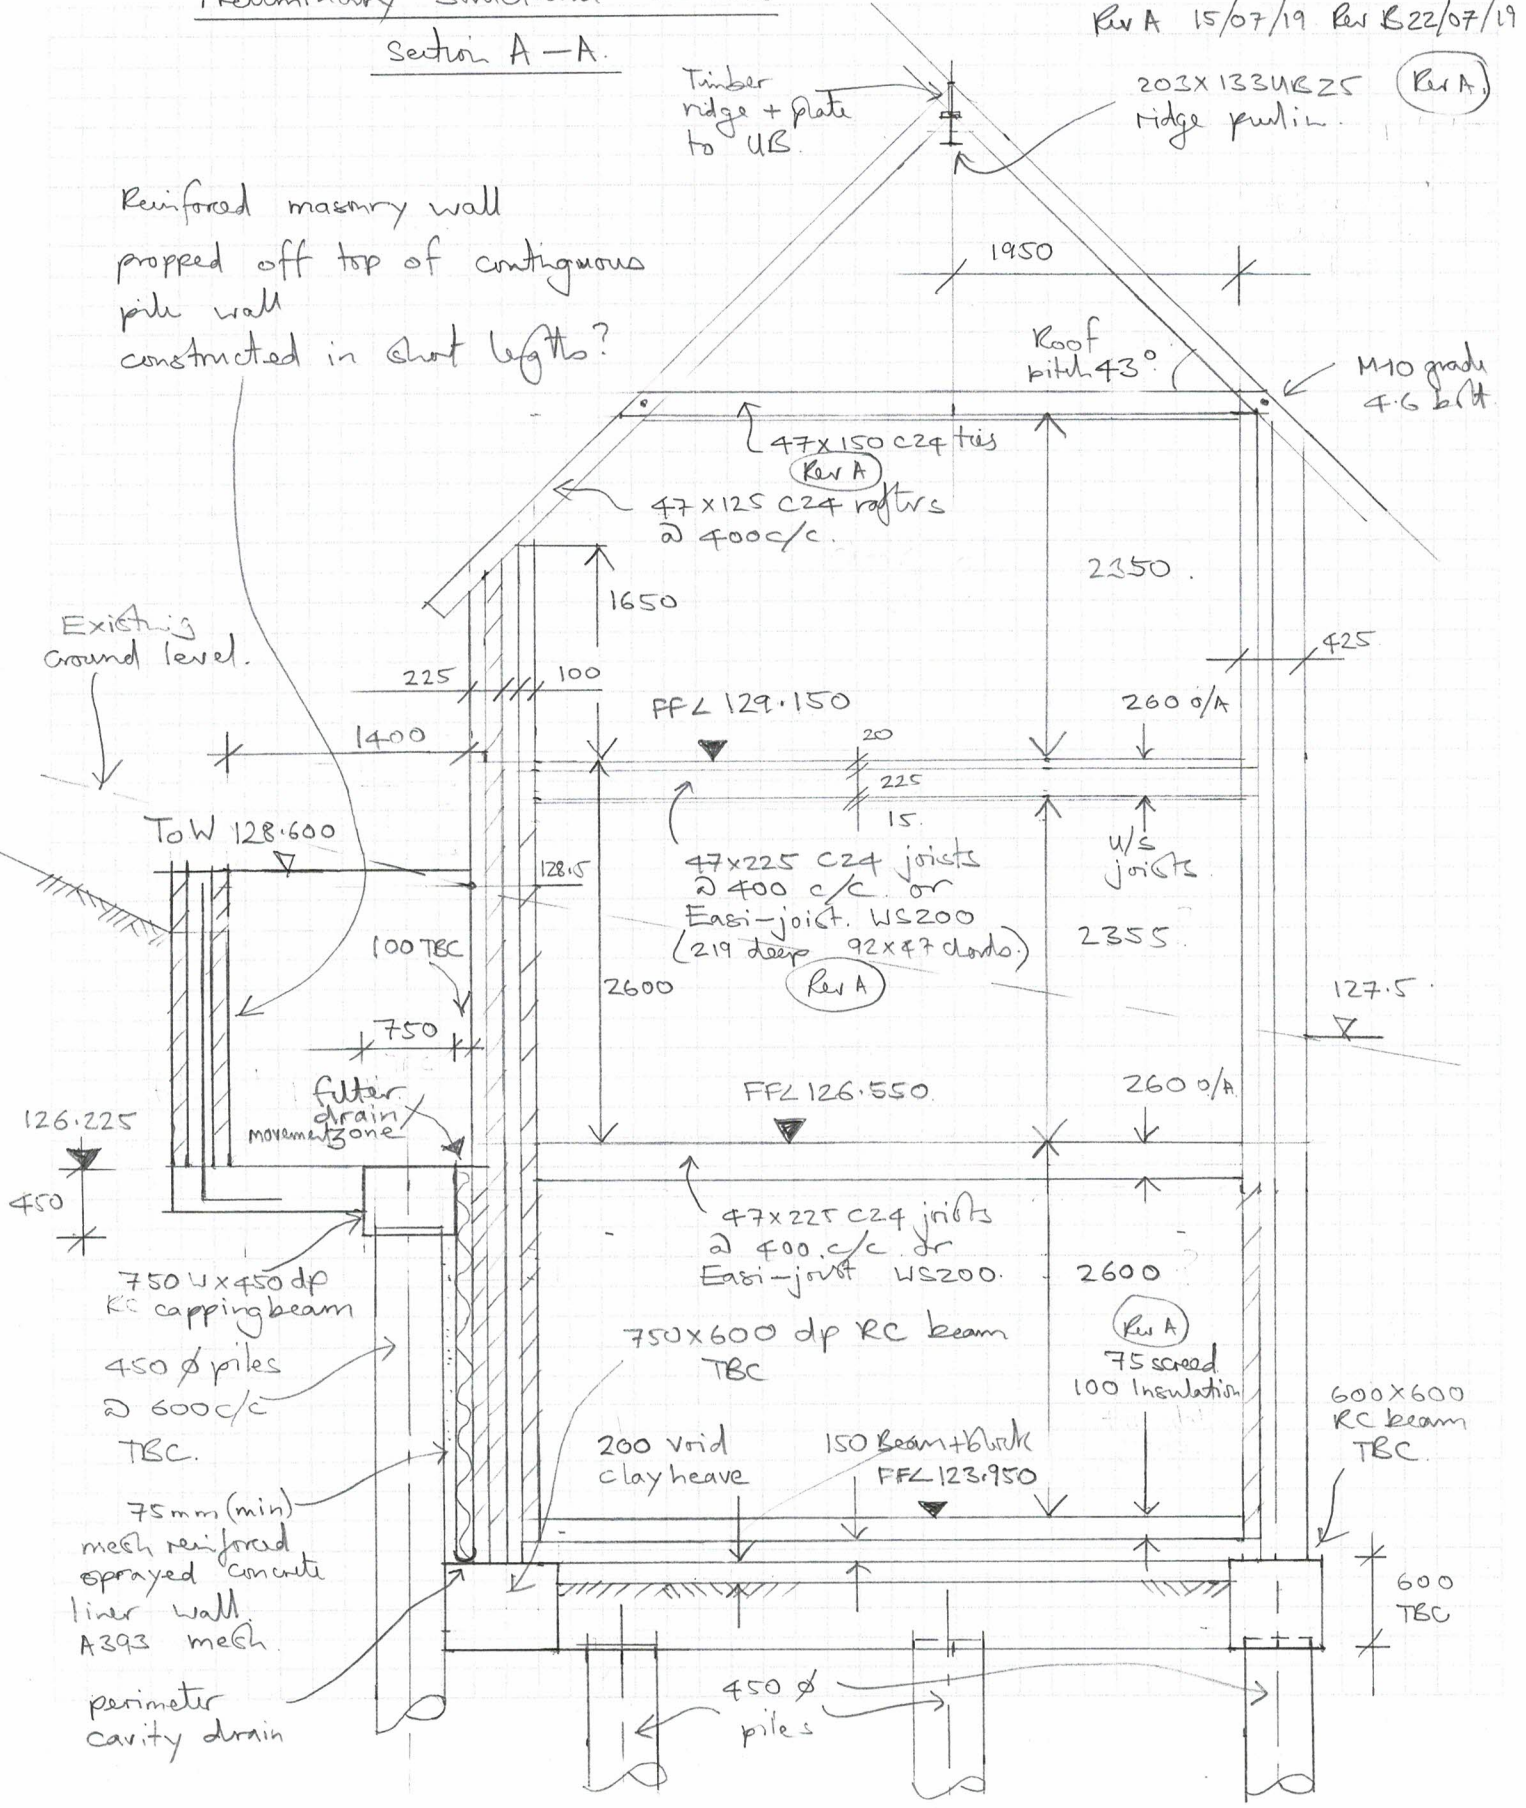


Job number	058LOK
Sheet number	sk/02B
Date	26/06/19
Eng	DGB
Checked	

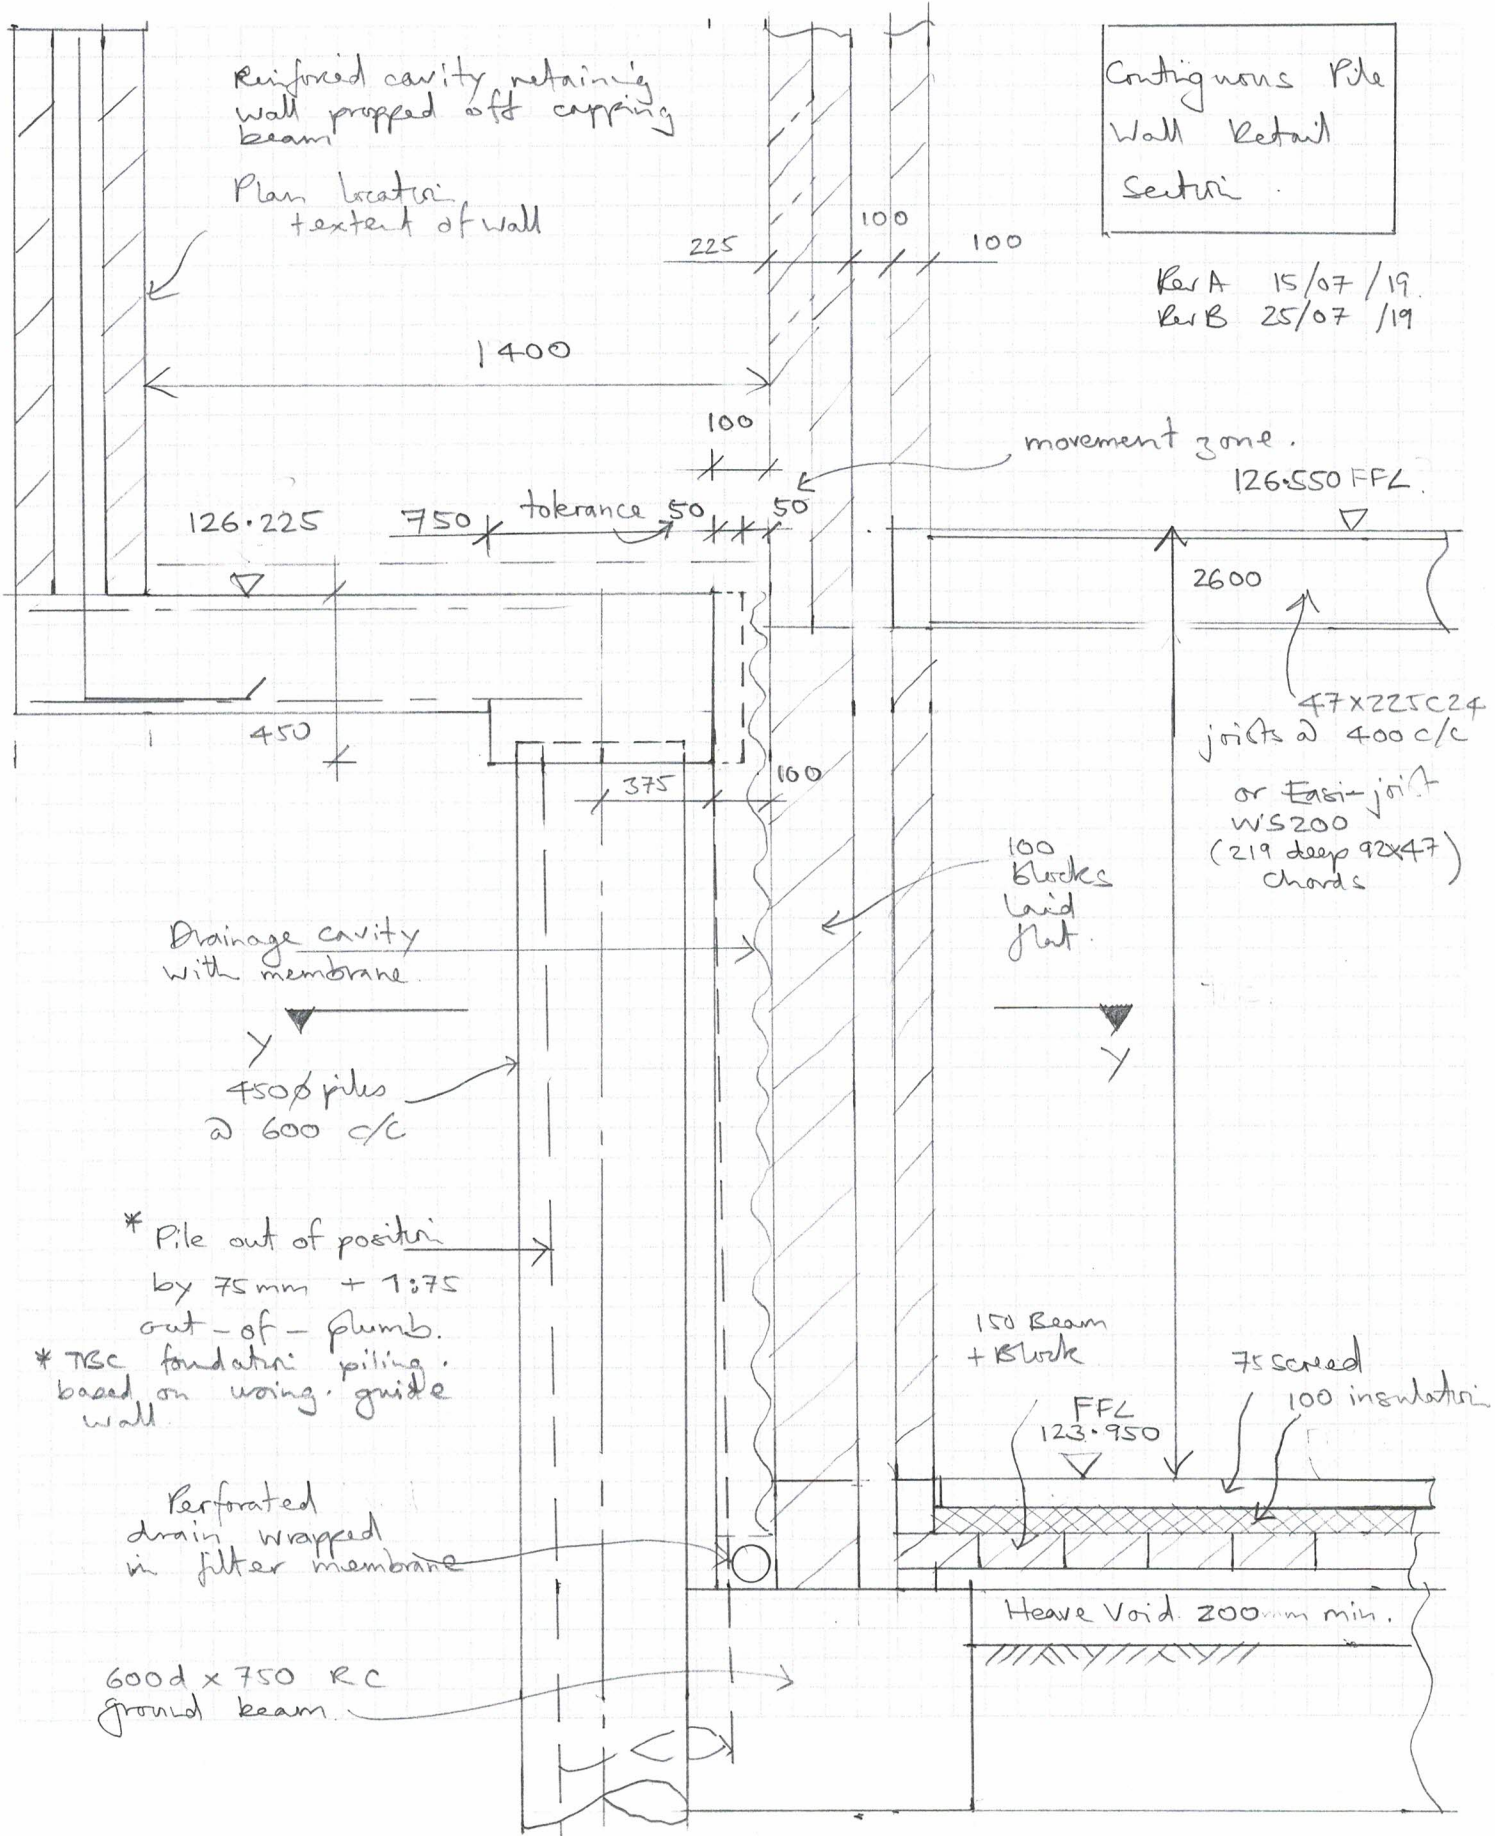


Job number	058LOK
Sheet number	SK/03 ^A
Date	26 /06 /19
Eng	DGB
Checked	

Rev A 15/07/19

Section Y-Y

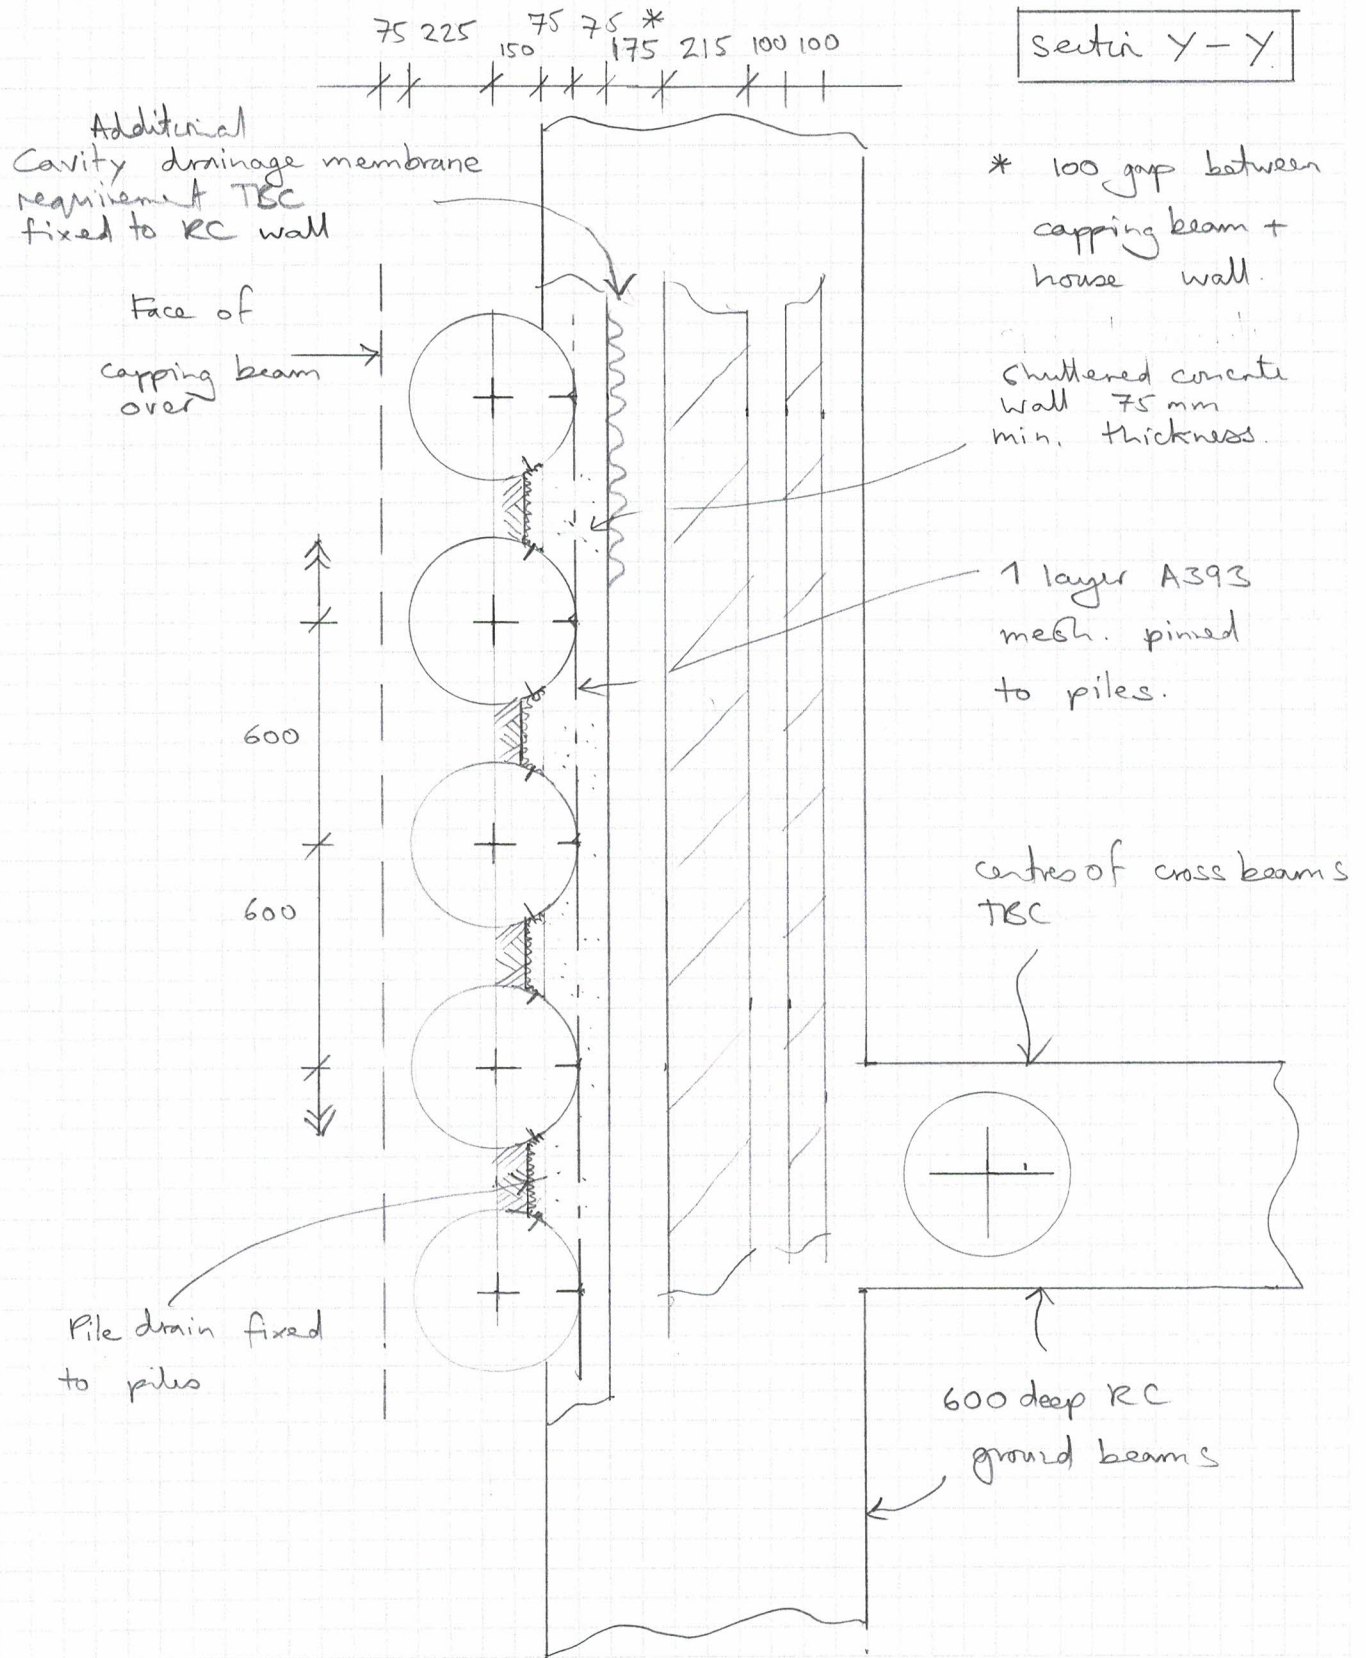


Job number	058LOK
Sheet number	SK/06.
Date	25 07/19
Eng	DGB
Checked	

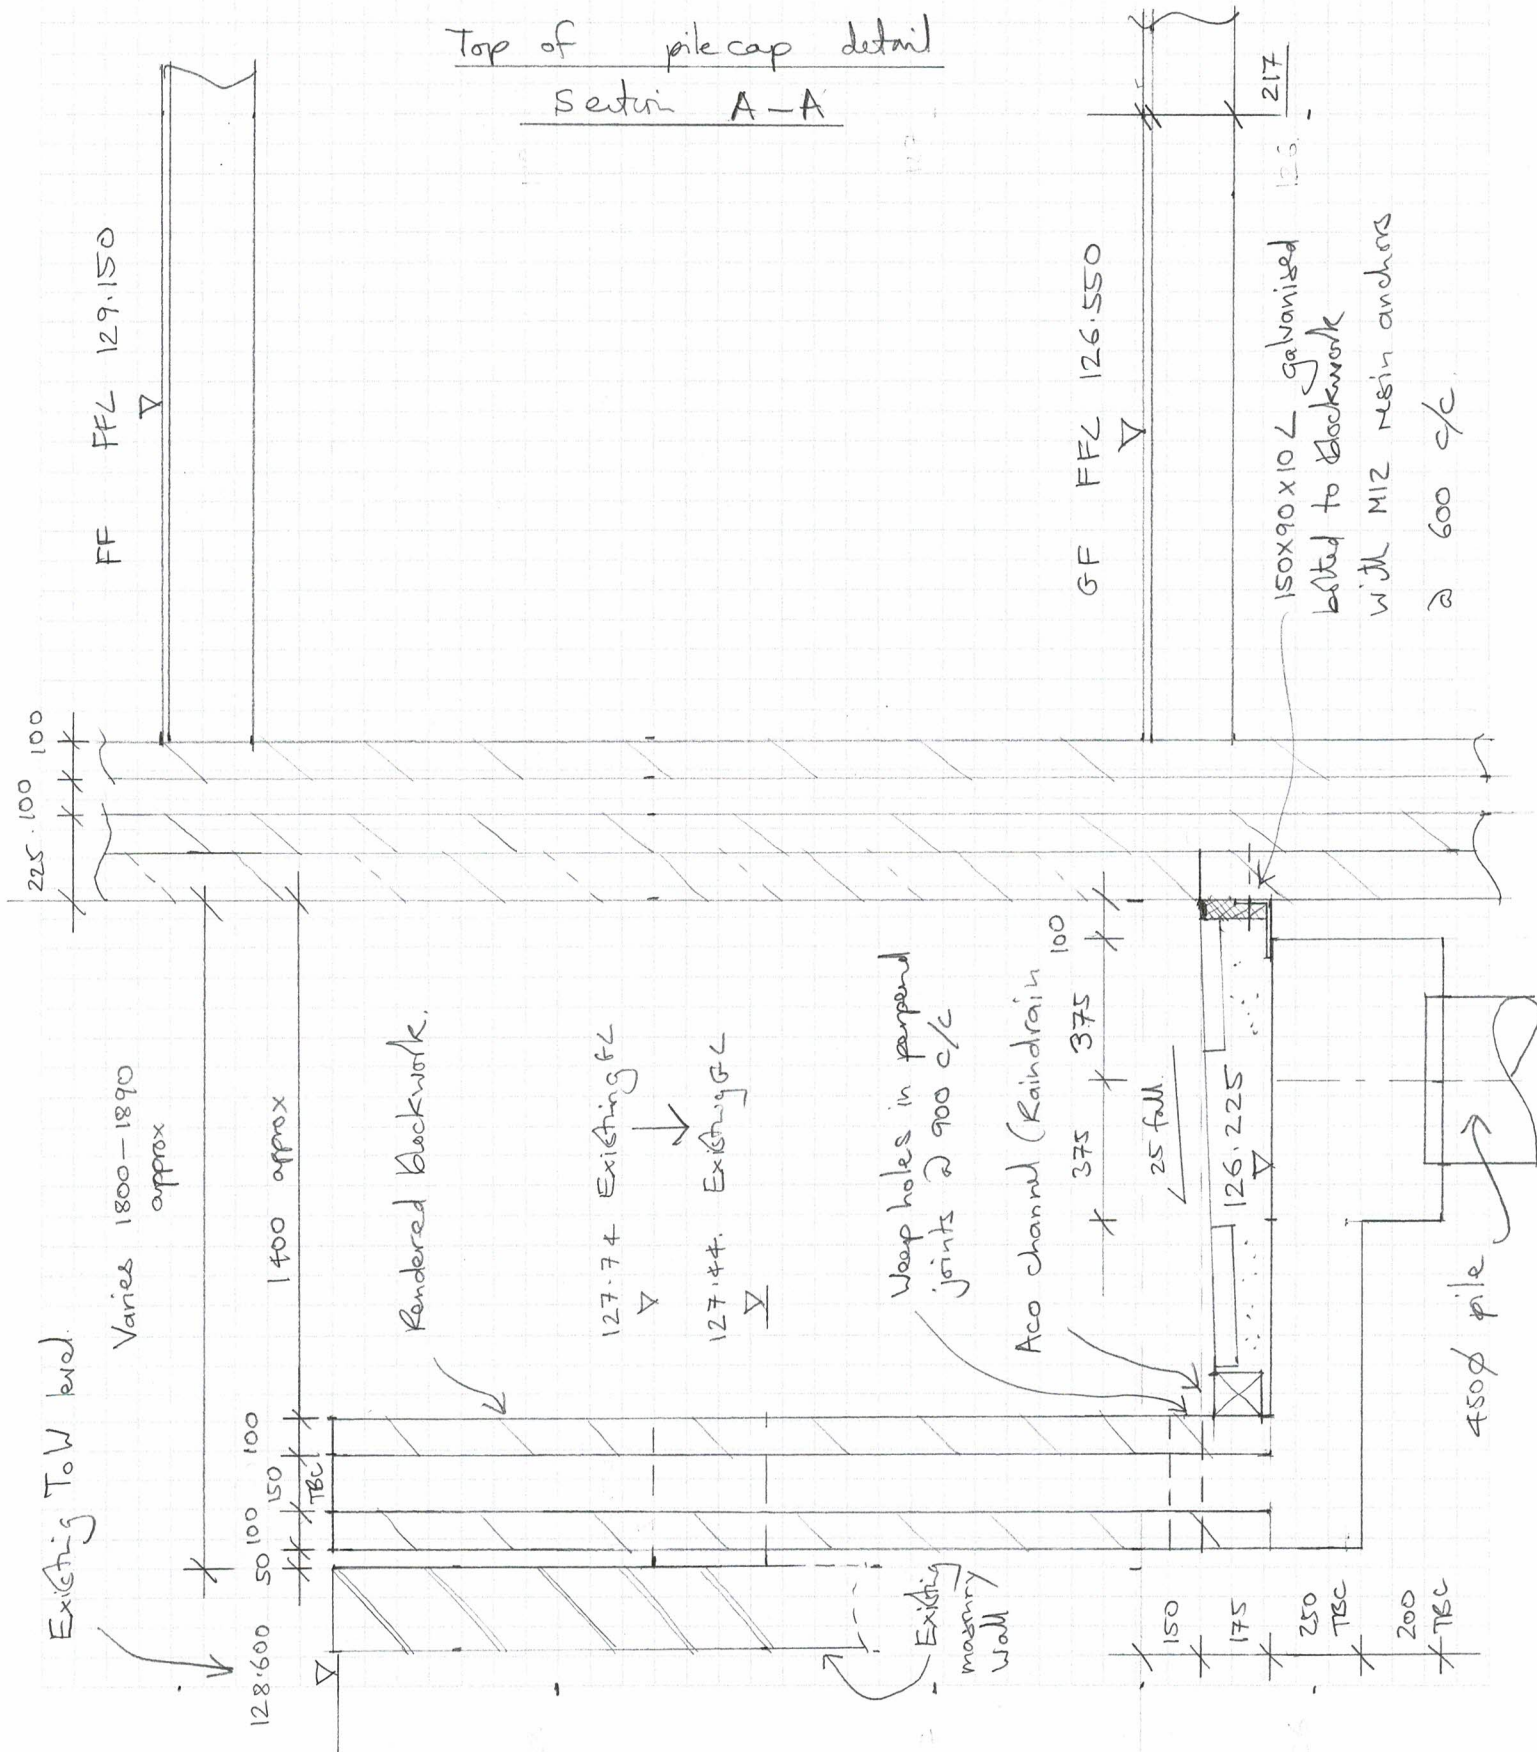


Project Little Orchard, Kingsdown, Box

Job number	058LOK
Sheet number	SK/07
Date	25/07/19
Eng	DGB
Checked	


section B-B

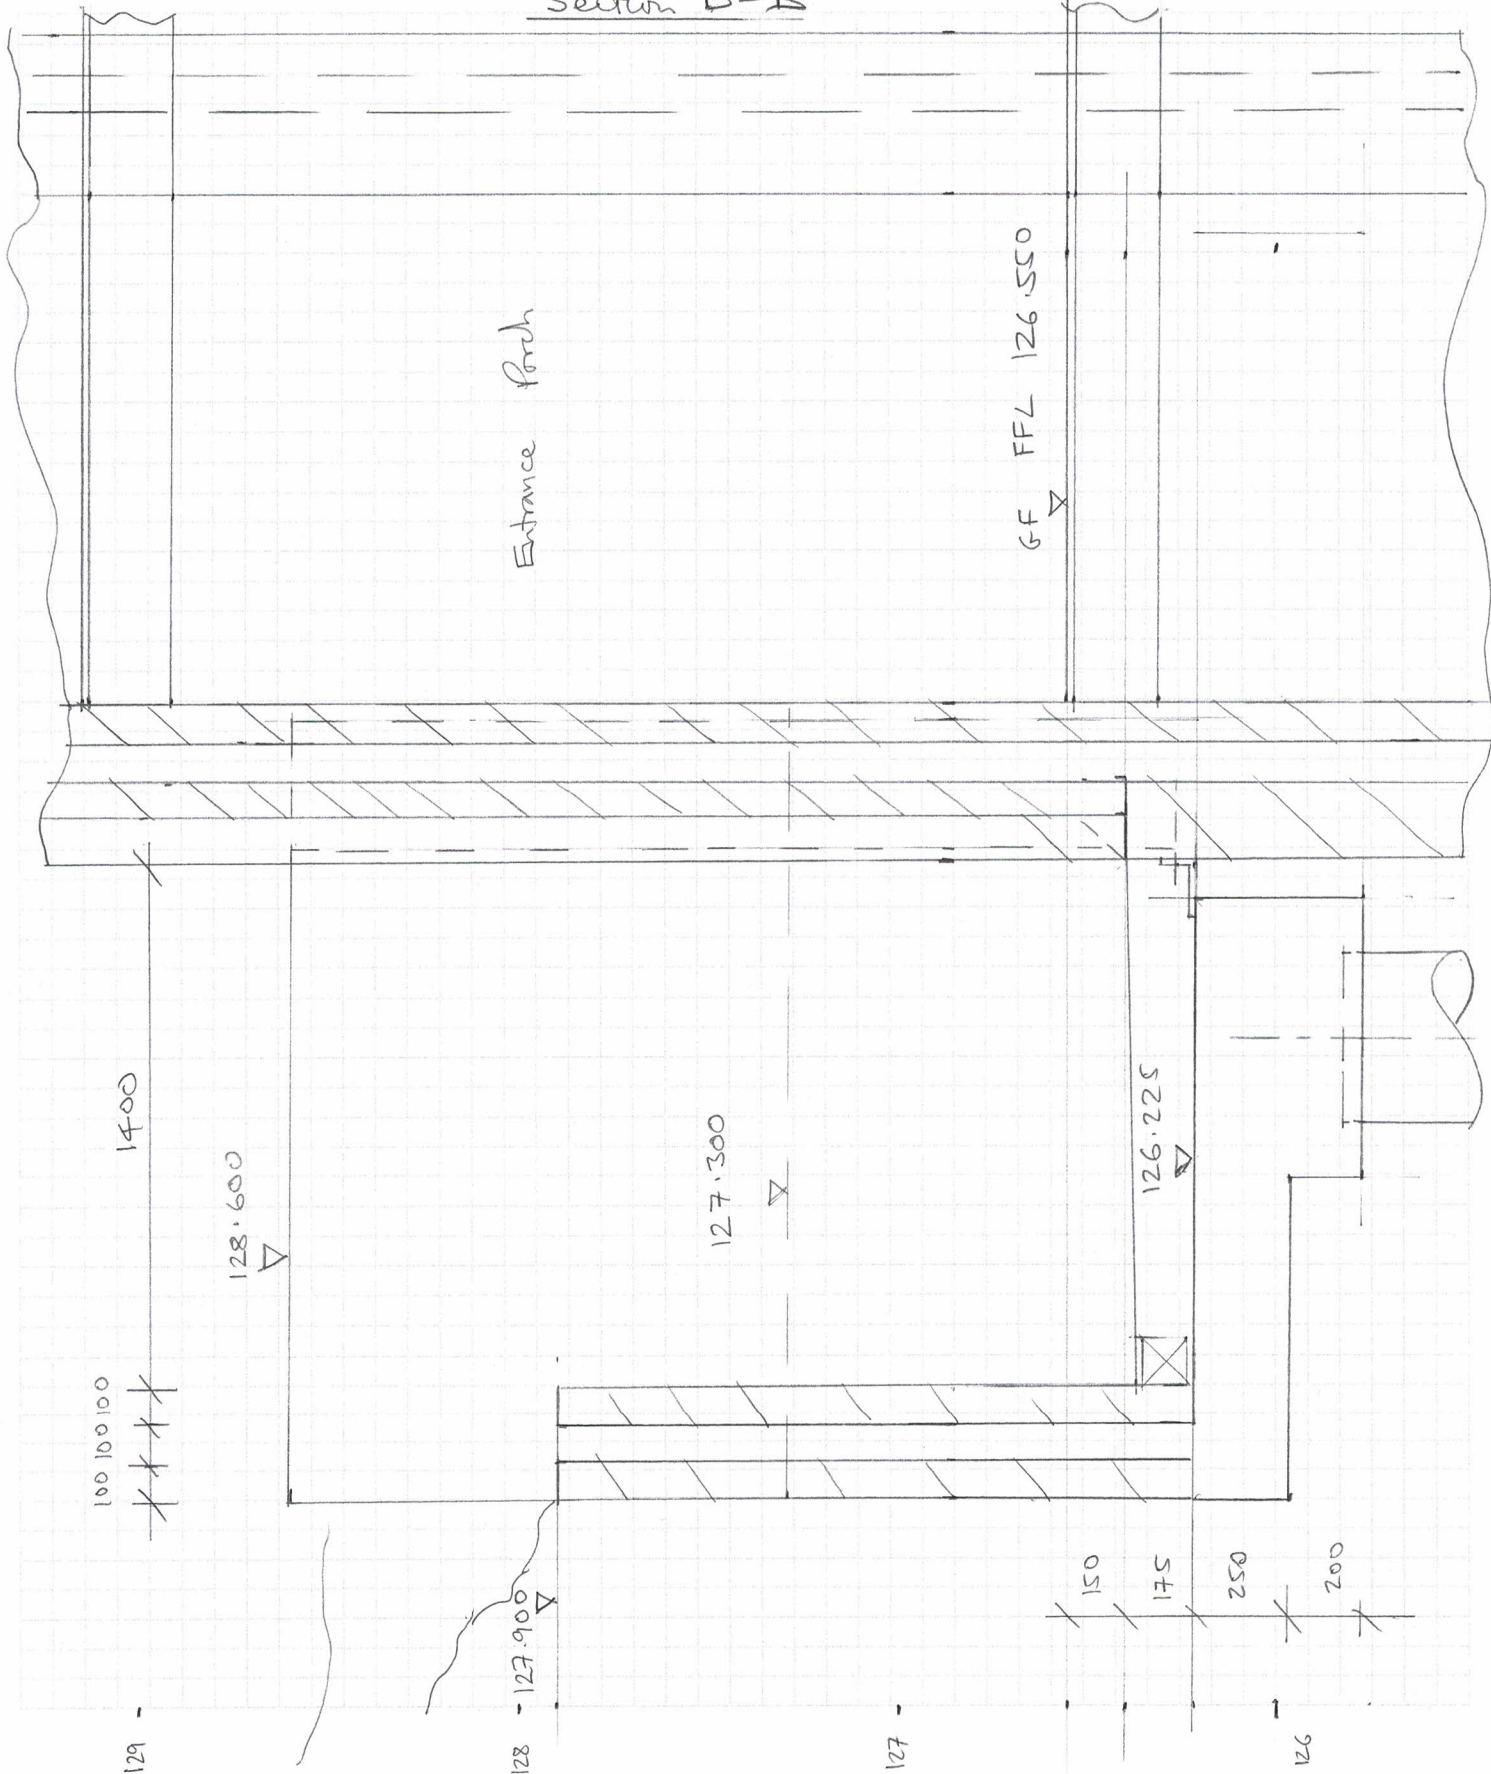

Section C-C

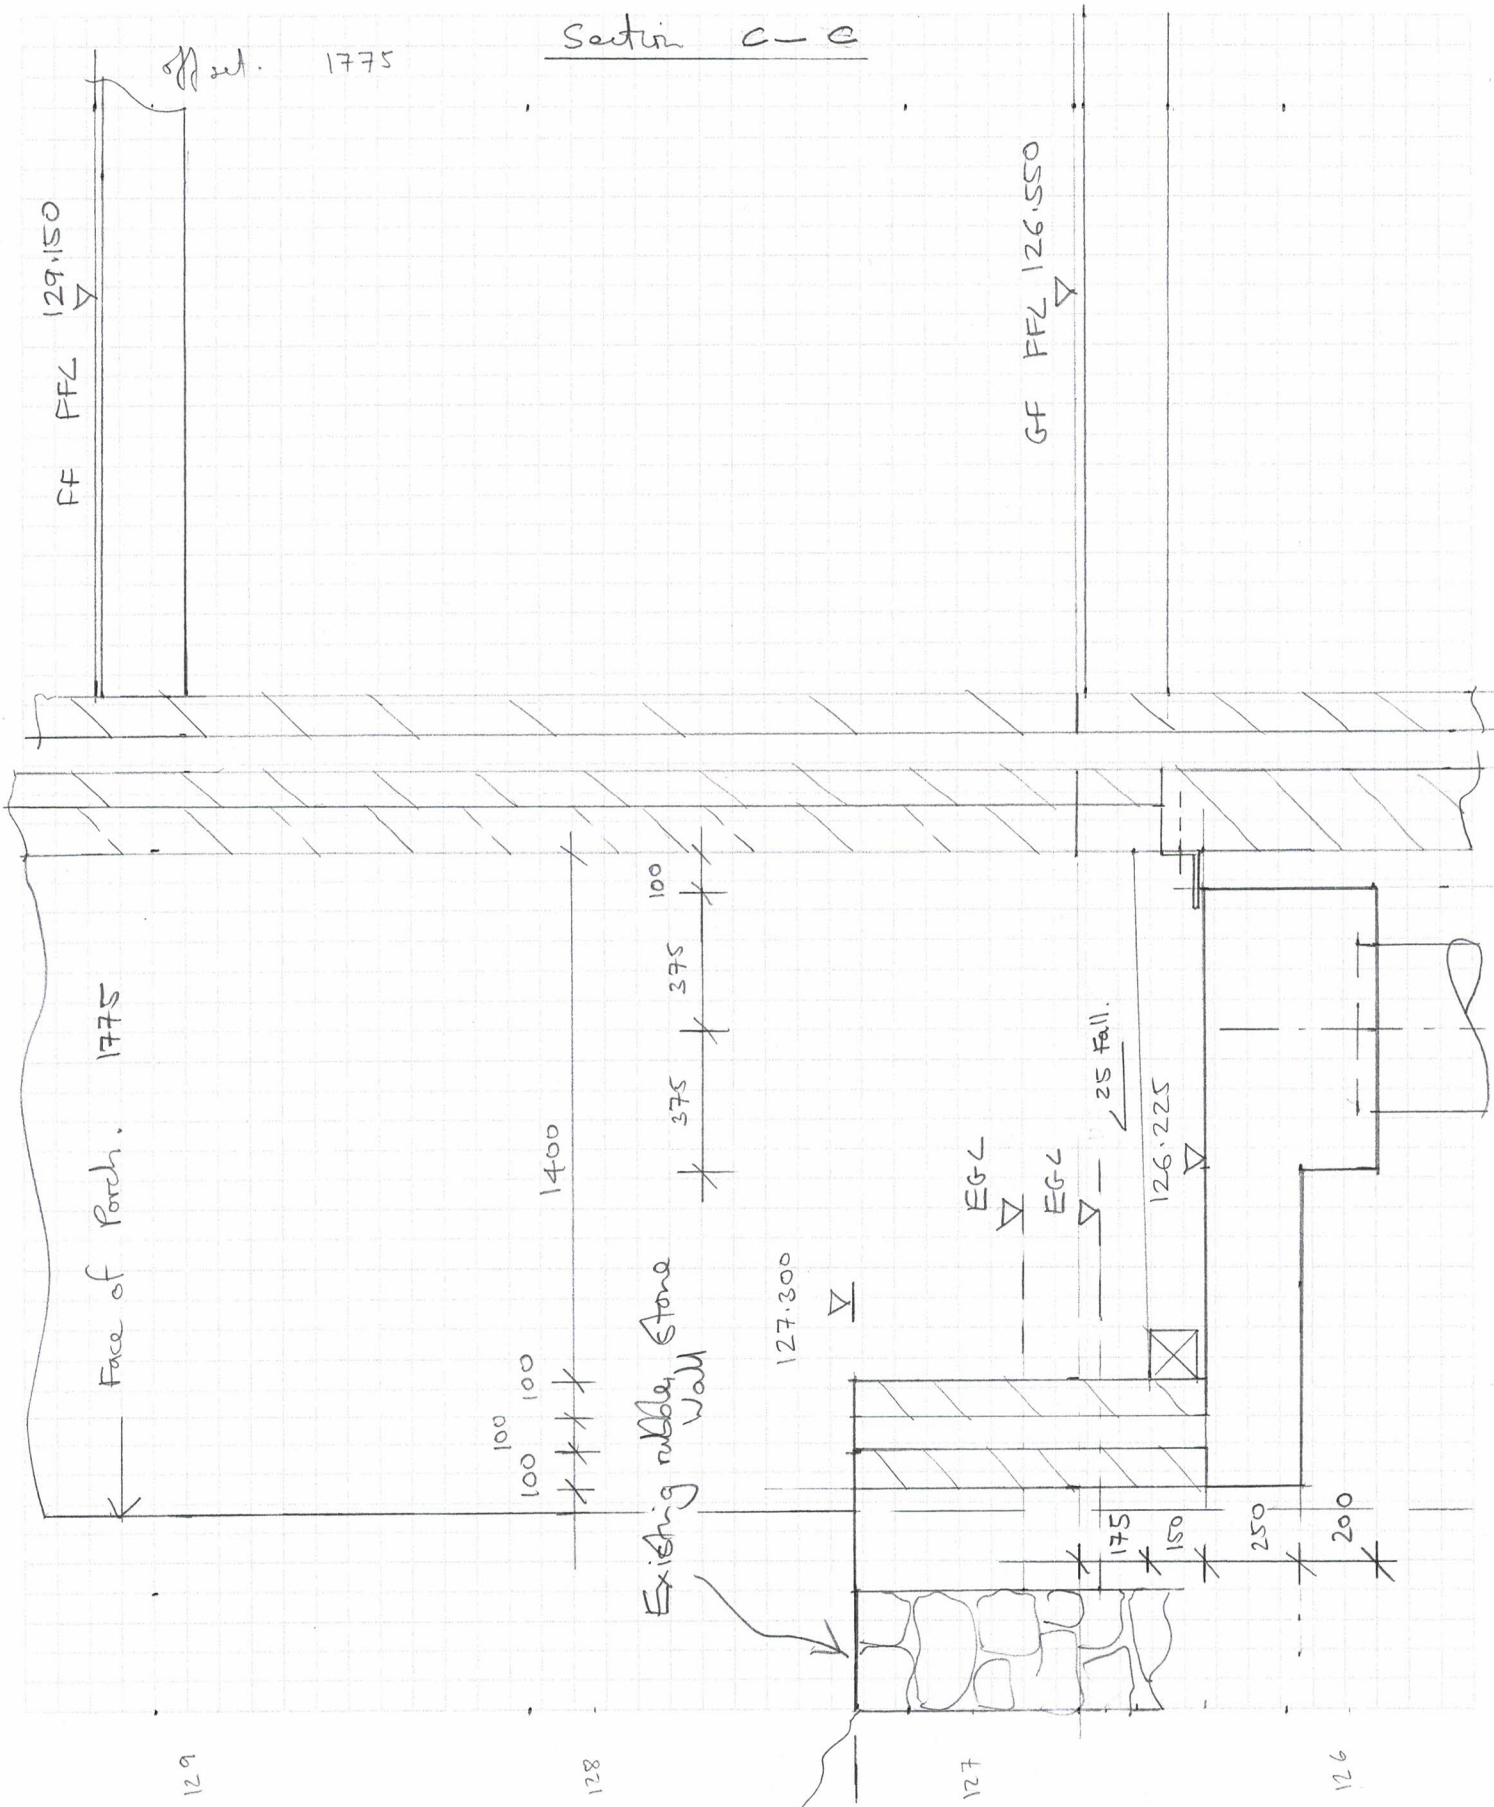

Job number	058LOK
Sheet number	SK/09
Date	25/07/19
Eng	DGB
Checked	

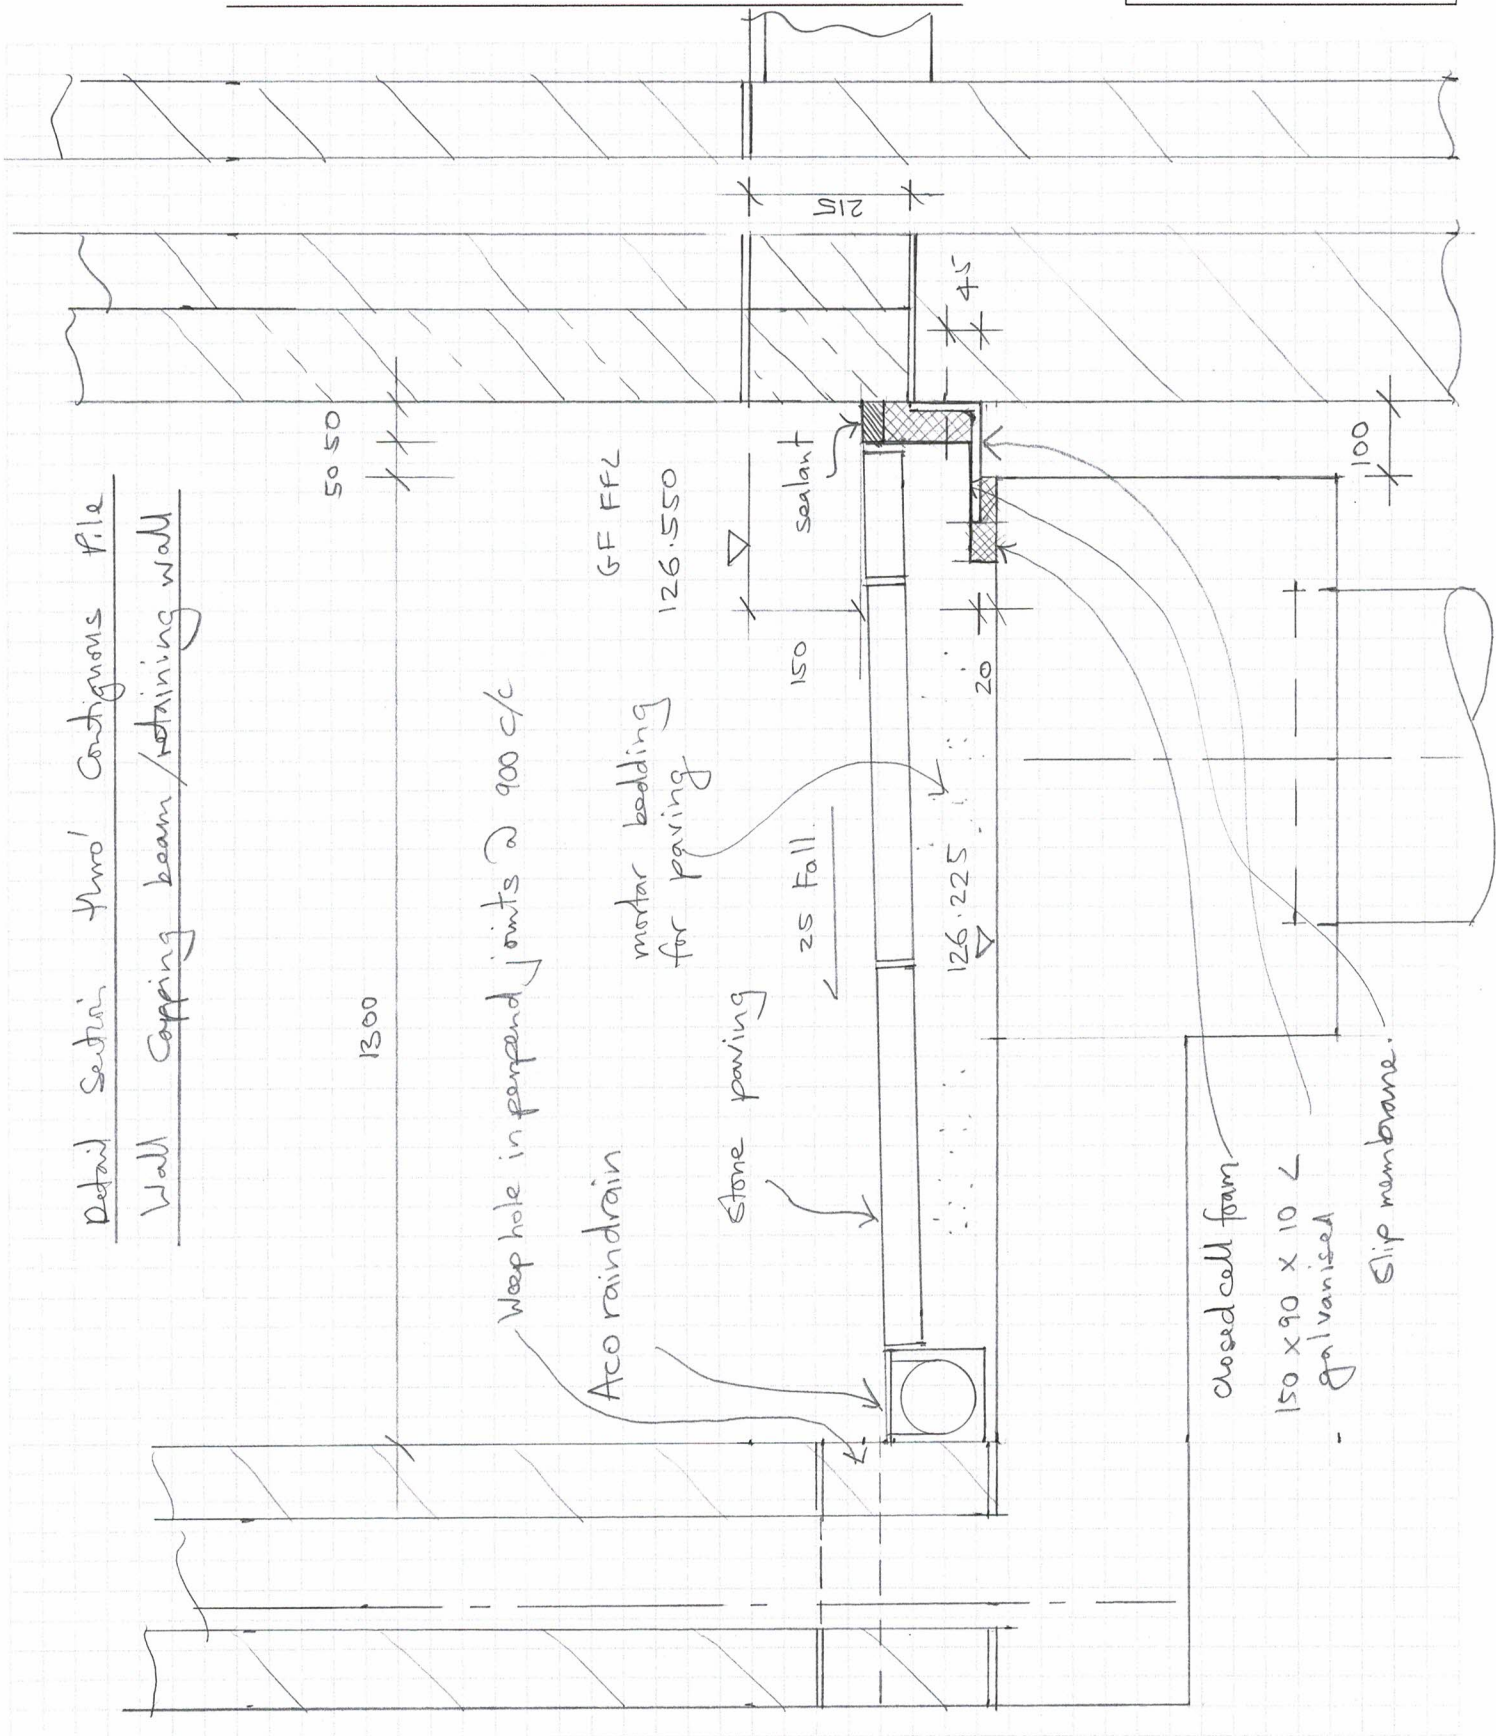

Project Little Orchard, Kingsdown, Box

Job number 058LOK

Sheet number SK/10

Date 25/07/19

Eng DGB

Checked

Existing ground
Level

