

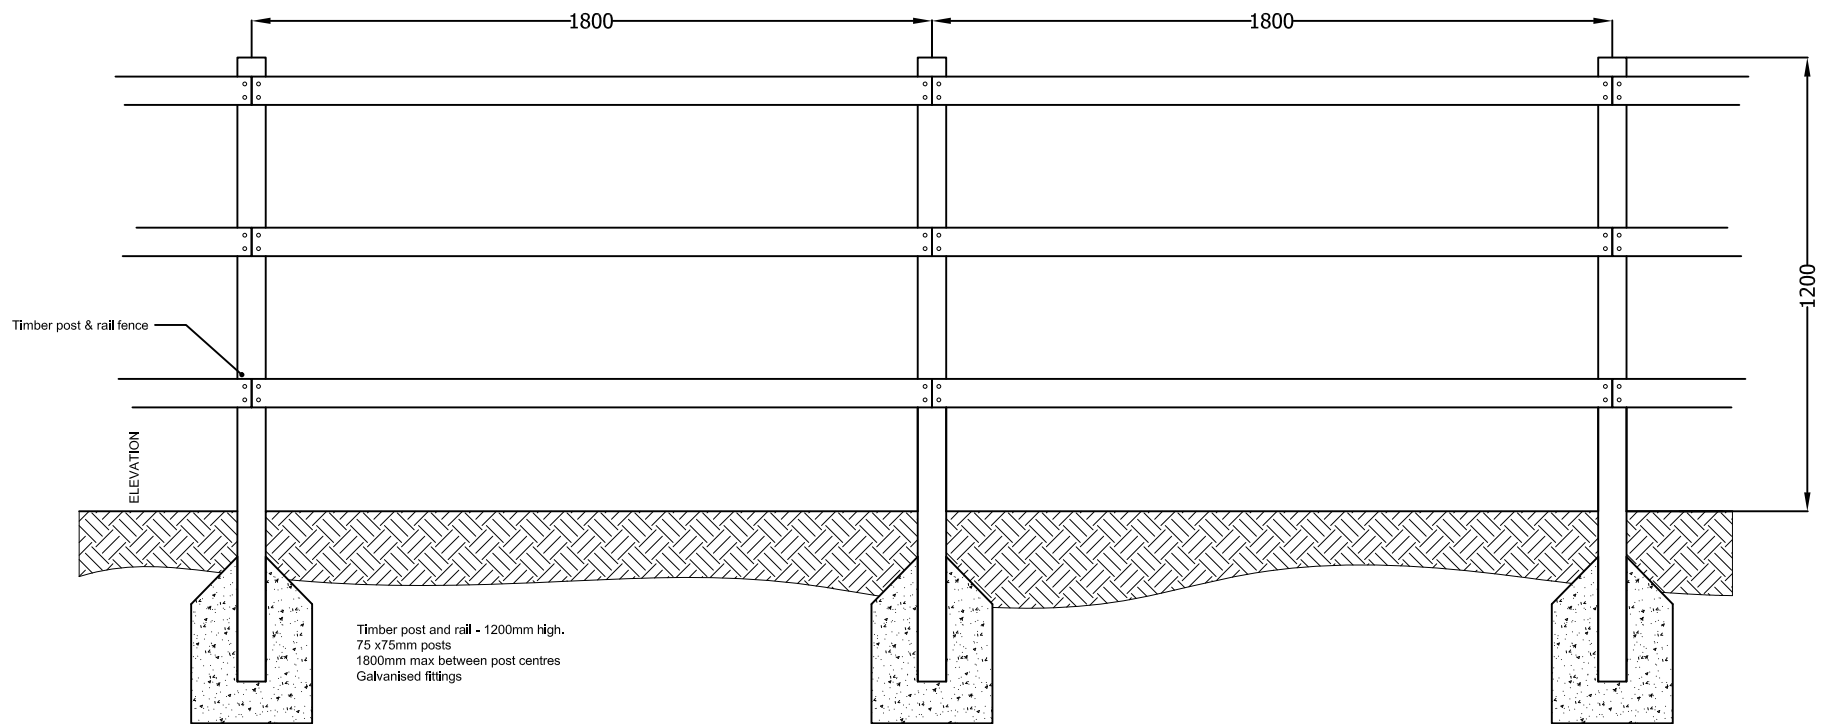


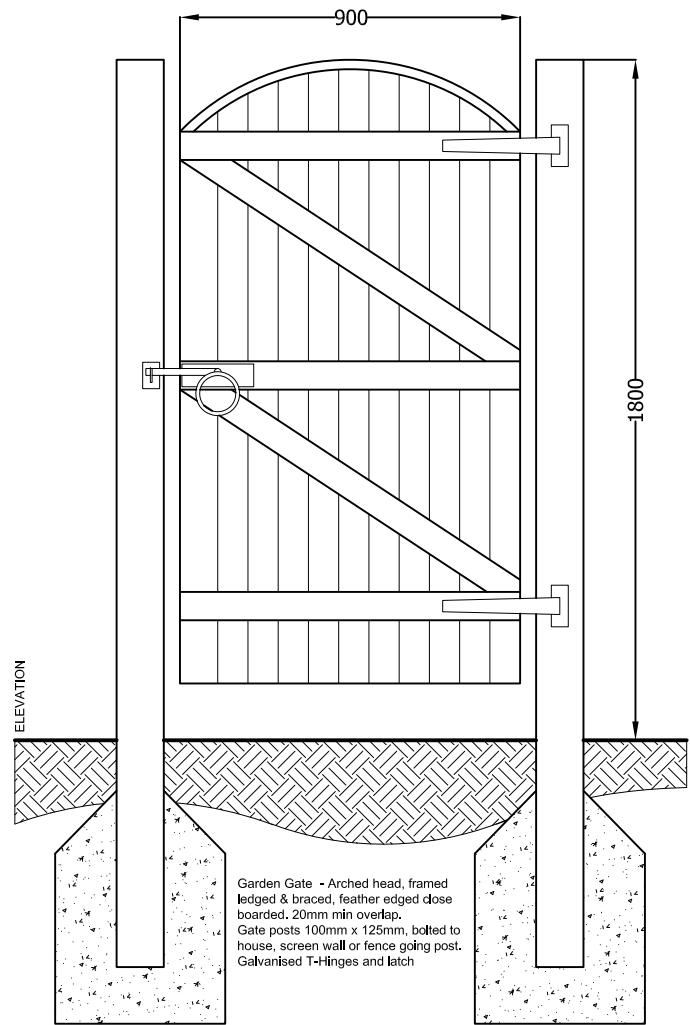

Note:

Copyright is retained by Big Picture Design.

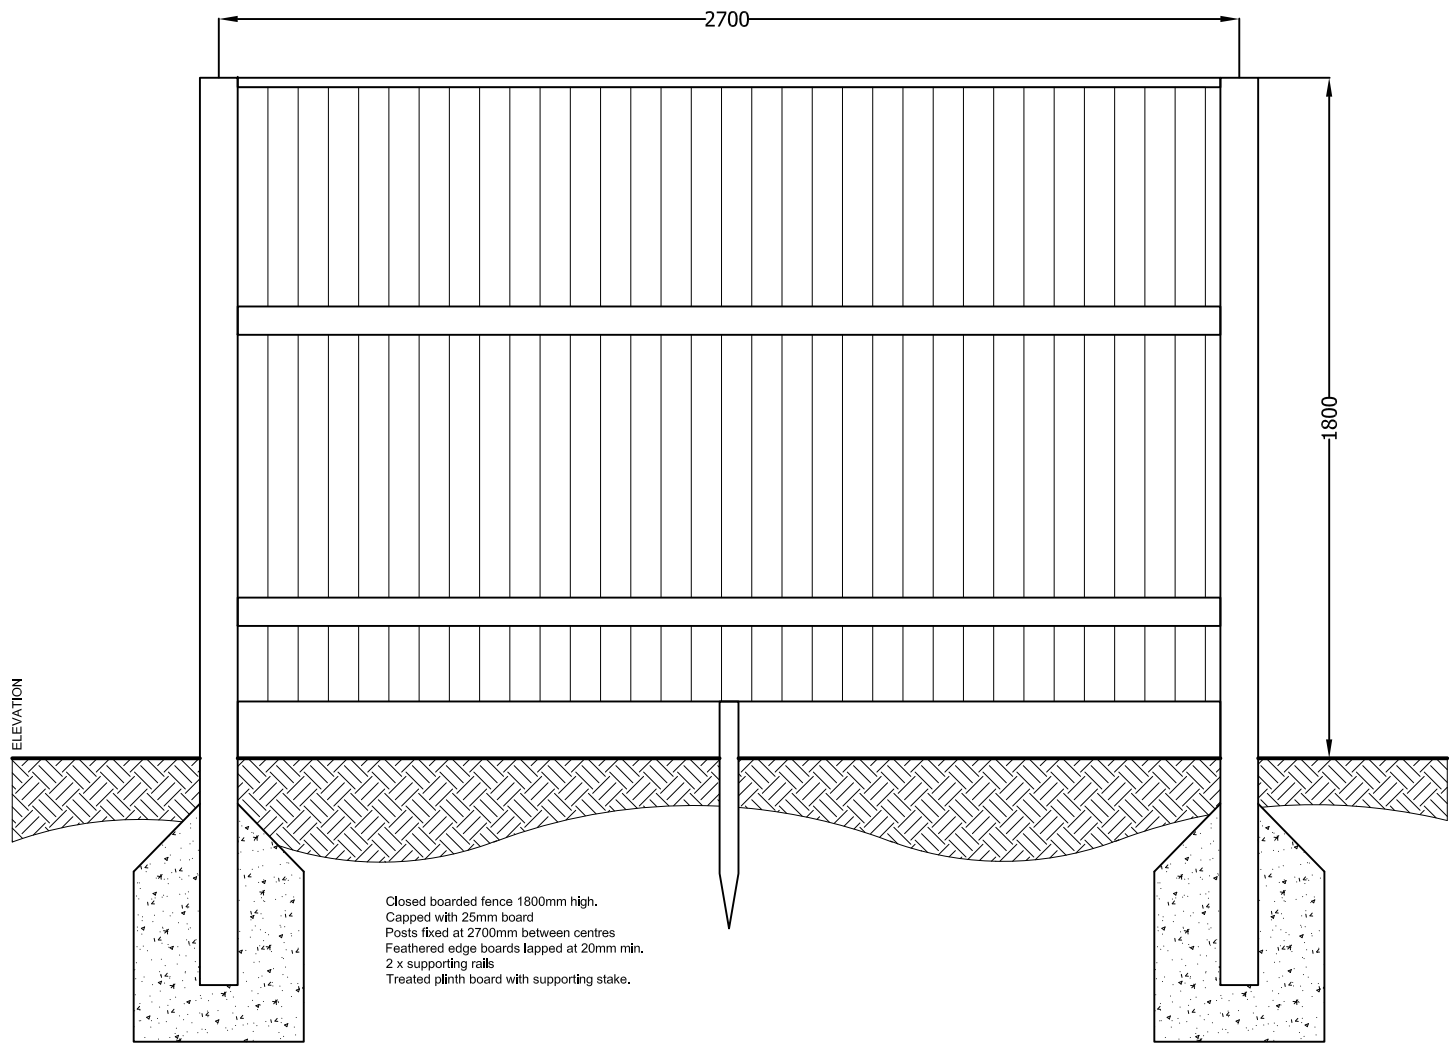

CLIENT:
Greatworth

PROJECT:
Land North of Brick Hill Farm, Warminster
Wiltshire

DRAWING TITLE:
Boundary Details 2 of 2

SCALE: 1:20@A3 DATE: 19/10/2025 DRAWN: JNM
DRAWING NUMBER: 13270/B2 REVISION: