



PROPOSED REPLACEMENT DWELLING: LITTLE ORCHARD, KINGSDOWN, BOX, WILTS.

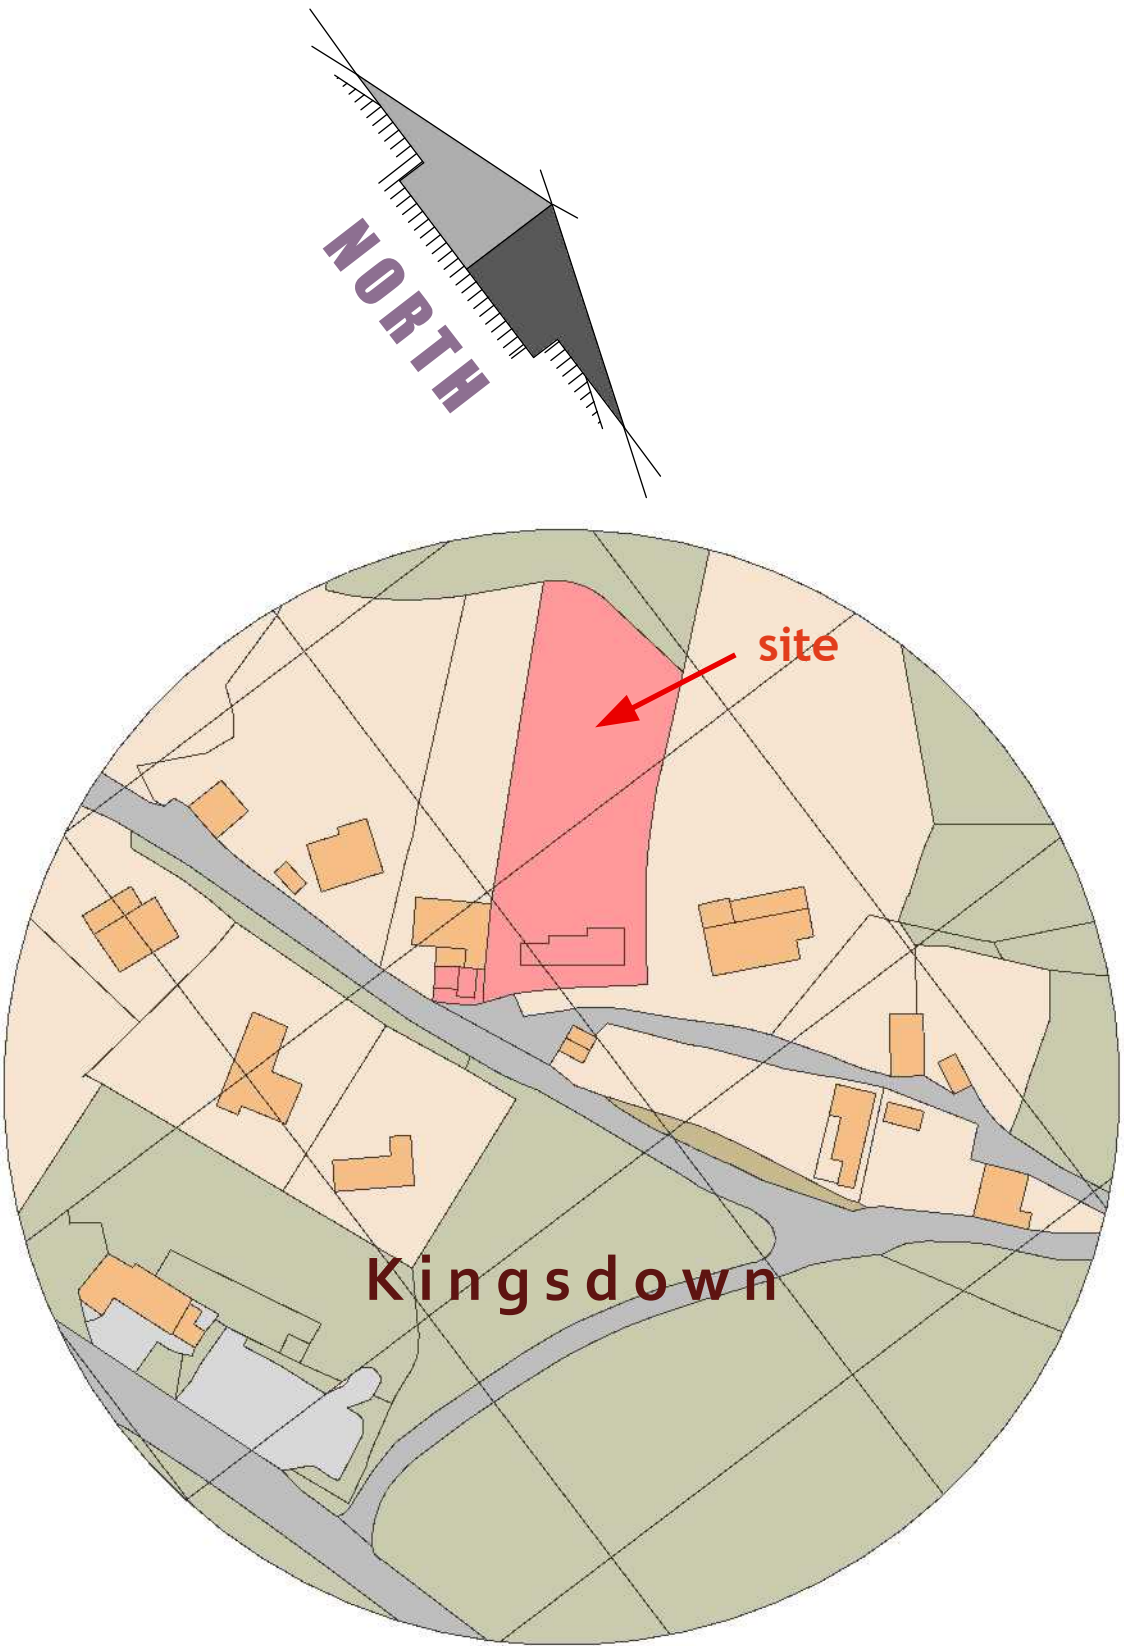

Location Plan
1 : 1 2 5 0

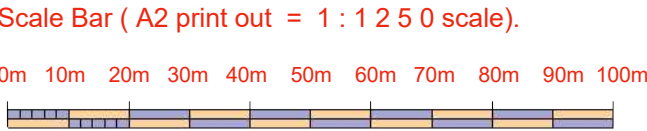

CHARLES MANNING
ARCHITECTURAL & PLANNING CONSULTANT
OFFICE 129, THE CITADEL, BATH ROAD, CHIPPENHAM, WILTS SN15 2AB.
TEL: 01249 652218 mob: 079 09228408 email: mail@charlesmanning.co.uk

PROJECT: REPLACEMENT DWELLING: LITTLE ORCHARD, KINGSDOWN, BOX, WILTS FOR MR P. DE WITTE.

DRAWING No:- 900 / CAM/2018/2 REV C DATE: FEBRUARY 2019

SCALES:- BLOCK PLAN 1:250 LOCATION 1: 1250

CHARLES MANNING, this drawing/design is COPYRIGHT and cannot be copied or used in anyway for the above project or similar ventures, by any means without the express permission of Charles Manning. Always use written measurements in preference to scaling, if in doubt ask report any discrepancies & always use the latest approved plans by Local Authority. Consult on any design changes to the project, so amendments can be made.

REVISION: DEC 2018 CORRECTED CORRUPTED BLOCK PLAN AREA

Block Plans 1 : 2 5 0

