





SECTION A
1 : 100

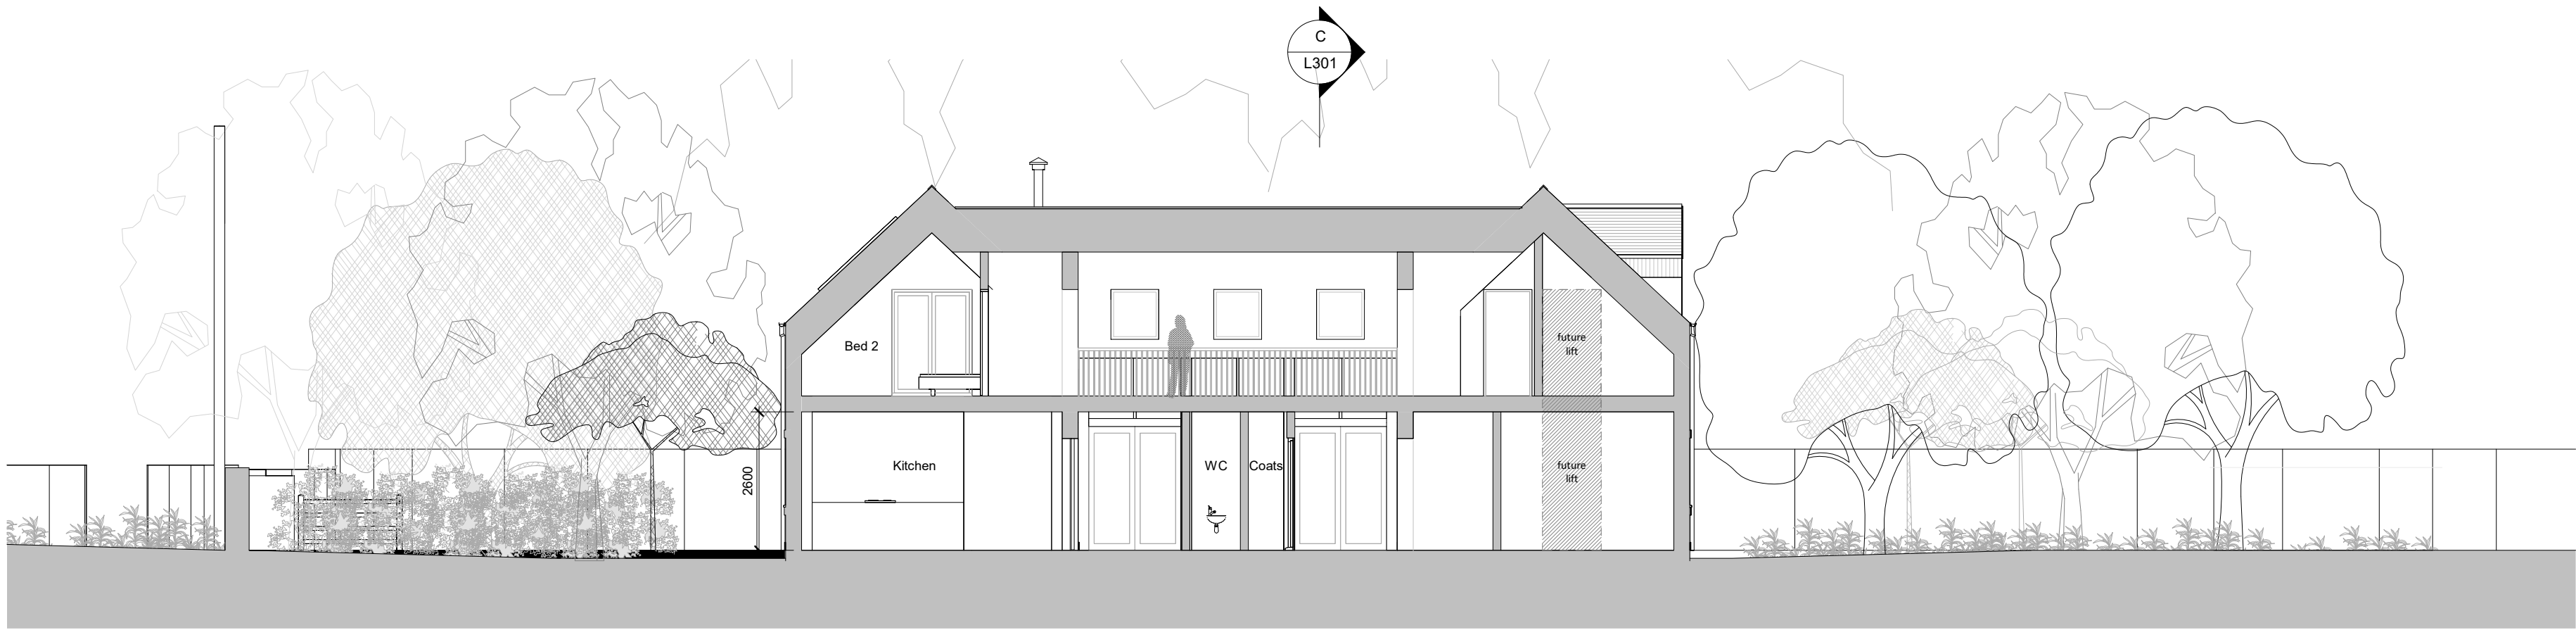

SECTION B
1 : 100



SECTION C
1 : 100

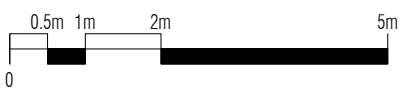

ReFrame Studio®

Rev	Description	Date
P01	First Issue	25/09/25

CODE	SUITABILITY DESCRIPTION
STATUS	PURPOSE OF ISSUE

REFRAME DESIGN STUDIO LTD		
PROJECT		
WINSLEY PADDOCK		
TITLE		
PROPOSED SECTIONS		
STATUS		
PLANNING		
DRAWN BY CM	CHECKED BY CM	DATE 23/09/25
SCALE (@ A1) 1 : 100		PROJECT NUMBER LAMA-56
DRAWING NUMBER L301		REV P01