



- 1.8 m high brick wall - to be constructed by others (above retaining wall where applicable)
- 1.1 m high black railings on low level brick retaining wall
- 0.45 m high timber knee rail
- 1.8 m high hit and miss fence to plant enclosure



Broxap Apollo Cycle Shelter 3.6 m long




Stainless steel cycle hoops with tapping bar




Stainless steel bollards

Street Furniture Details
nts


External Works Overlaid on Site Plan
nts

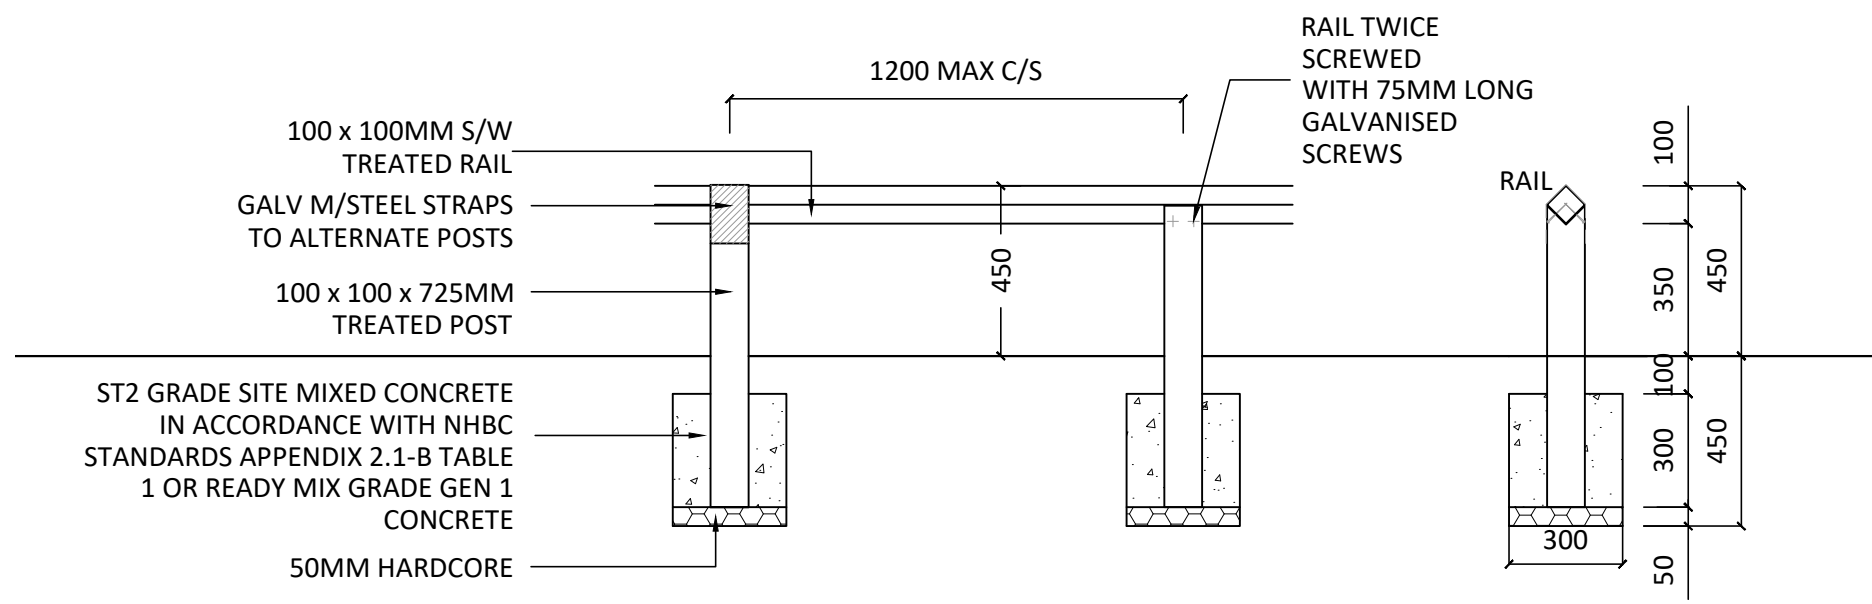


Knee Rail Detail
1:20

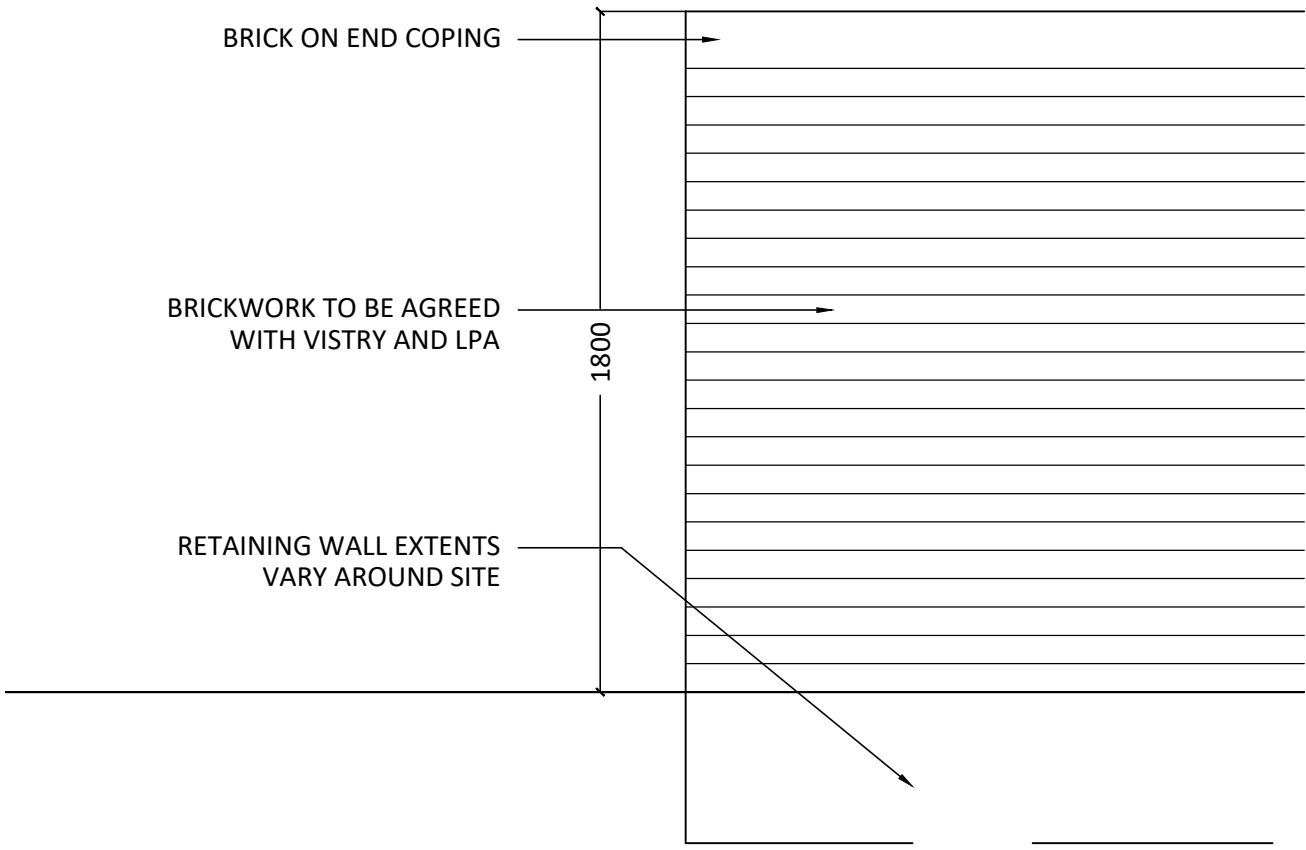

Boundary Wall Detail - to be constructed by others
1:20

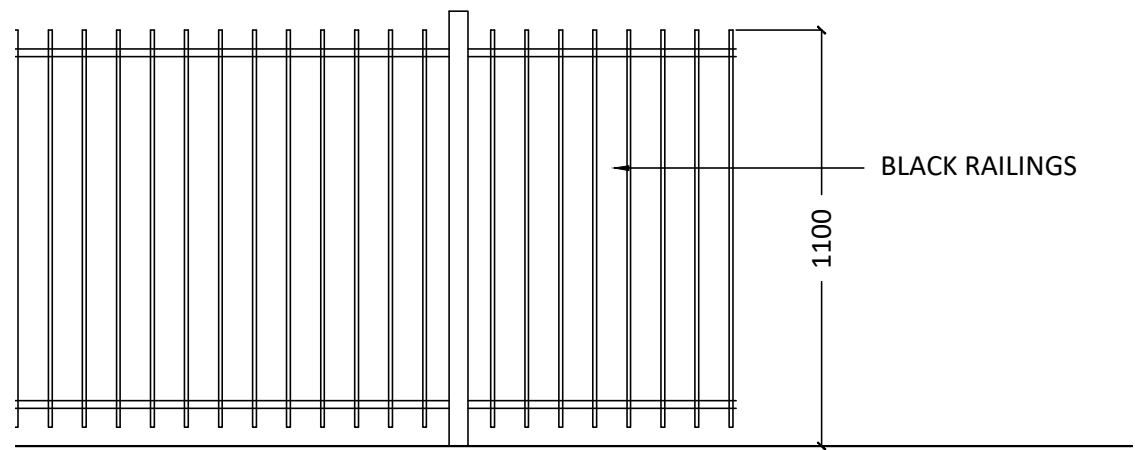

Railing Elevation
1:20

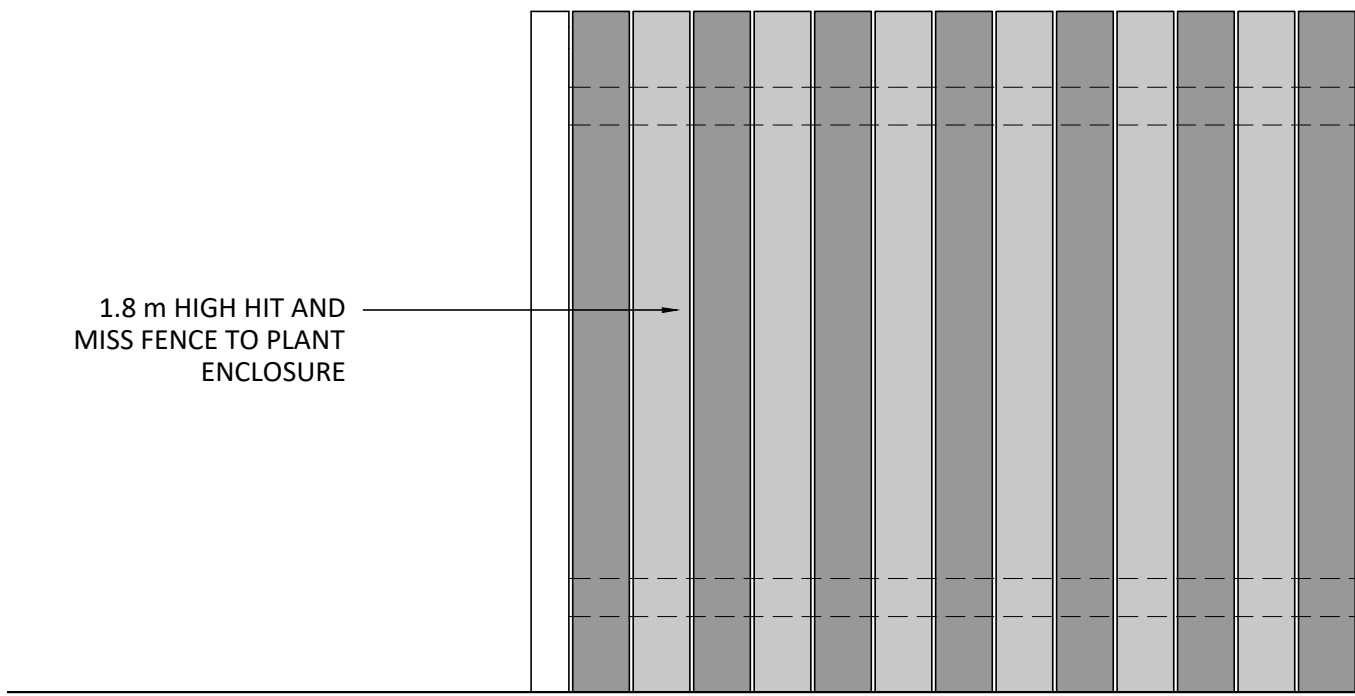

Hit & Miss Fence Elevation
1:20