


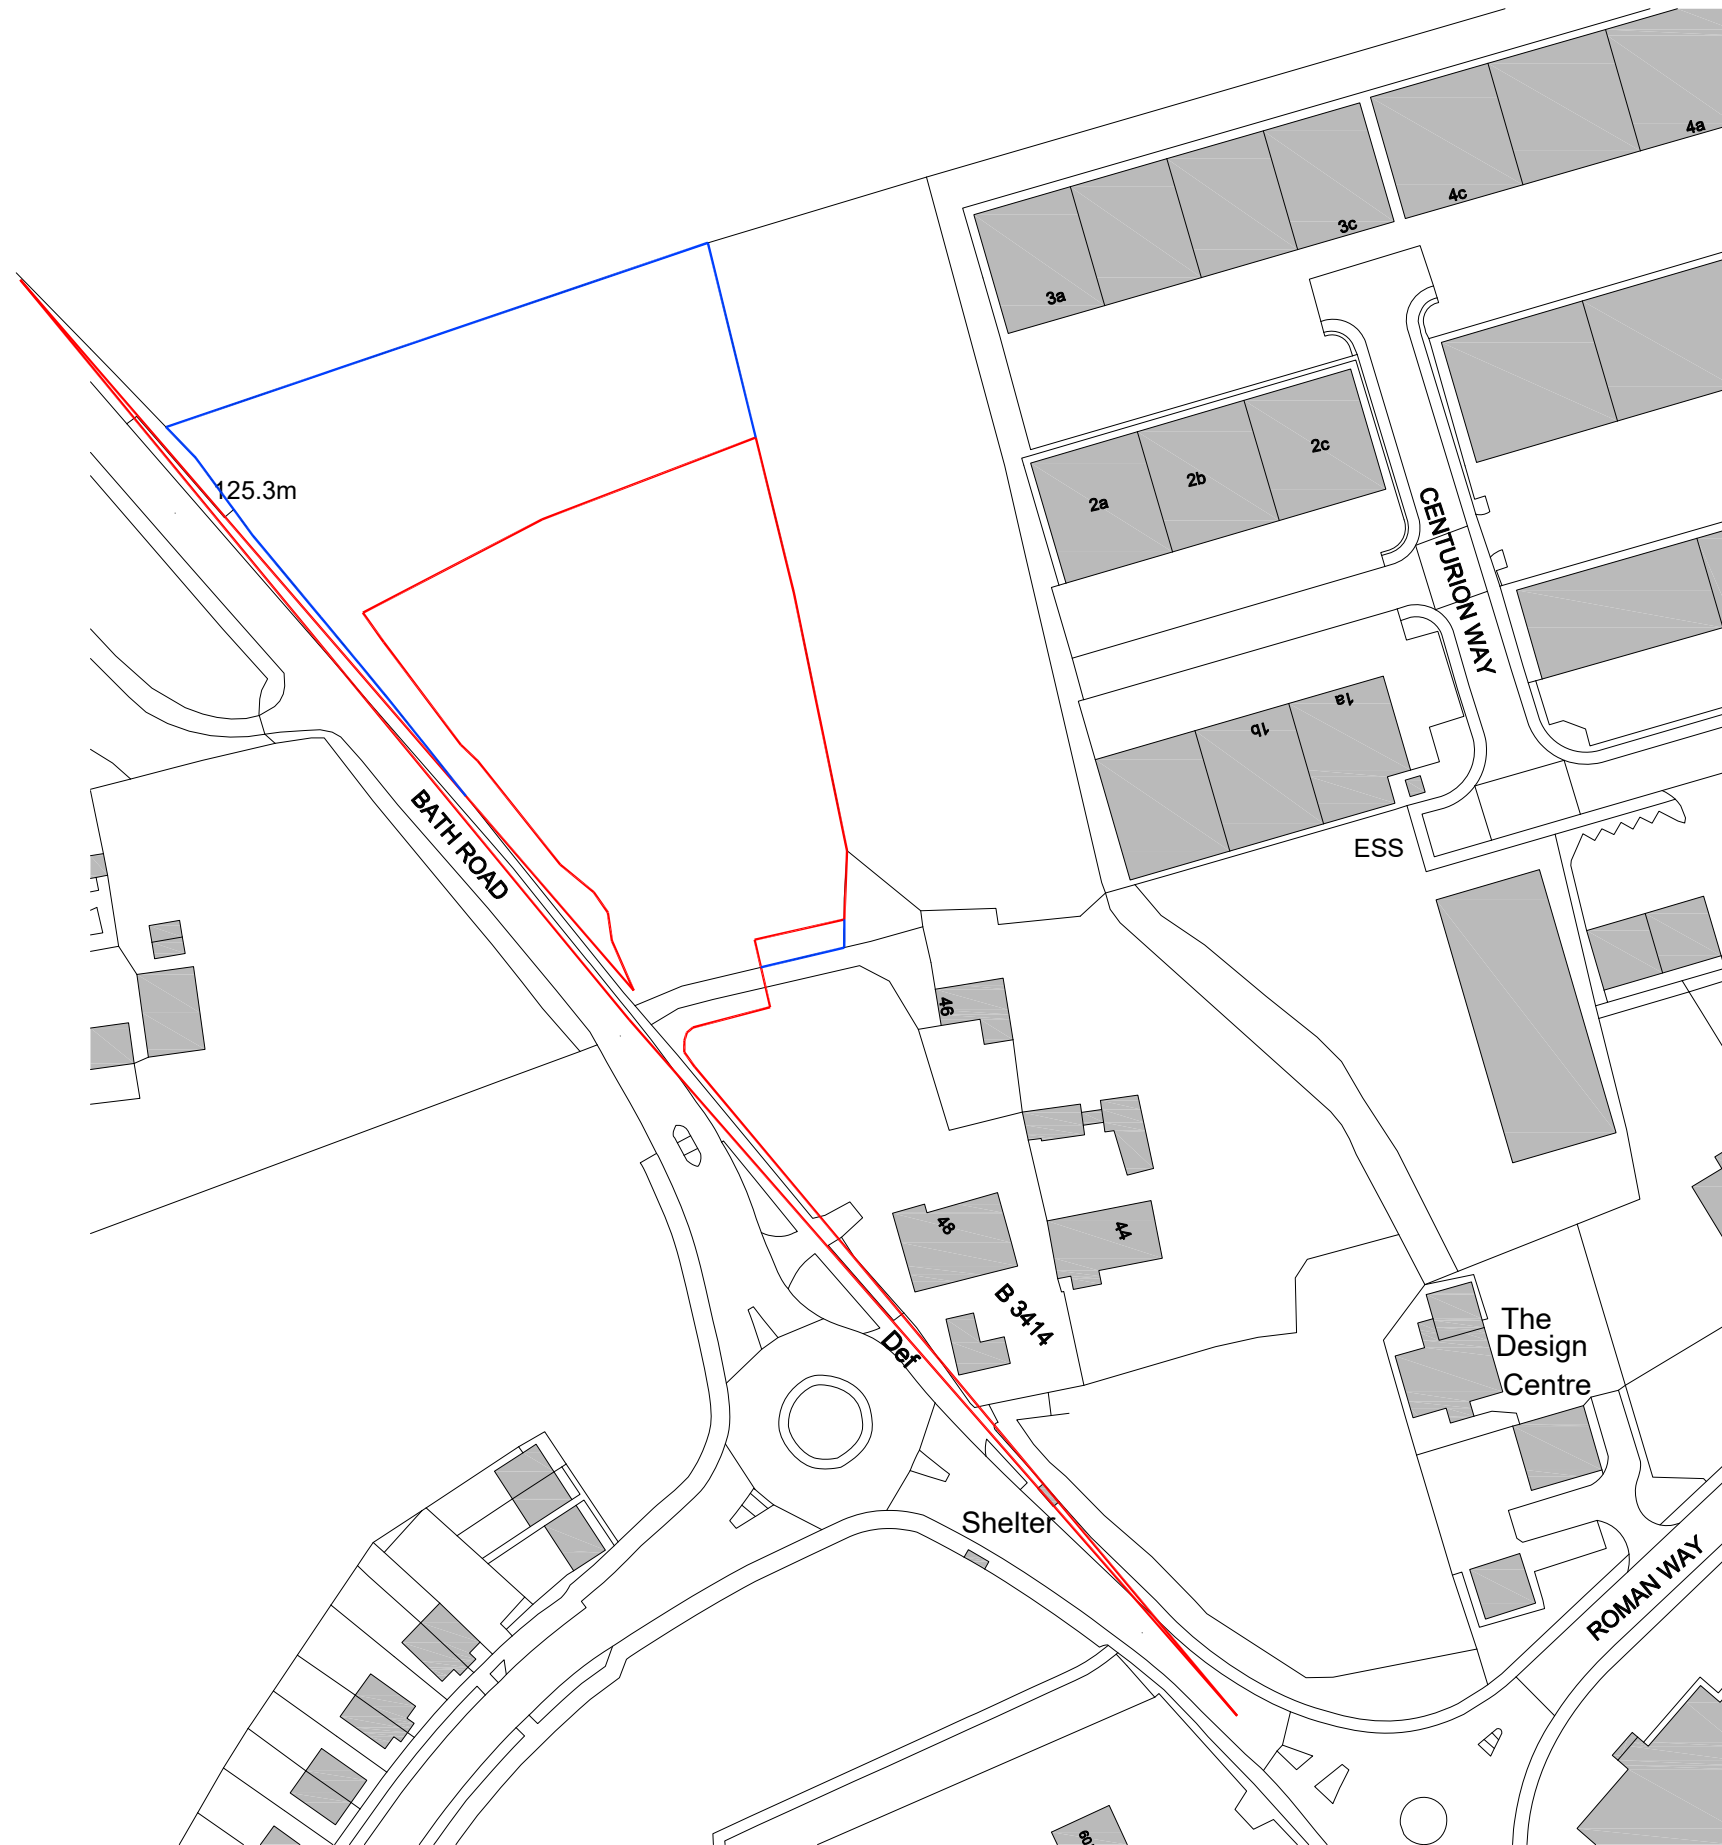

Note:

Copyright is retained by Big Picture Design.



Legend



Site boundary 0.496ha.



CLIENT:
Greatworth

PROJECT:
Land North of Brick Hill Farm, Warminster
Wiltshire

DRAWING TITLE:
Site Location Plan

SCALE: 1:1250@A3 DATE: 18/09/2025 DRAWN: JNM

DRAWING NUMBER: 13270/001 REVISION: