



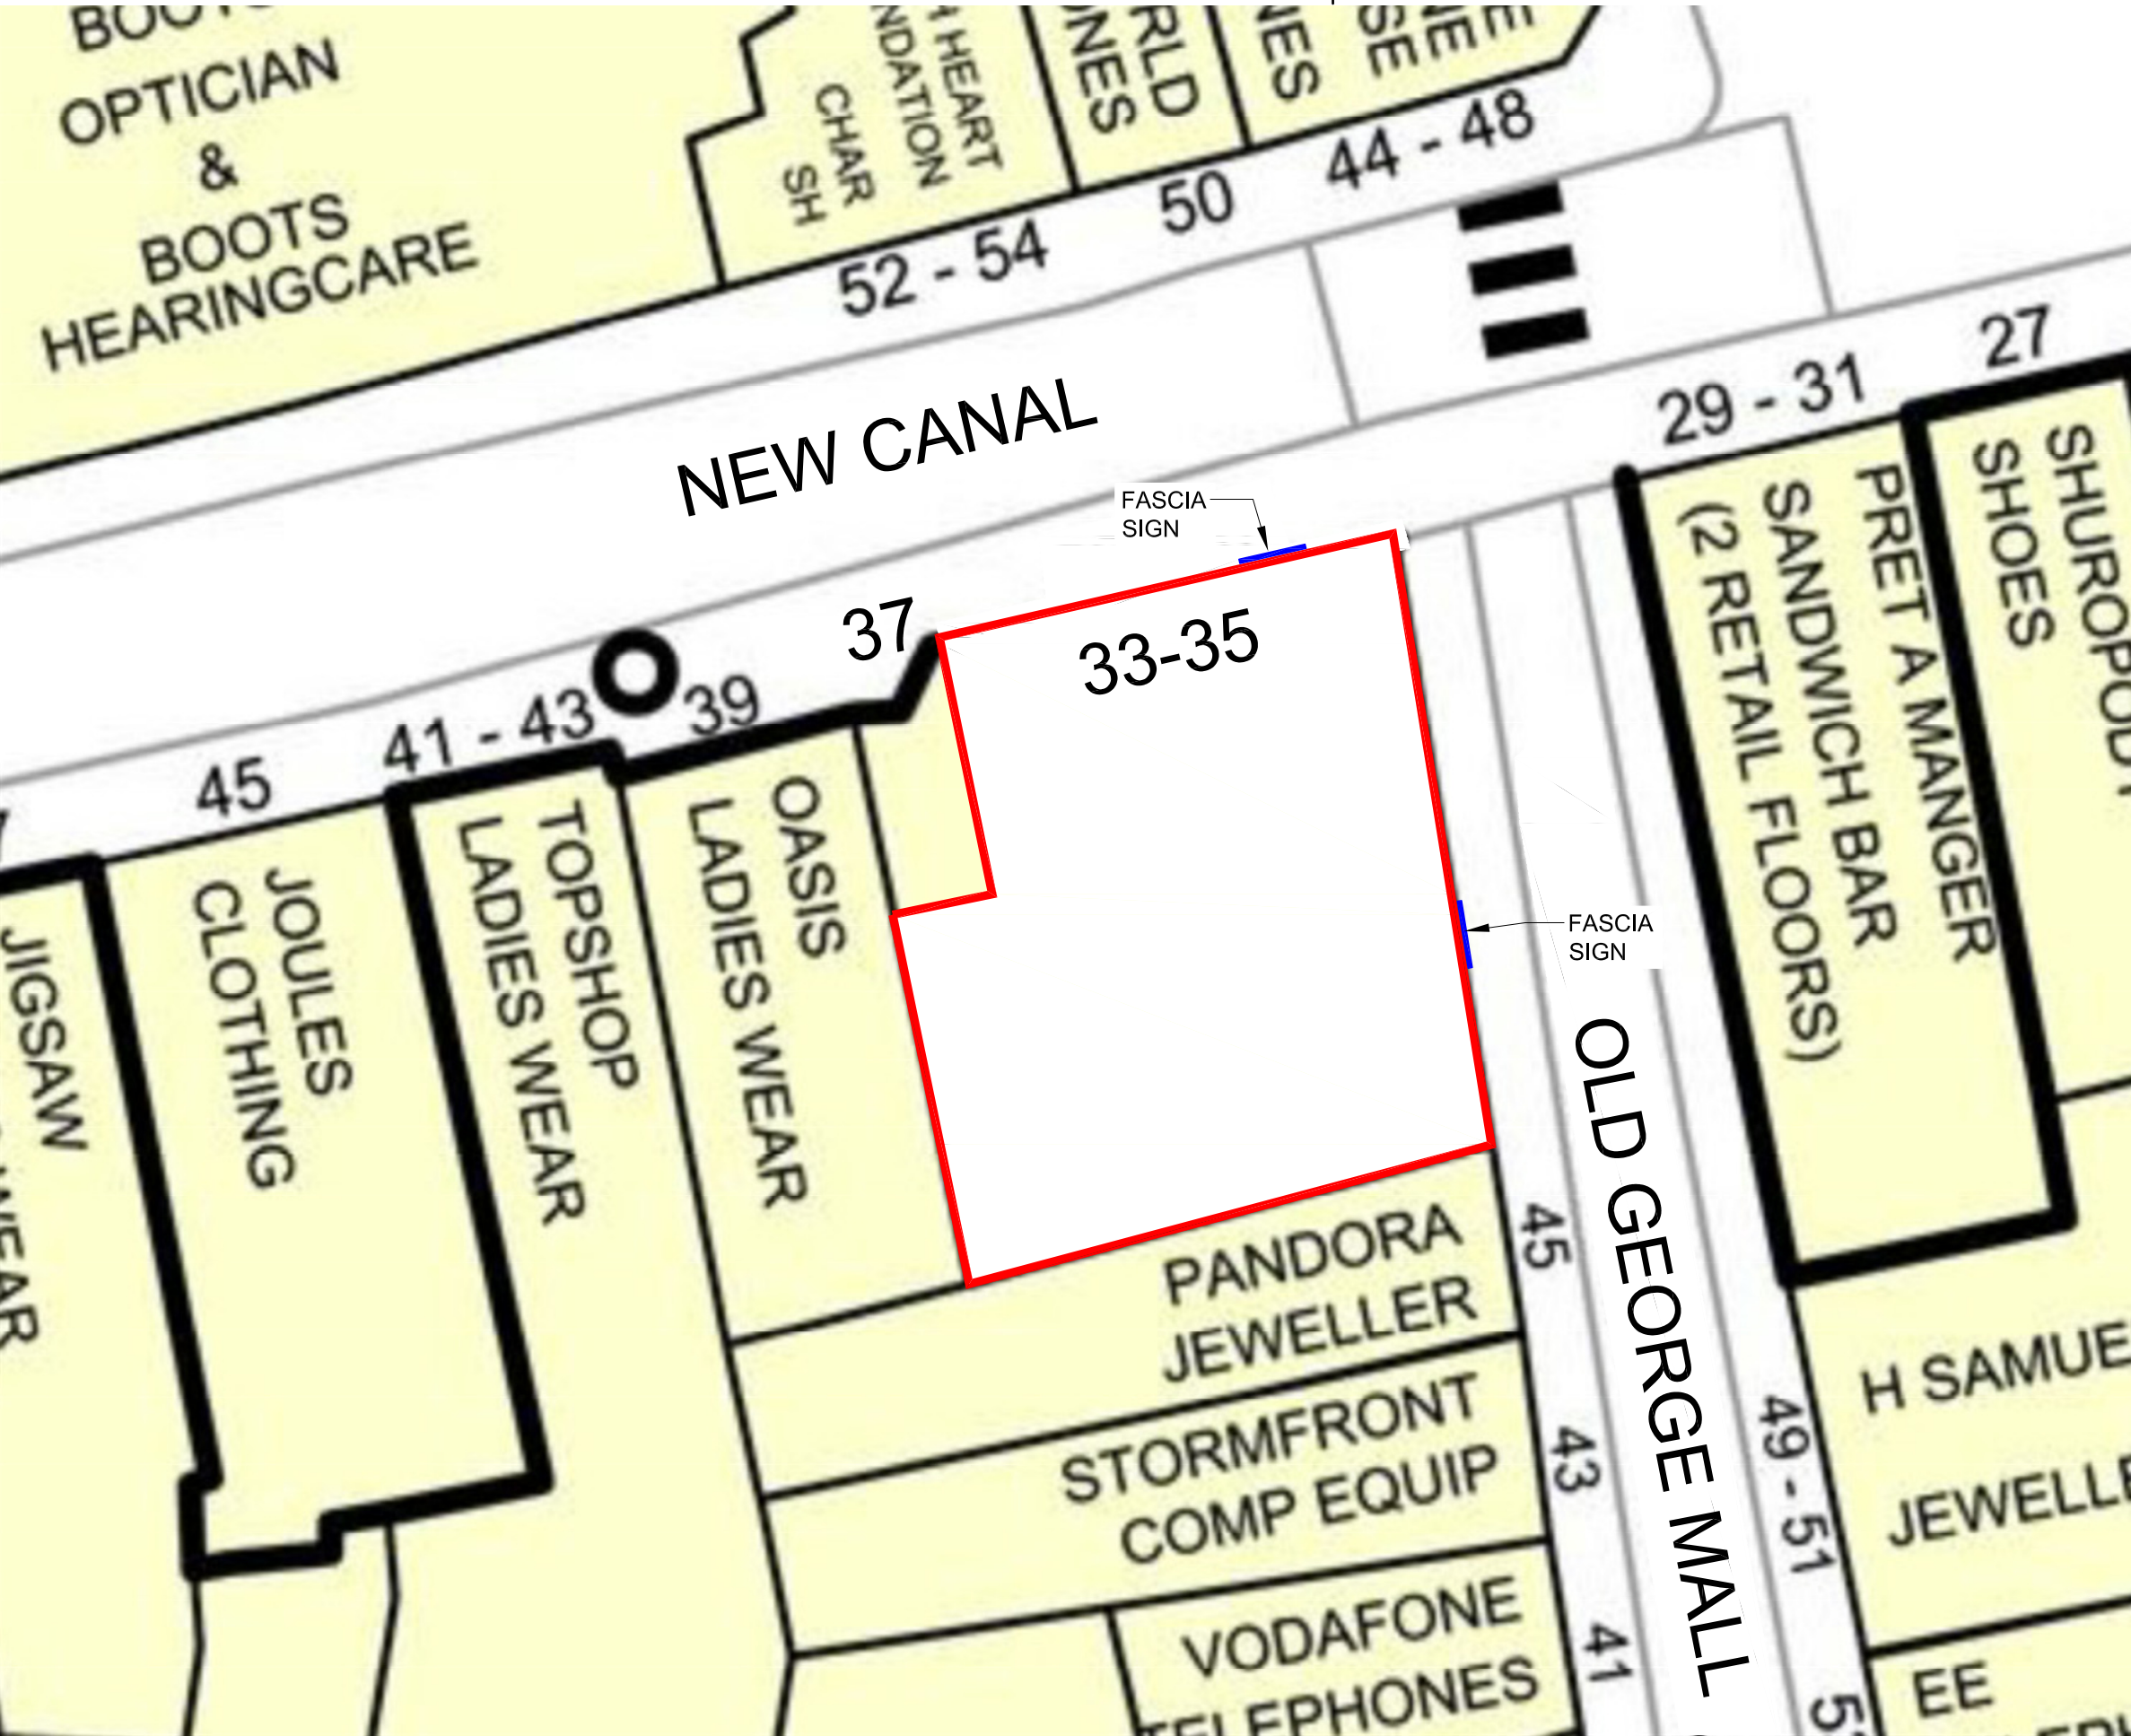


BLOCK PLAN

SCALE: 1:200 @ A3

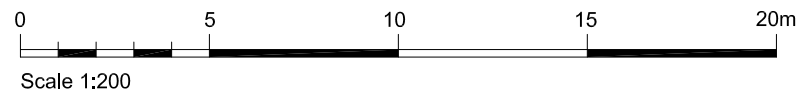

Notes
DRAWING BASED ON INFORMATION
PROVIDED BY LANDLORD

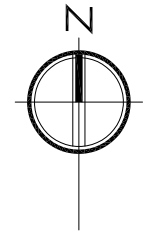

ADVERTISEMENT CONSENT

Rev	Description	By	Check	Date
-----	-------------	----	-------	------



Unit 106
Screenworks
22 Highbury Grove
London N5 2EF
0208 493 7970

Client



Project

33-35 NEW CANAL, SALISBURY, SP1 2AA

Drawing

Block Plan

Scale @ A3	Date	Author	Checked
1:200	DEC 2025	FM	SB

Project No.	Drawing No.	Revision
15592	000.1	

Scale only for planning purposes
Report any discrepancies to the author
© 2025 Integro Fitout Limited