




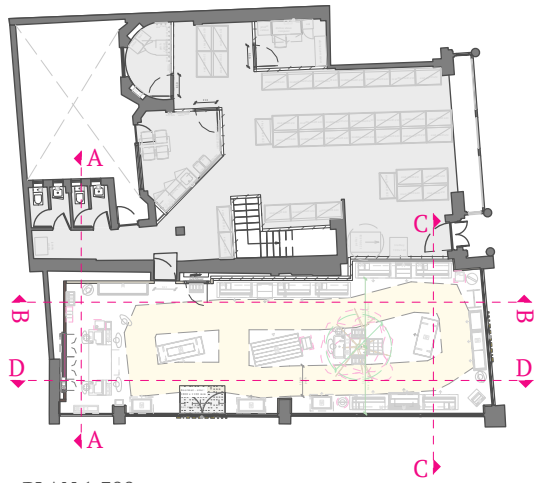

PLAN 1:300

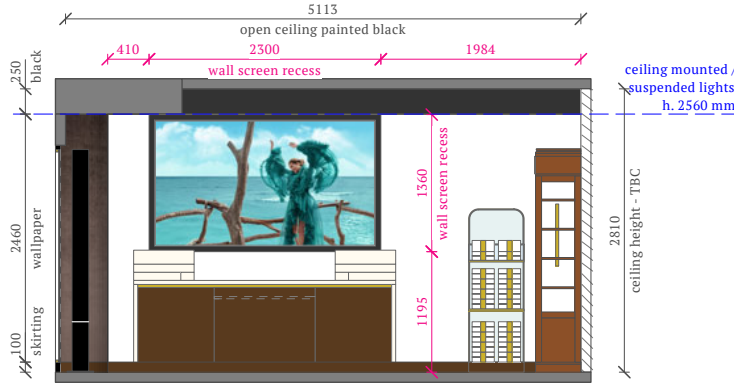


SECTION AA'

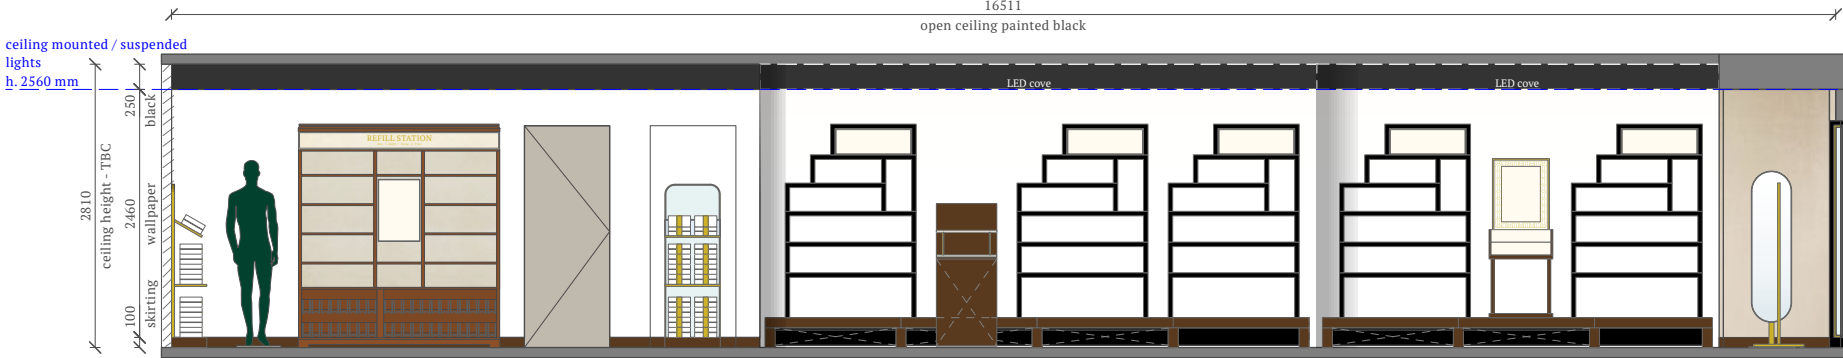

SECTION BB'



SECTION CC'

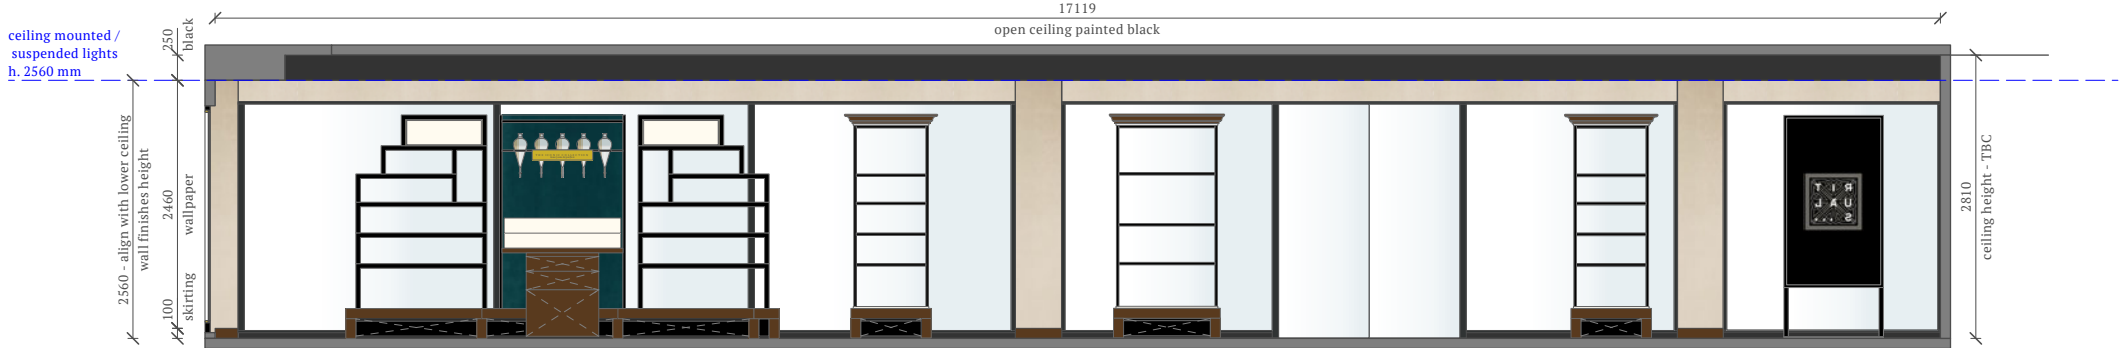

SECTION DD'



Drawing No. RIT-0000-002

Salisbury (Old George Mall)

United Kingdom

Confirm all measurements on site.



Rituals Cosmetics Keizersgracht 679-689
1017 DW Amsterdam, The Netherlands
www.rituals.com

This drawing is property of Rituals Cosmetics and protected by copyright. The drawing cannot be used, copied, reproduced, retained, disclosed to any unauthorised person, either wholly or in part without the consent in writing of Rituals Cosmetics.

Responsible LA and/or GC to prepare implementation planning based on the Final Design. Local regulations and technical requirements to be considered. In case any amendment or change needed, please contact Rituals Design Department.

Project code	0000
Project	Old George Mall, unit 33-35, New Canal, Salisbury, United Kingdom
Store format	Regular
Date	03/12/2025
Phase	Final Design
Revision	-
Designer	Maria D.
Reviewed by	Felicity M.
Construction manager	Carin A.
Expected opening date	04/03/2026
Project type	new opening

Drawing	Sections
Scale	1:75/A3

BASIC SYMBOLS	
	water connection
	single/double outlet 230V/110V grounded - wall
	single/double outlet 230V/110V grounded - floorbox
	power supply cable 230V/110V grounded
	power supply type: on switch, 24/7, on timer
	data connection
	special case: refer to the <i>ICT Manual</i>
	LED line, color 3000 K
	Wi-Fi access point
	speakers

Refer to the *ICT Manual* for all power and data specifications.

BASIC FINISHES	
	existing wall
	wallpaper Veluno 50
	wallpaper Veluno 77
	belgian hardstone
	brass
	glass
	curtains (white RAL 9010 behind)

GFA =	213.8 m²
NFA SALES =	91.5 m²
NFA BOH =	109.1 m²

Metric Scale 1:75

