


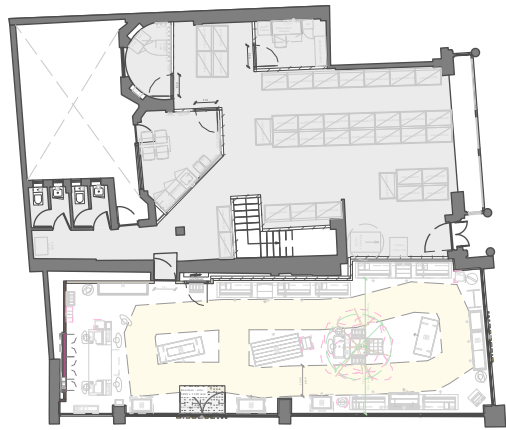


PLAN 1:300



B

FACADE ELEVATION A

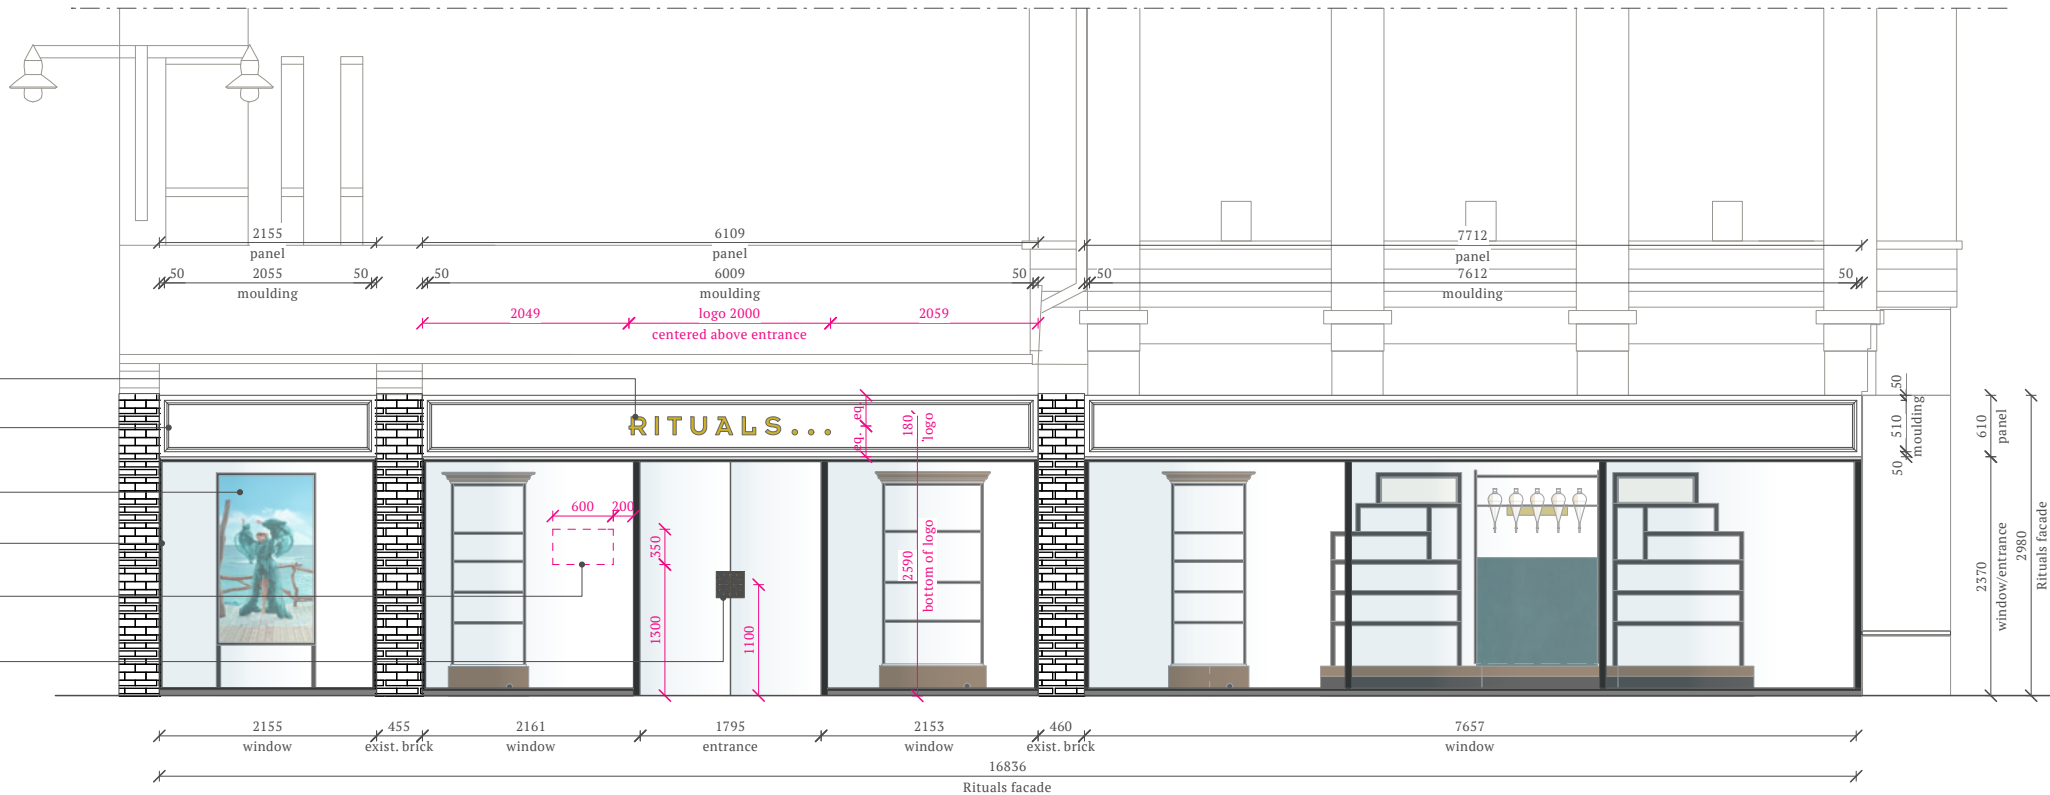

brass back-lit boxletters logo 2000

white mouldings RAL 9010

window digital screen 75" (legs 500)

window frames by landlord foil or paint black

philosophy window sticker

rituals handles swing door double sided

FACADE ELEVATION B



brass back-lit boxletters logo 2000

white mouldings RAL 9010

[3x] visual - sticker on glass

window frames by landlord foil or paint black

existing facade in poor condition must be restored and painted

CURRENT FACADE



Rituals Cosmetics Keizersgracht 679-689
1017 DW Amsterdam, The Netherlands
www.rituals.com

This drawing is property of Rituals Cosmetics and protected by copyright. The drawing cannot be used, copied, reproduced, retained, disclosed to any unauthorised person, either wholly or in part without the consent in writing of Rituals Cosmetics.

Responsible LA and/or GC to prepare implementation planning based on the Final Design. Local regulations and technical requirements to be considered. In case any amendment or change needed, please contact Rituals Design Department.

Project code

0000

Project

Old George Mall, unit 33-35, New
Canal, Salisbury, United Kingdom

Store format

Regular

Date

03/12/2025

Phase

Final Design

Revision

-

Designer

Maria D.

Reviewed by

Felicity M.

Construction manager

Carin A.

Expected opening date

04/03/2026

Project type

new opening

Drawing

Facade Elevation

Scale

1:75/A3

BASIC SYMBOLS

- water connection
- single/double outlet 230V/110V grounded - wall
- single/double outlet 230V/110V grounded - floorbox
- power supply cable 230V/110V grounded
- power supply type: on switch, 24/7, on timer
- data connection
- special case: refer to the *ICT Manual*
- LED line, color 3000 K
- Wi-Fi access point
- speakers

Refer to the *ICT Manual* for all power and data specifications.

BASIC FINISHES

- existing wall
- wallpaper Veluno 50
- wallpaper Veluno 77
- belgian hardstone
- brass
- glass
- curtains (white RAL 9010 behind)

GFA = 213.8 m²
NFA SALES = 91.5 m²
NFA BOH = 109.1 m²



Drawing No. RIT-0000-001
Salisbury (Old George Mall)
United Kingdom
Confirm all measurements on site.

Metric Scale 1:75

