

NOTES

1. All details are indicative only.
2. Dimensions are in metres unless stated otherwise.
3. -


LEGEND

DETAILS


TITLE	Typical Battery Station Details		
PROJECT	Minety Solar Farm		
LOCATION	Near SN16 9DX		
DATE	Feb-25		
DWG NO.	0101	REVISION	02



Top view

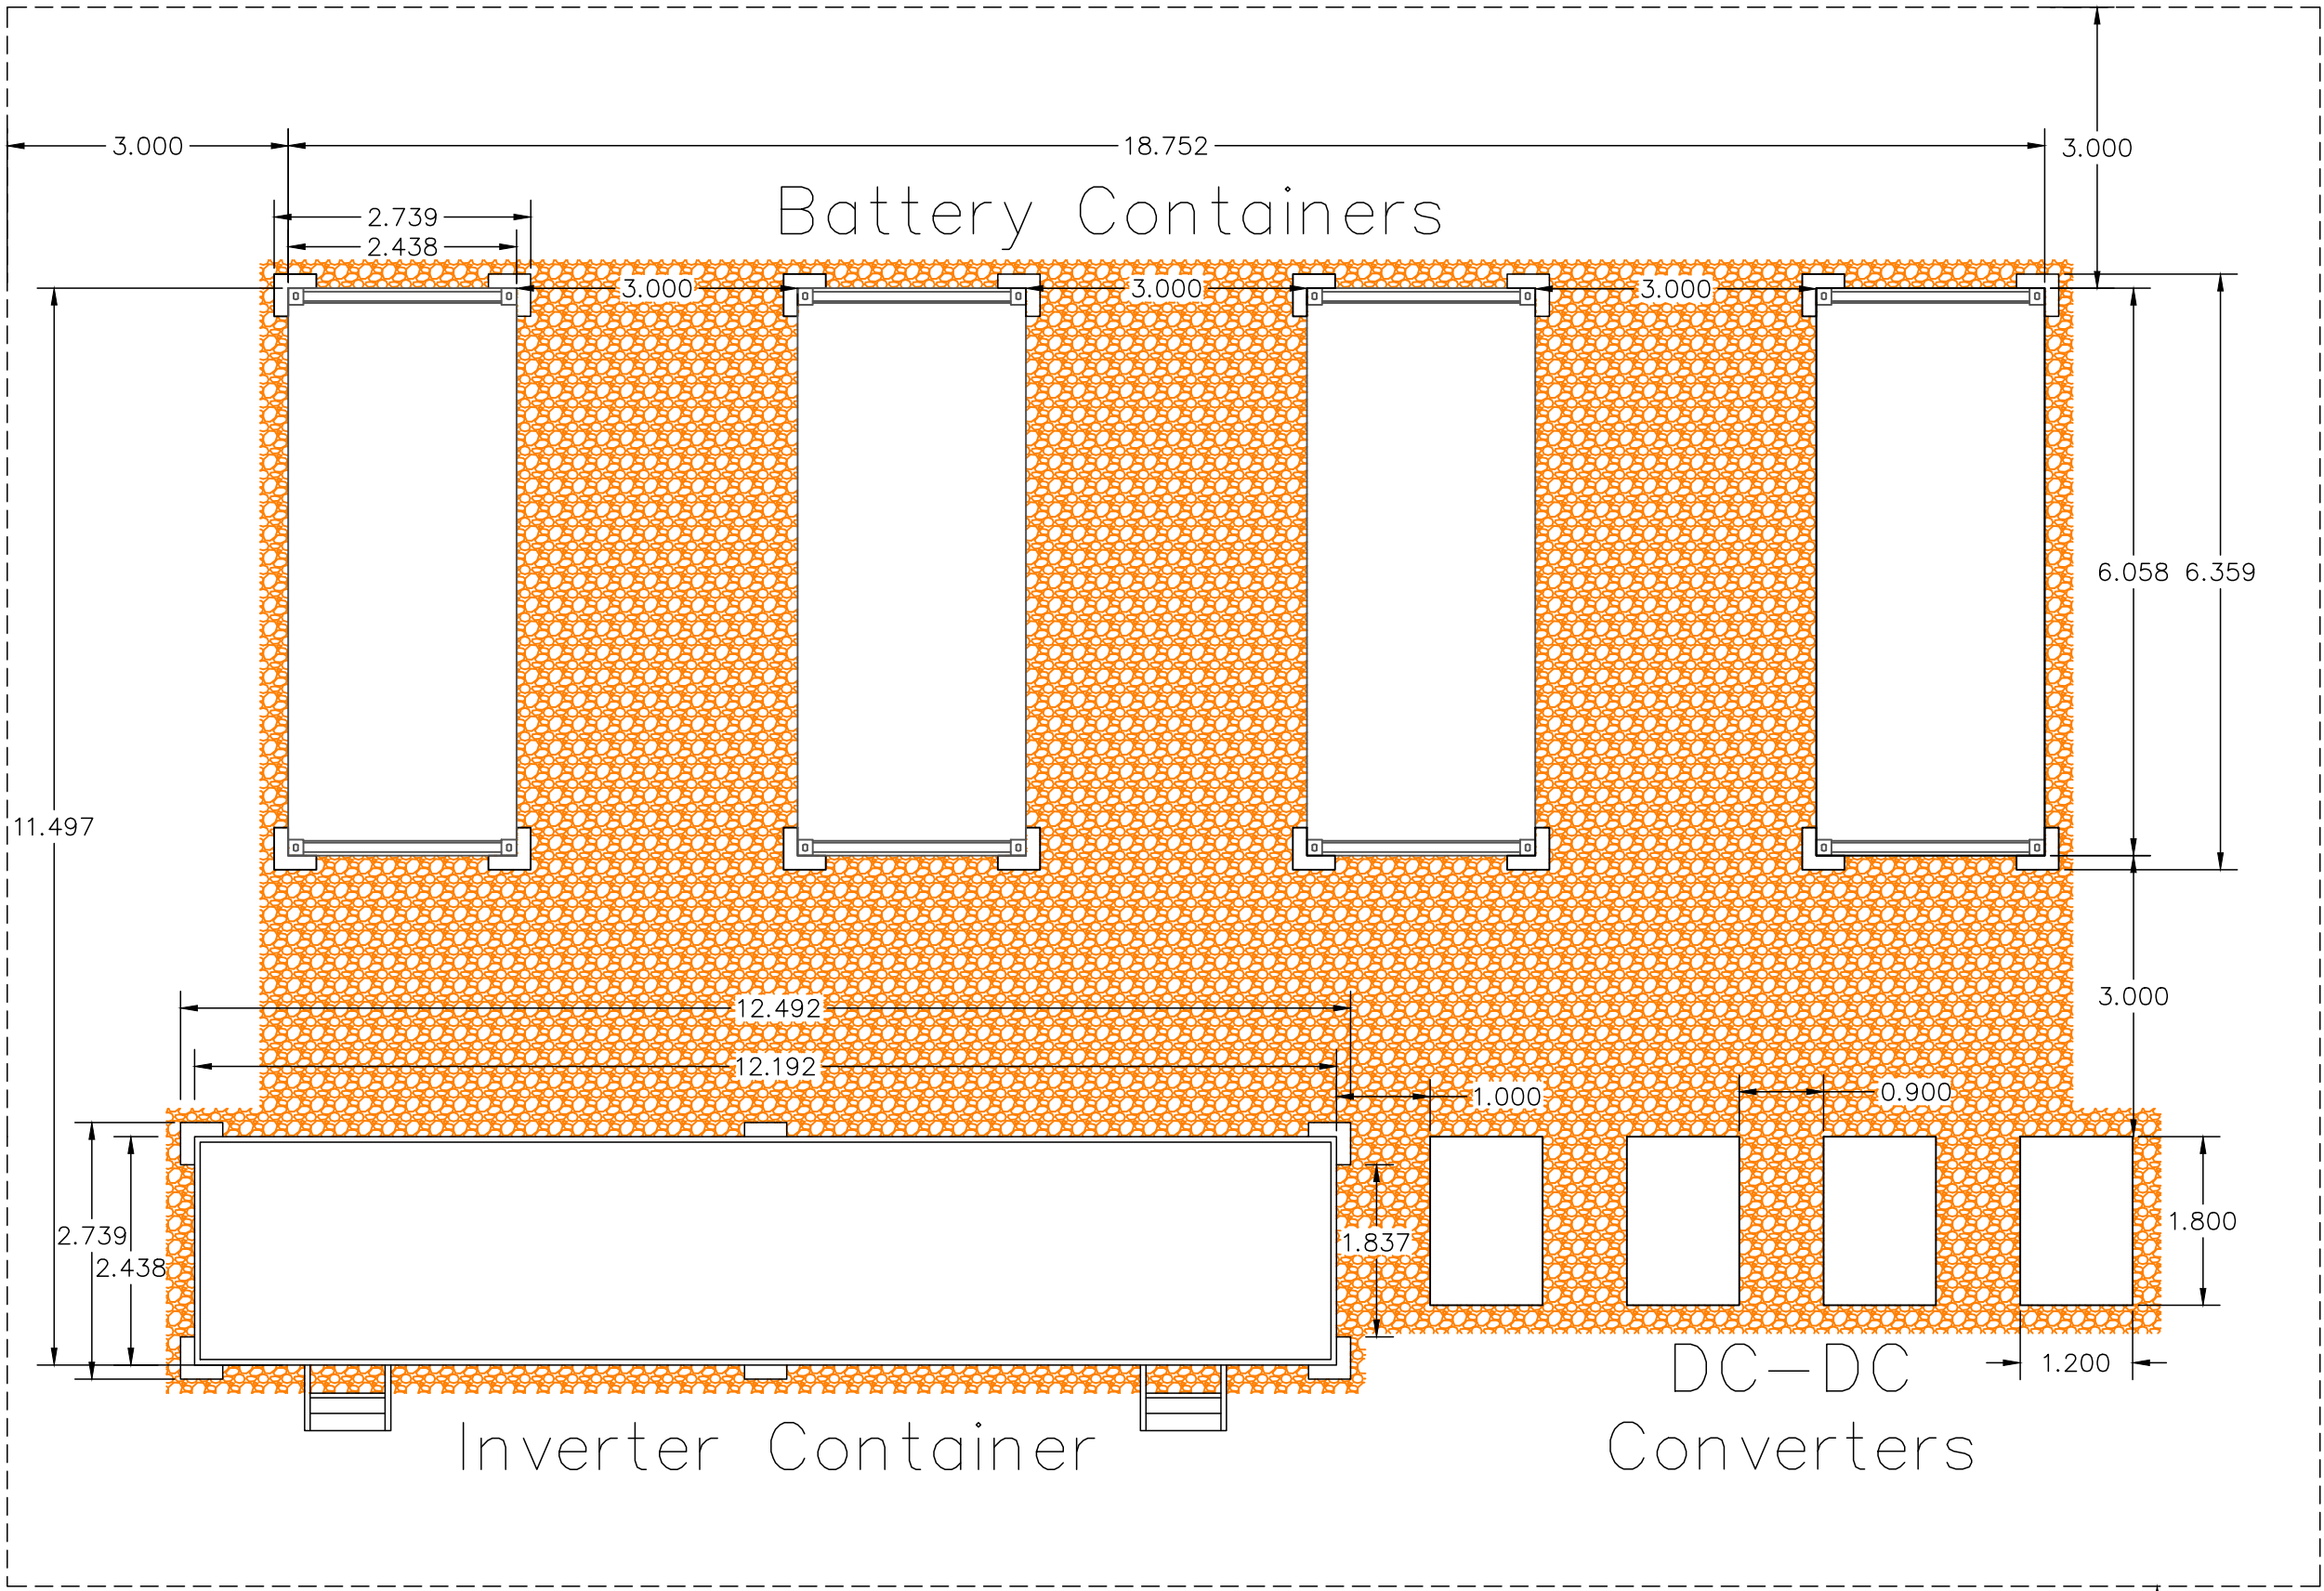

Front view

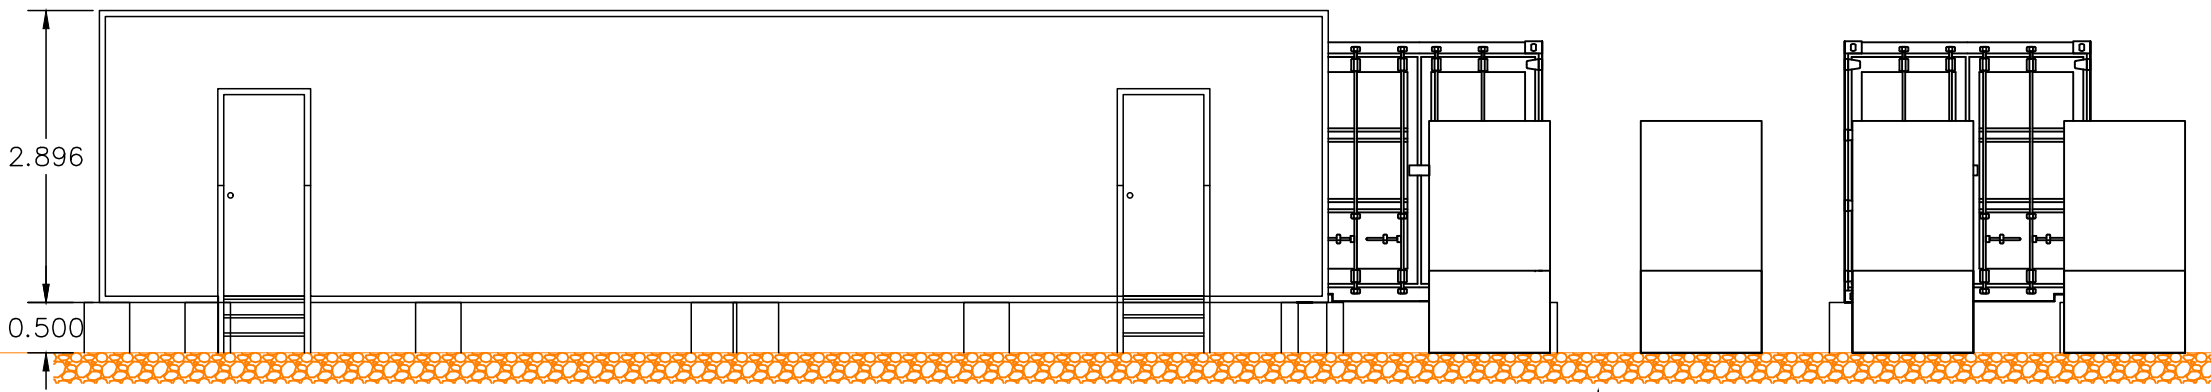

Side view

