



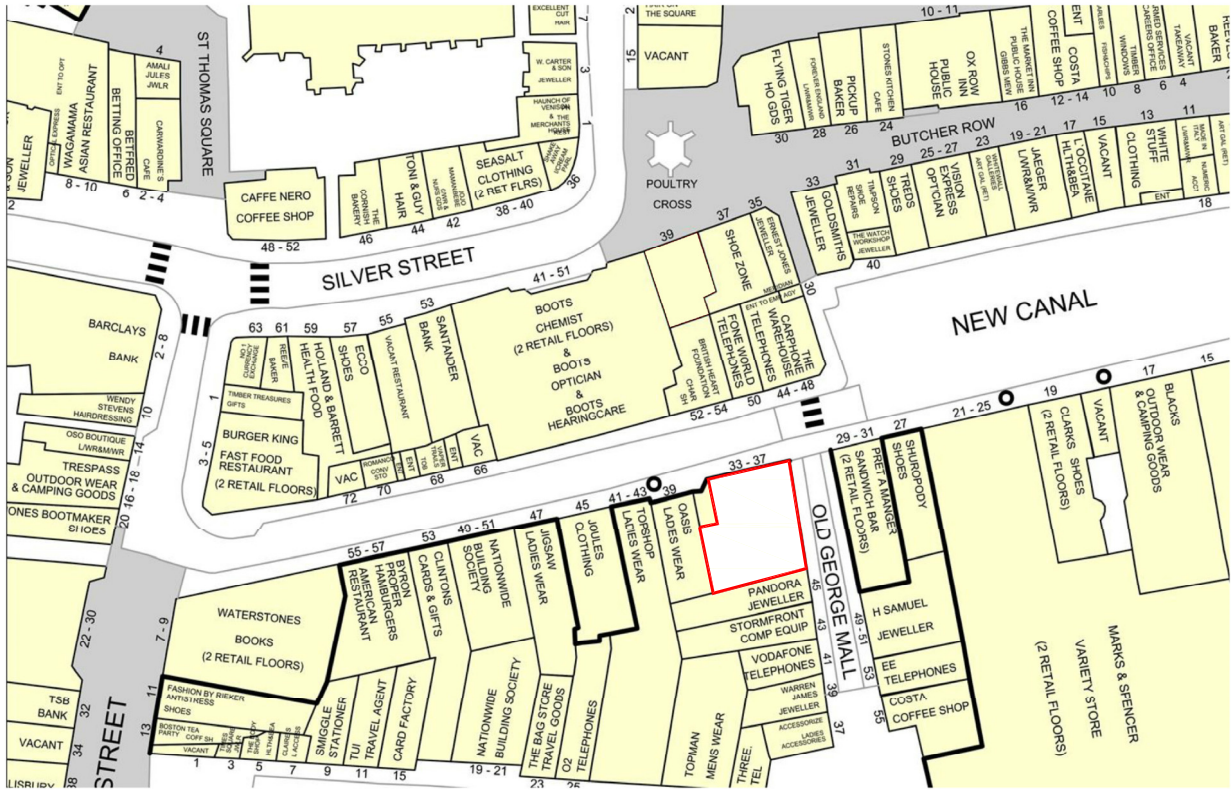

LOCATION PLAN
SCALE: 1:1250 @ A3

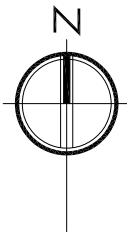

ADVERTISEMENT CONSENT

Rev	Description	By	Check	Date
-----	-------------	----	-------	------



Unit 106
Screenworks
22 Highbury Grove
London N5 2EF
0208 493 7970

Client



Project

33-35 NEW CANAL, SALISBURY, SP1 2AA

Drawing

Location Plan

Scale @ A3	Date	Author	Checked
1:1250	DEC 2025	FM	SB

Project No.	Drawing No.	Revision
15592	000	