
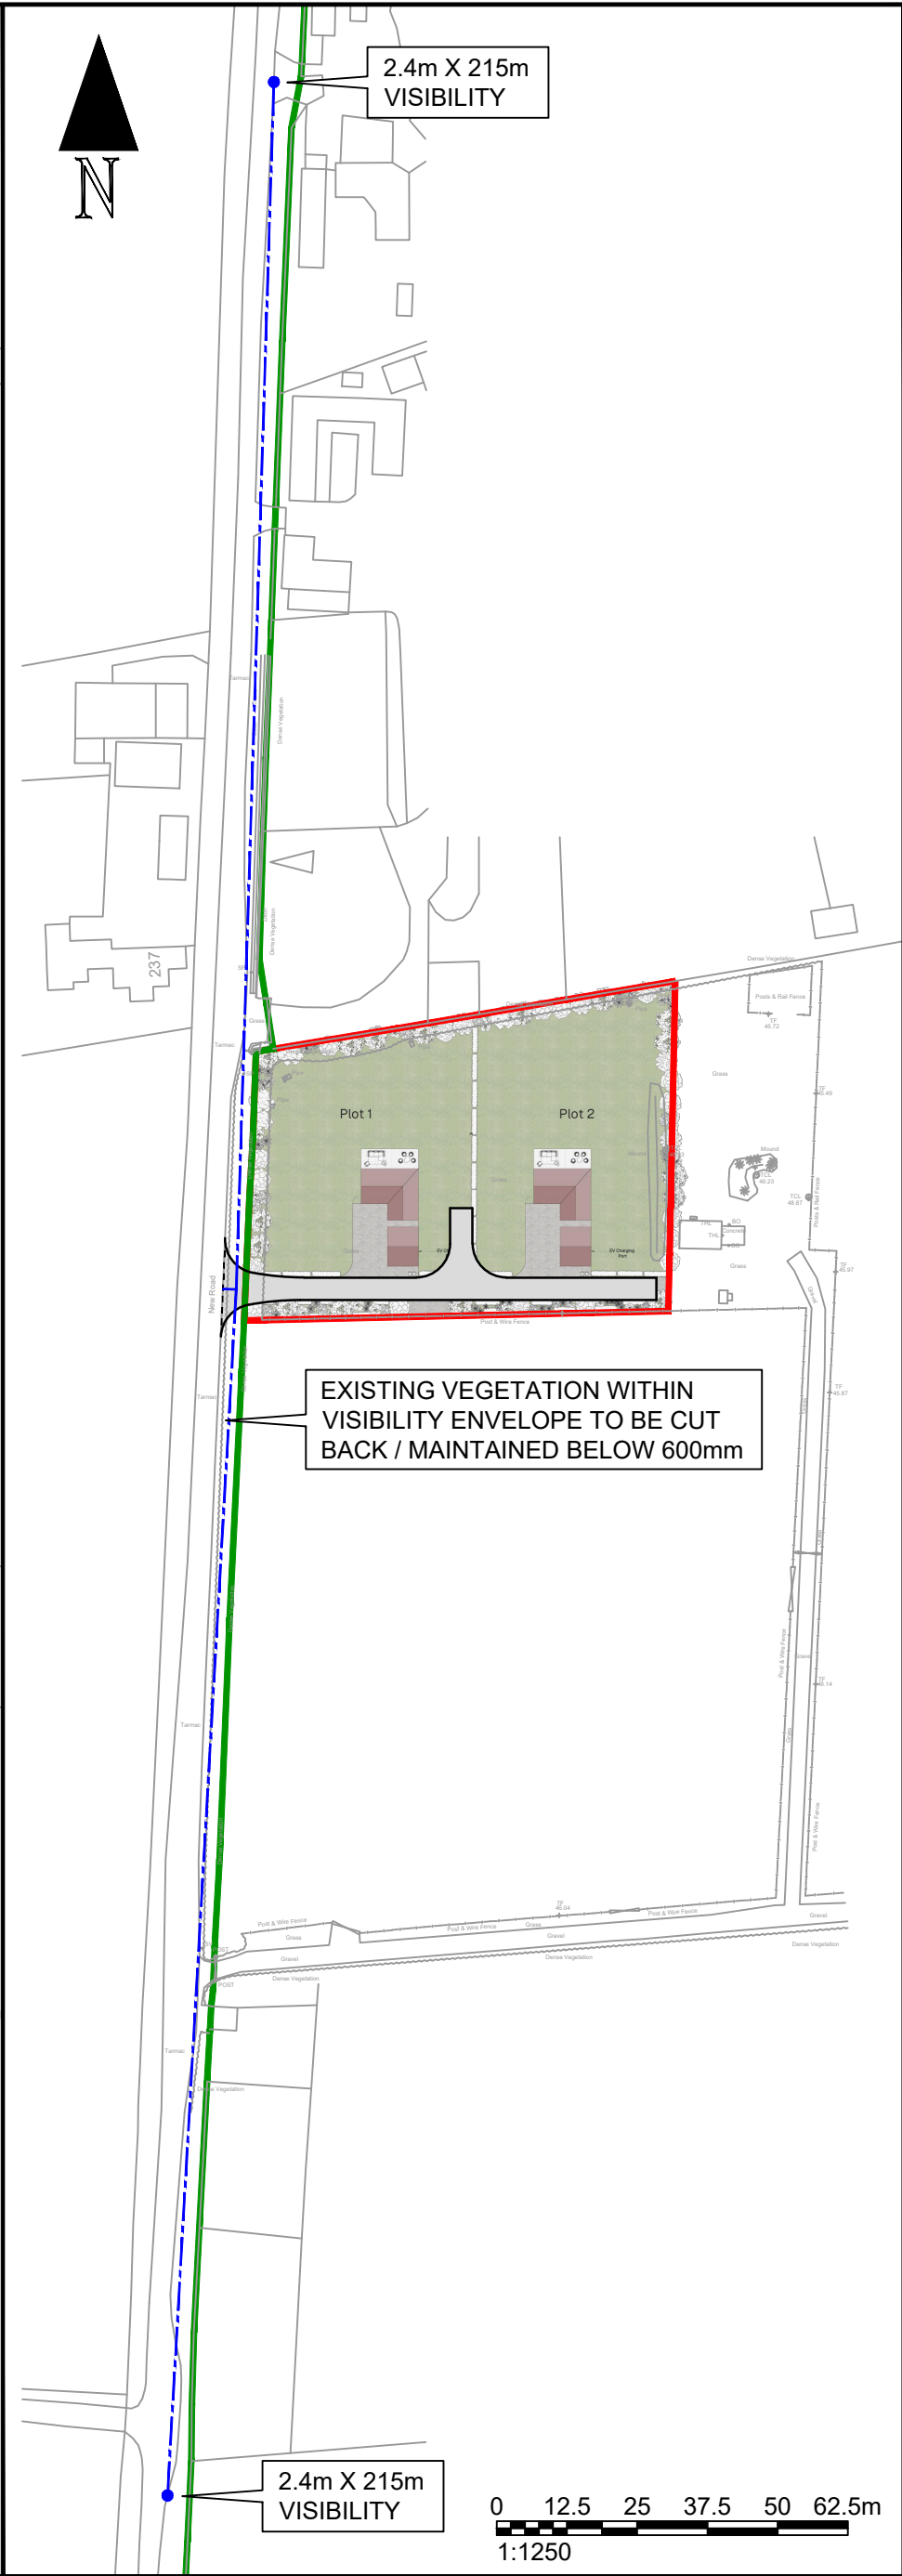


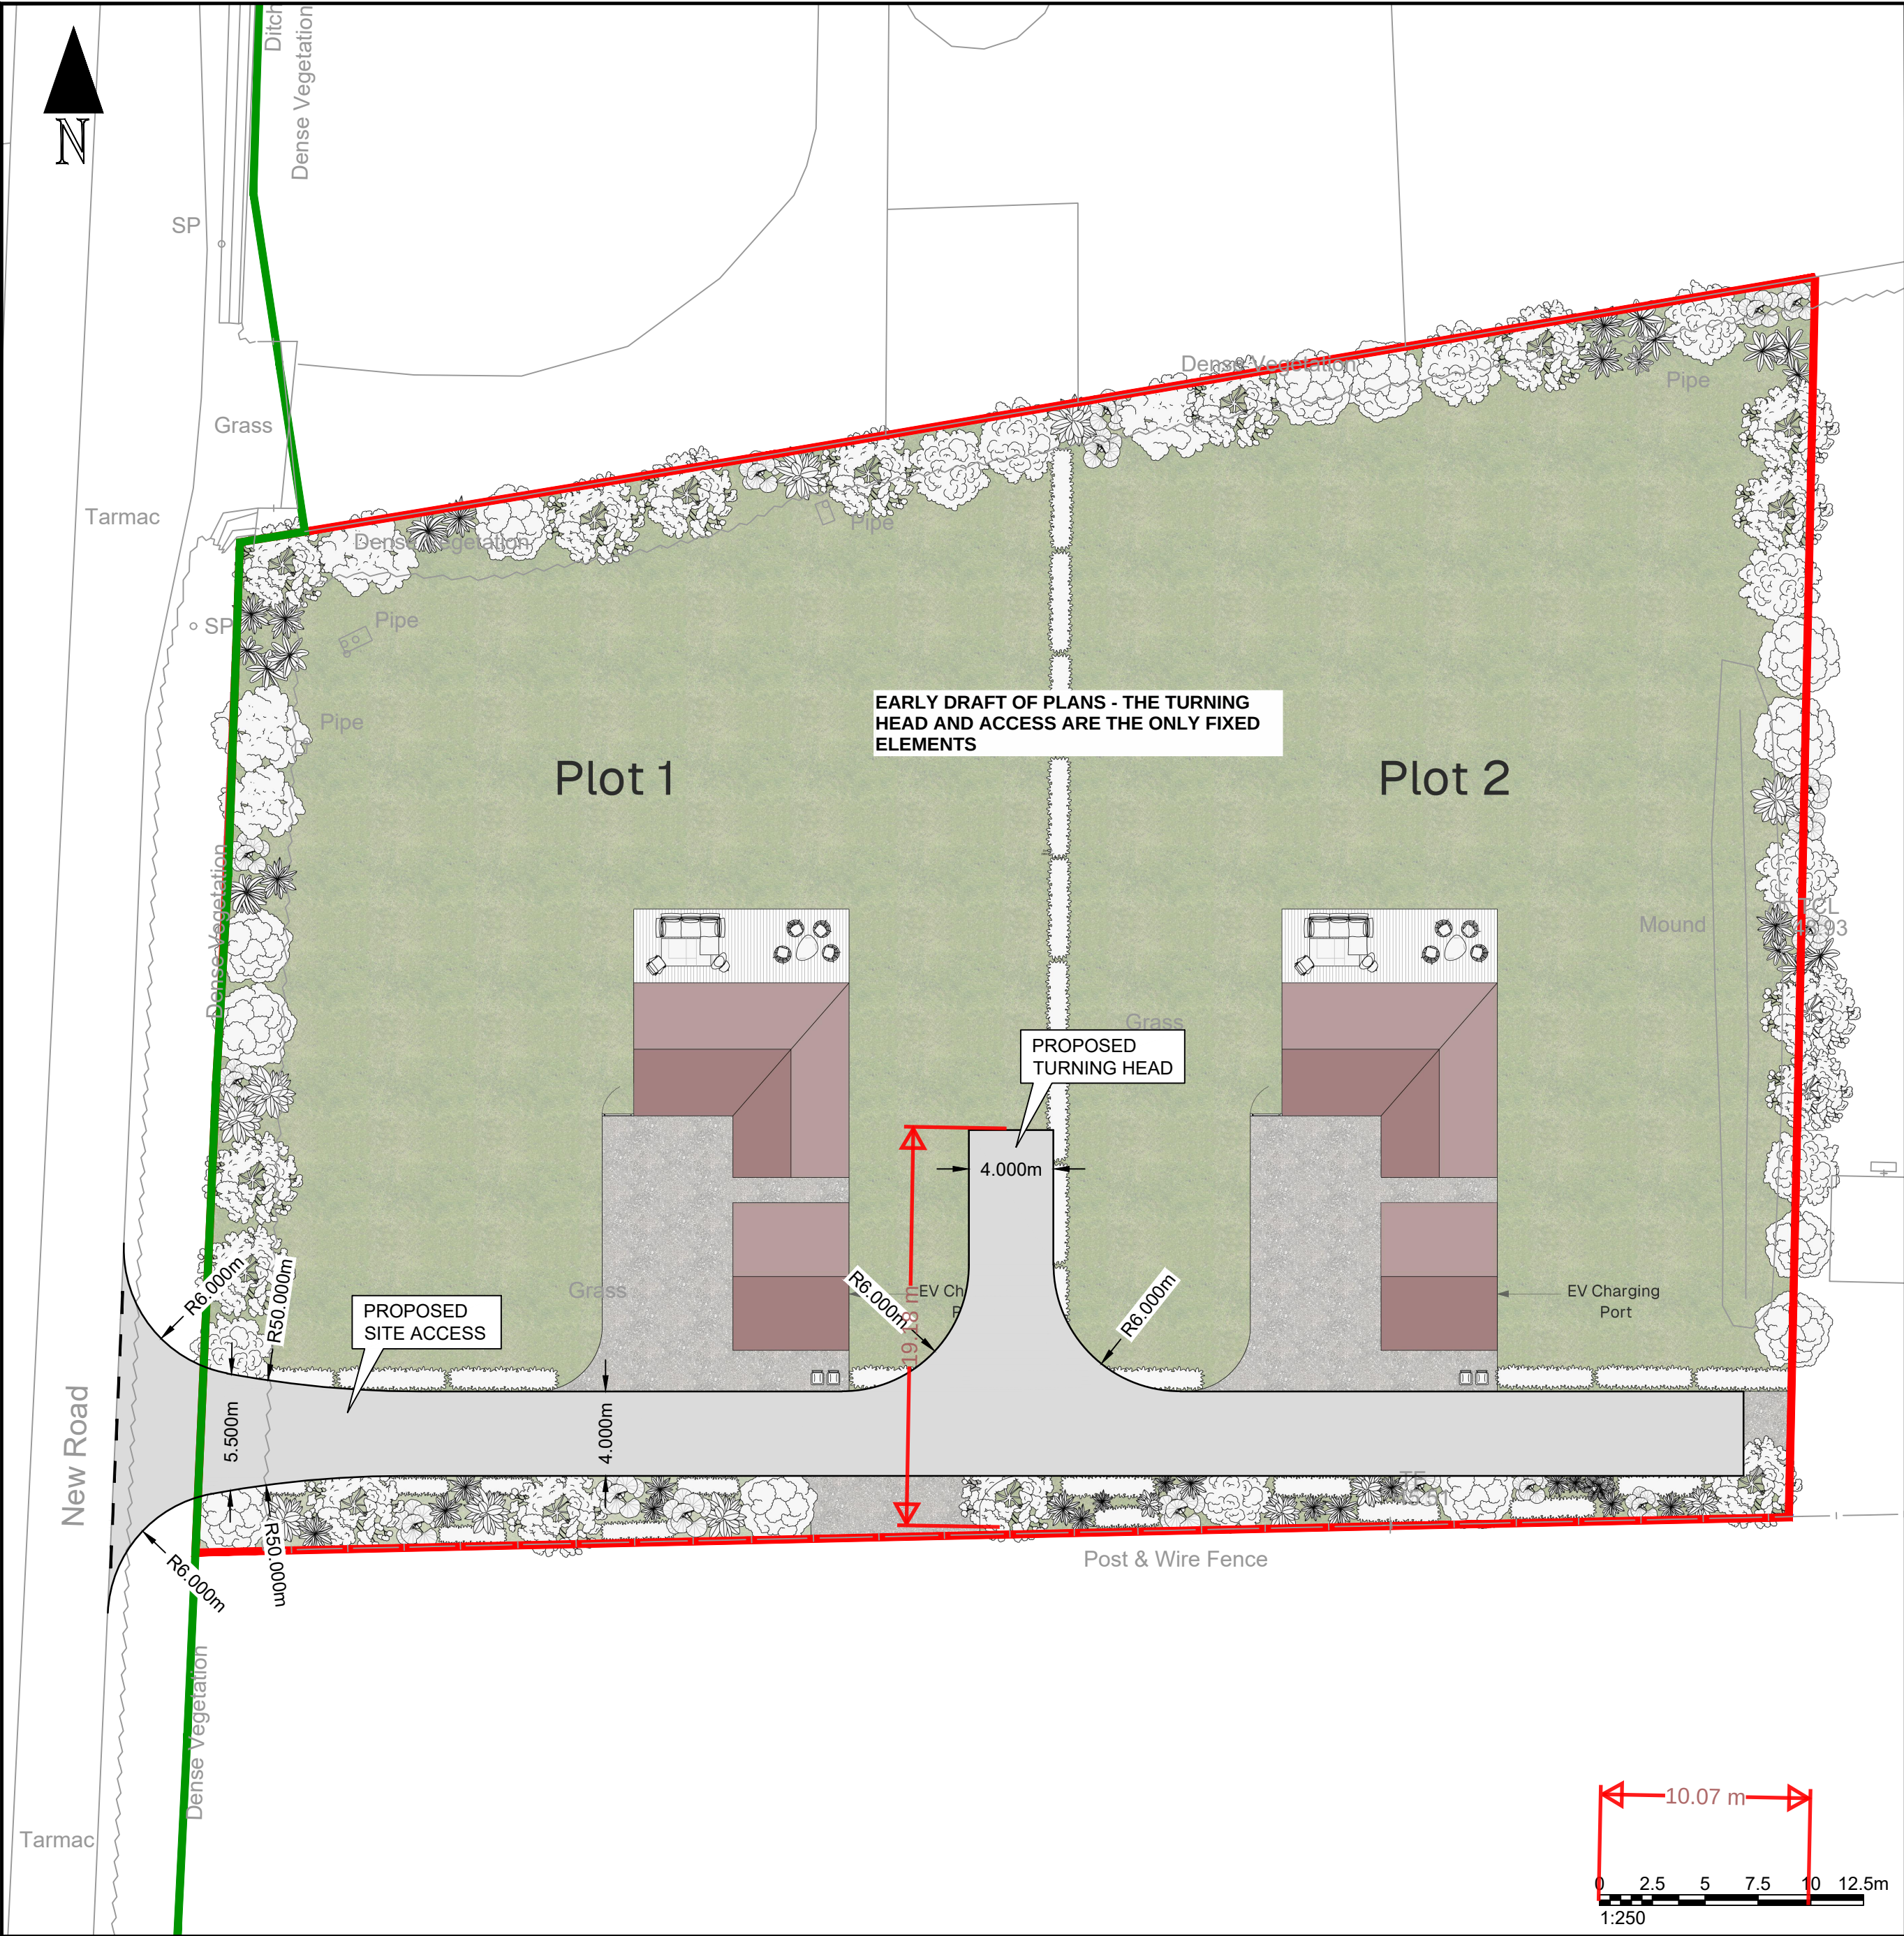

| REV | DESCRIPTION | DRWN | CHKD | DATE |
|-----|-------------|------|------|------|
| ... | ...         | ...  | ...  | ...  |

NOTES:

1. Do not scale from this drawing.

2. This drawing to be read & printed in colour.

3. This drawing is for illustrative purposes only, and not for construction.

KEY:

HIGHWAY BOUNDARY

SITE BOUNDARY

Revision:

1:250 / 1:1,250

Date:

12.12.2025

Drawn by:

DW

Checked by:

TS

Drawing No:

PCD781 / 001