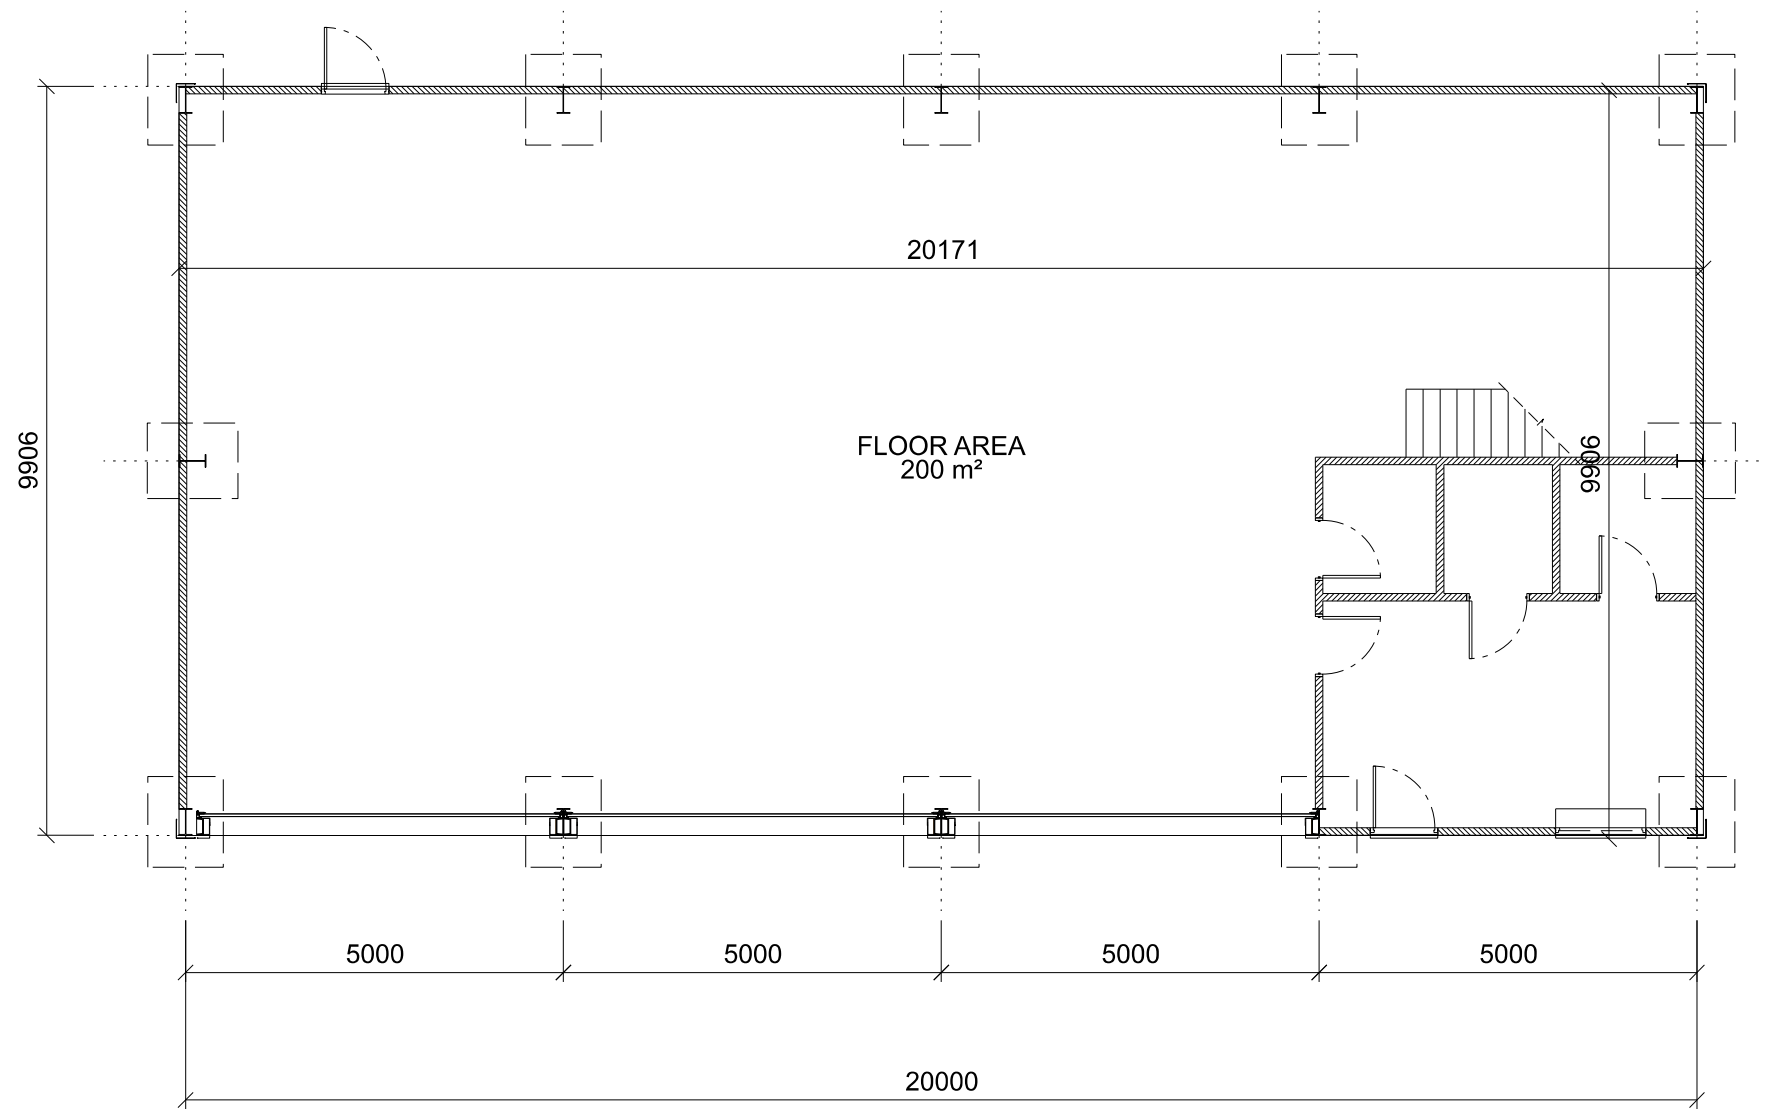


E		
D		
C		
B		
A		
Rev	Date	Notes
l p c TOWN AND COUNTRY PLANNING DEVELOPMENT CONSULTANTS LPC (TRULL) LTD., TRULL, TETBURY, GLOUCESTERSHIRE GL8 8SQ Tel: 01285 841433 email: admin@lpcrull.com		
Client	OTM	
Project	Proposed Workshop Yard at Stanton St Quintin	
Drawing	Proposed Plan	
Date	November 25	Scale 1:100 @ A3
Drawing Number	LPC 5293 PR 04	