




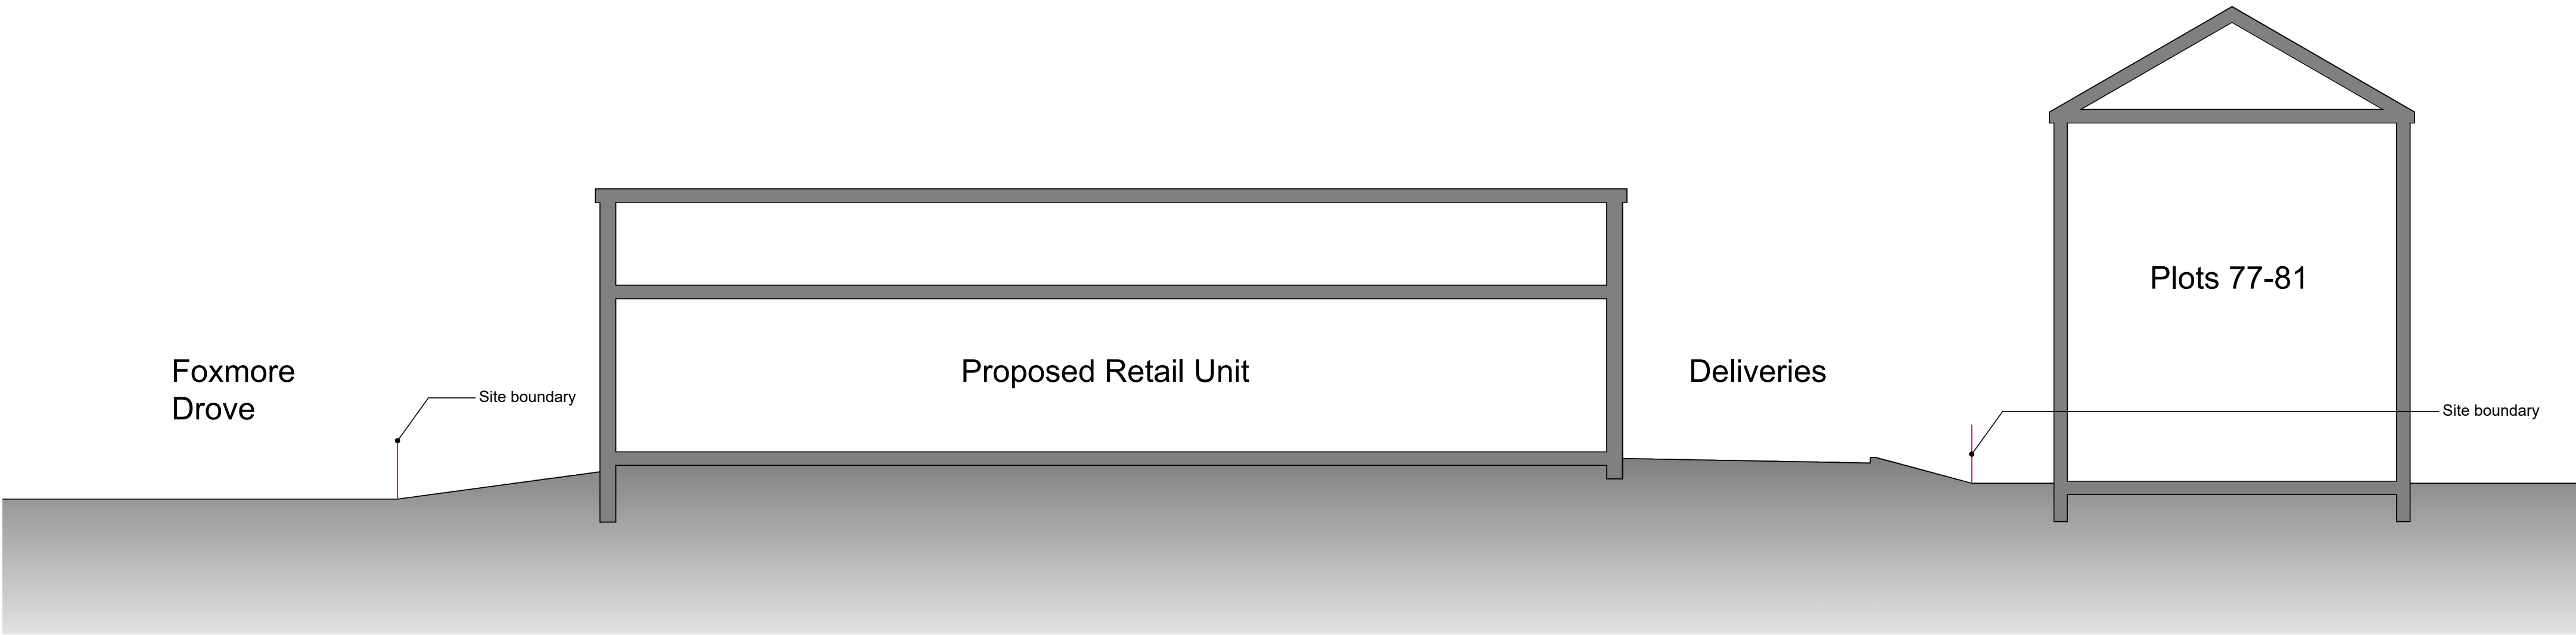

2 Site Section A-A
1:100

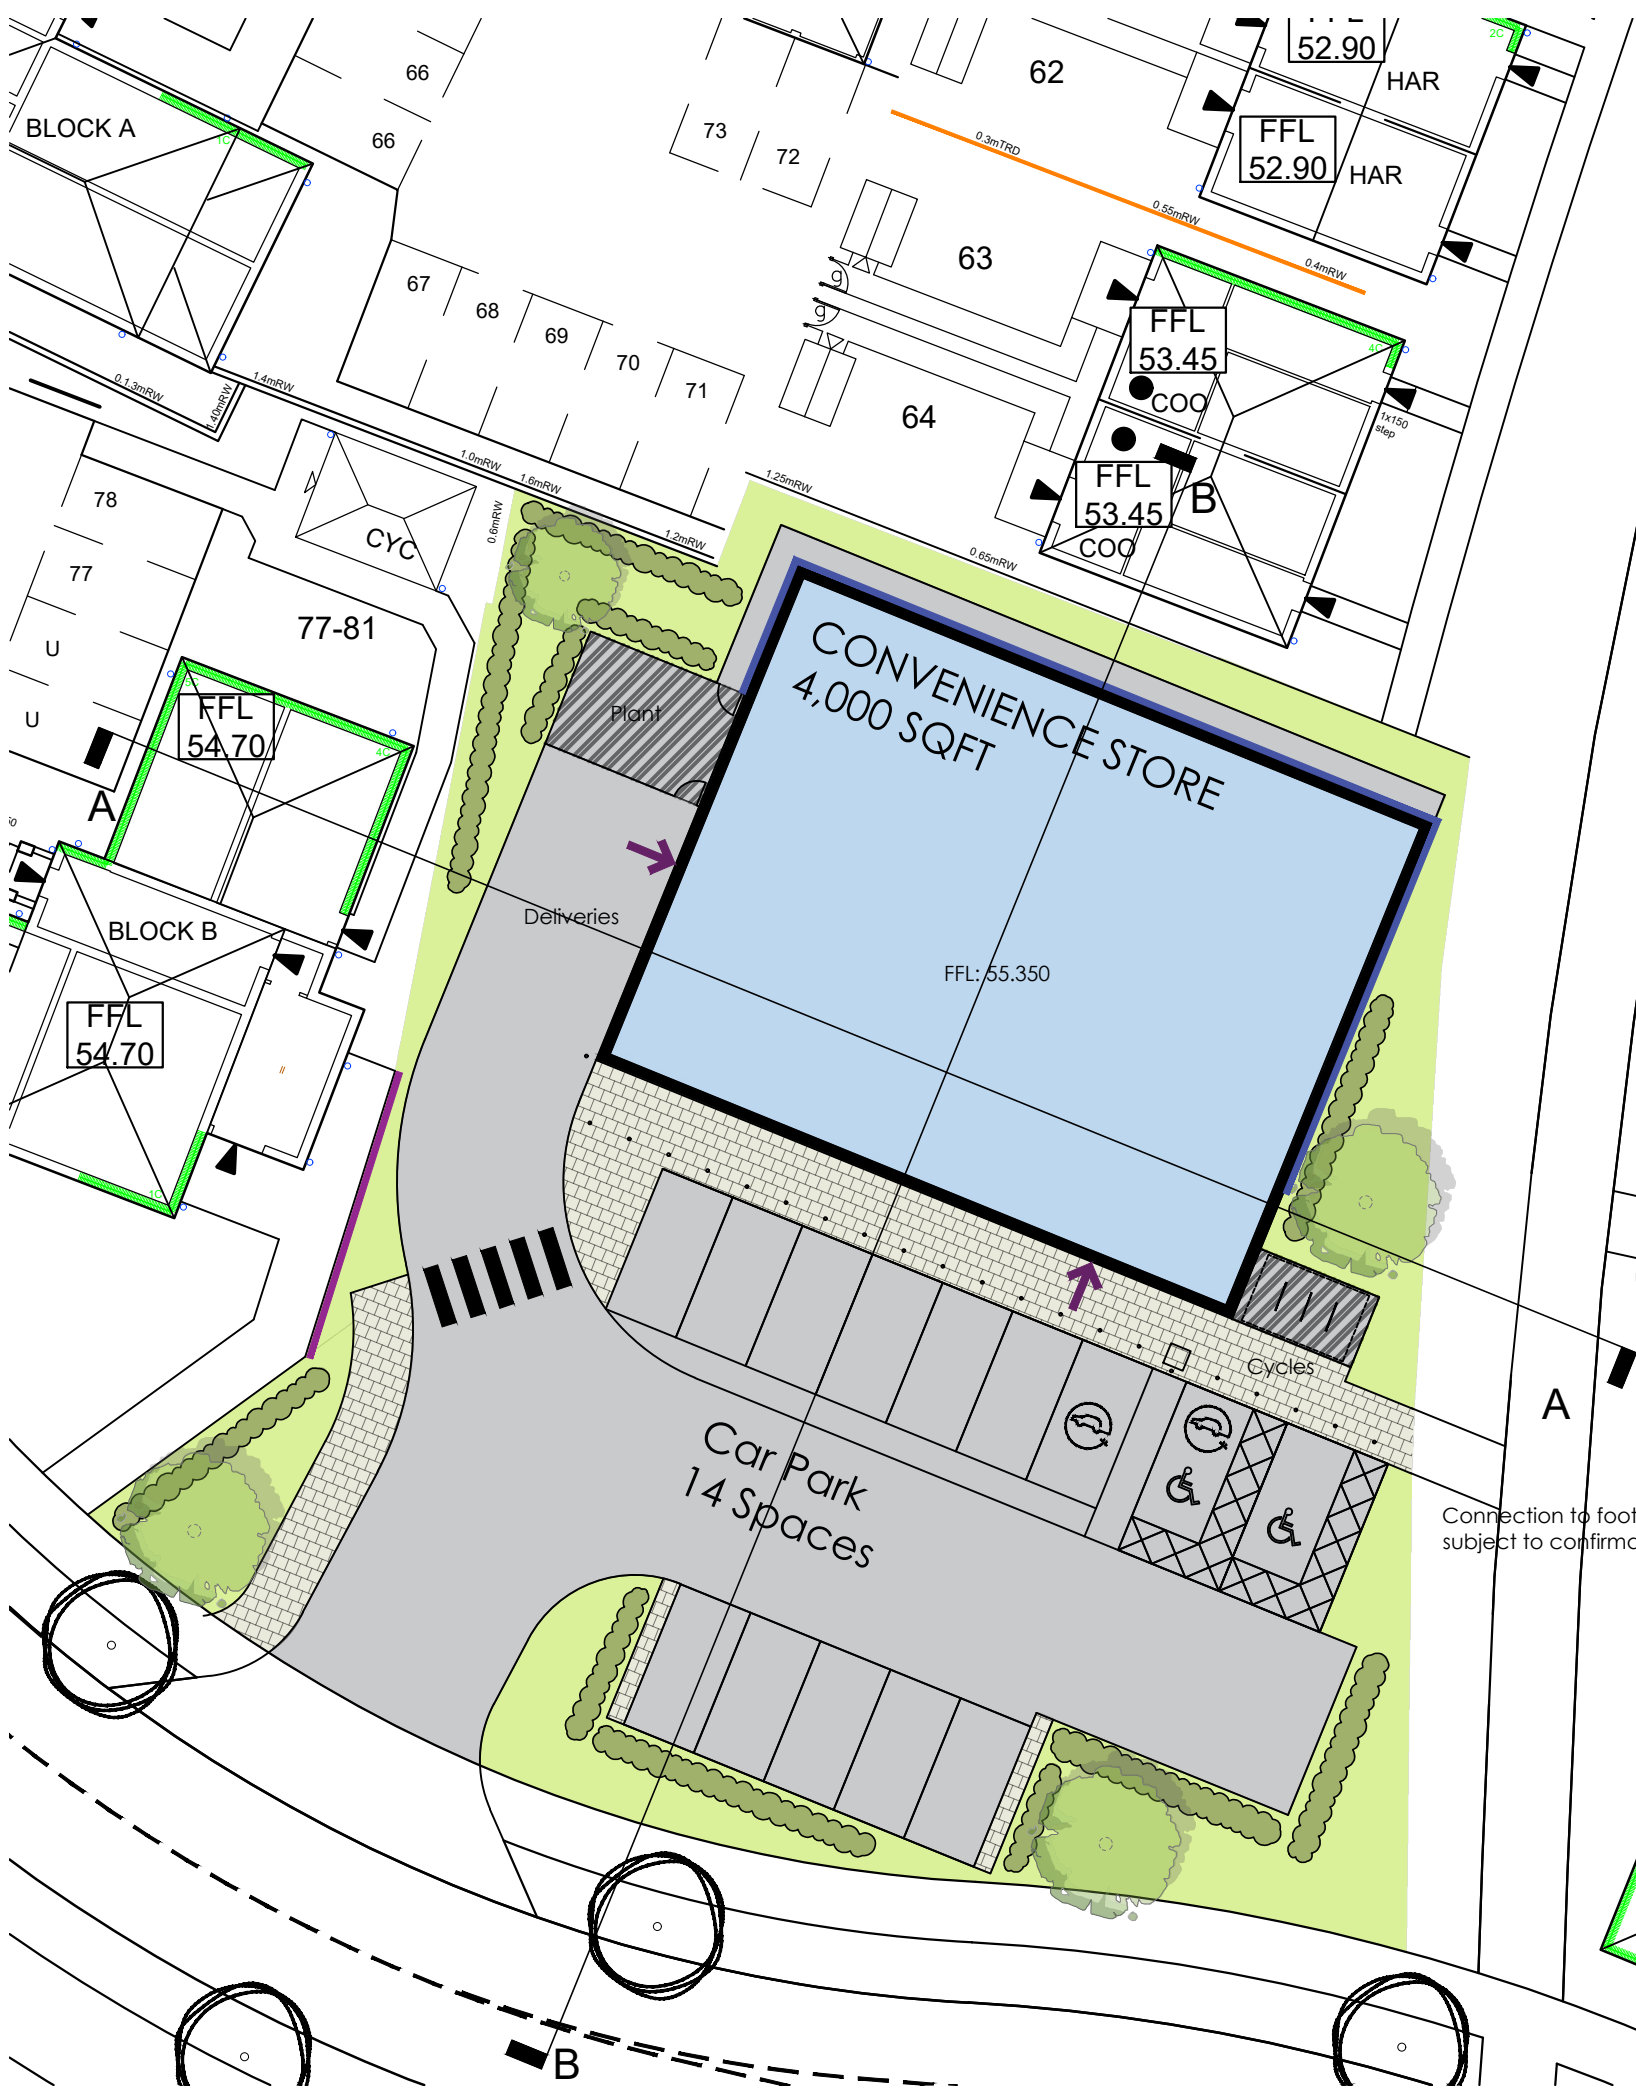

3 Section Locations
nts

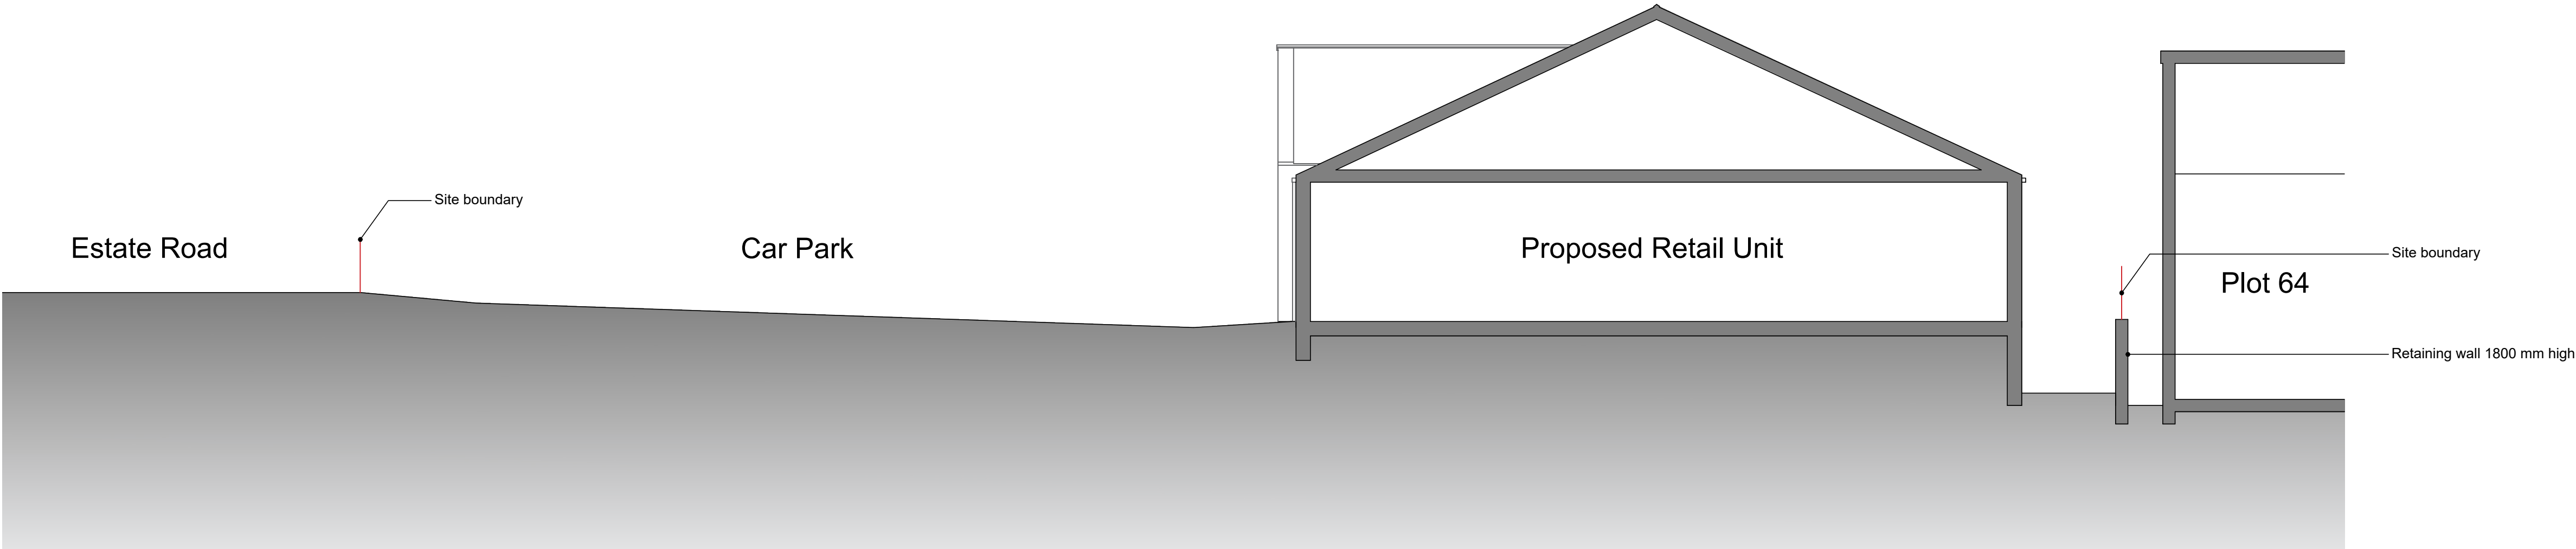

1 Site Section B-B
1:100