


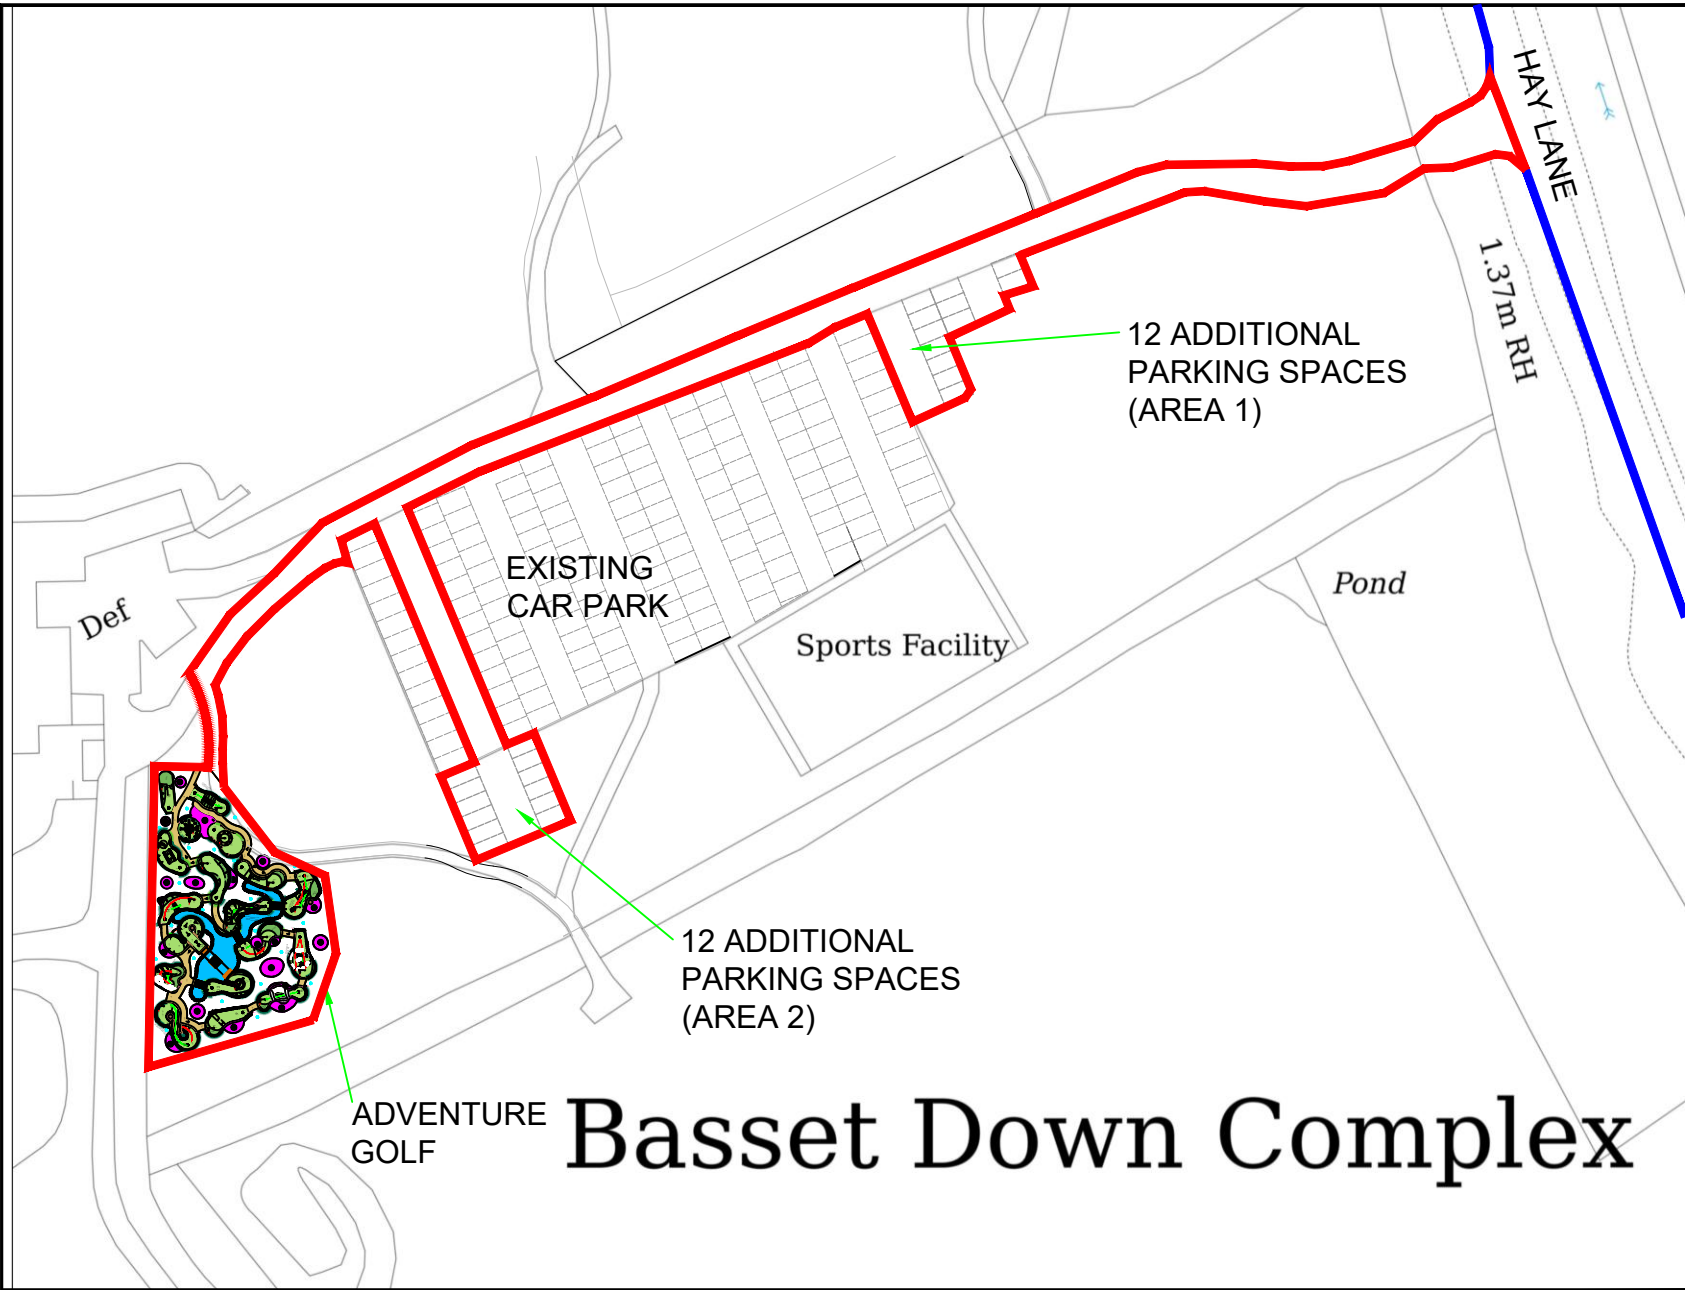

Basset Down Complex

1	FIRST ISSUE FOR APPROVAL.	PO	01/10/25
REV:	DESCRIPTION:	BY:	DATE:



TEL - 02380 476737
 Email - sales@greenspanltd.com
 WEB - www.greenspanltd.com

PROJECT: BASSET DOWN - ADVENTURE GOLF		JOB NUMBER: 5245		DRAWING NUMBER: PL01		SHEET: 1 OF 1	
TITLE: LOCATION PLAN		SCALE: 1:1250	SIZE: A4	DRAWN BY: PO	CHECKED: RH	STATUS: P	REVISION: 1
STATUS: ISSUED FOR PLANNING APPROVAL							