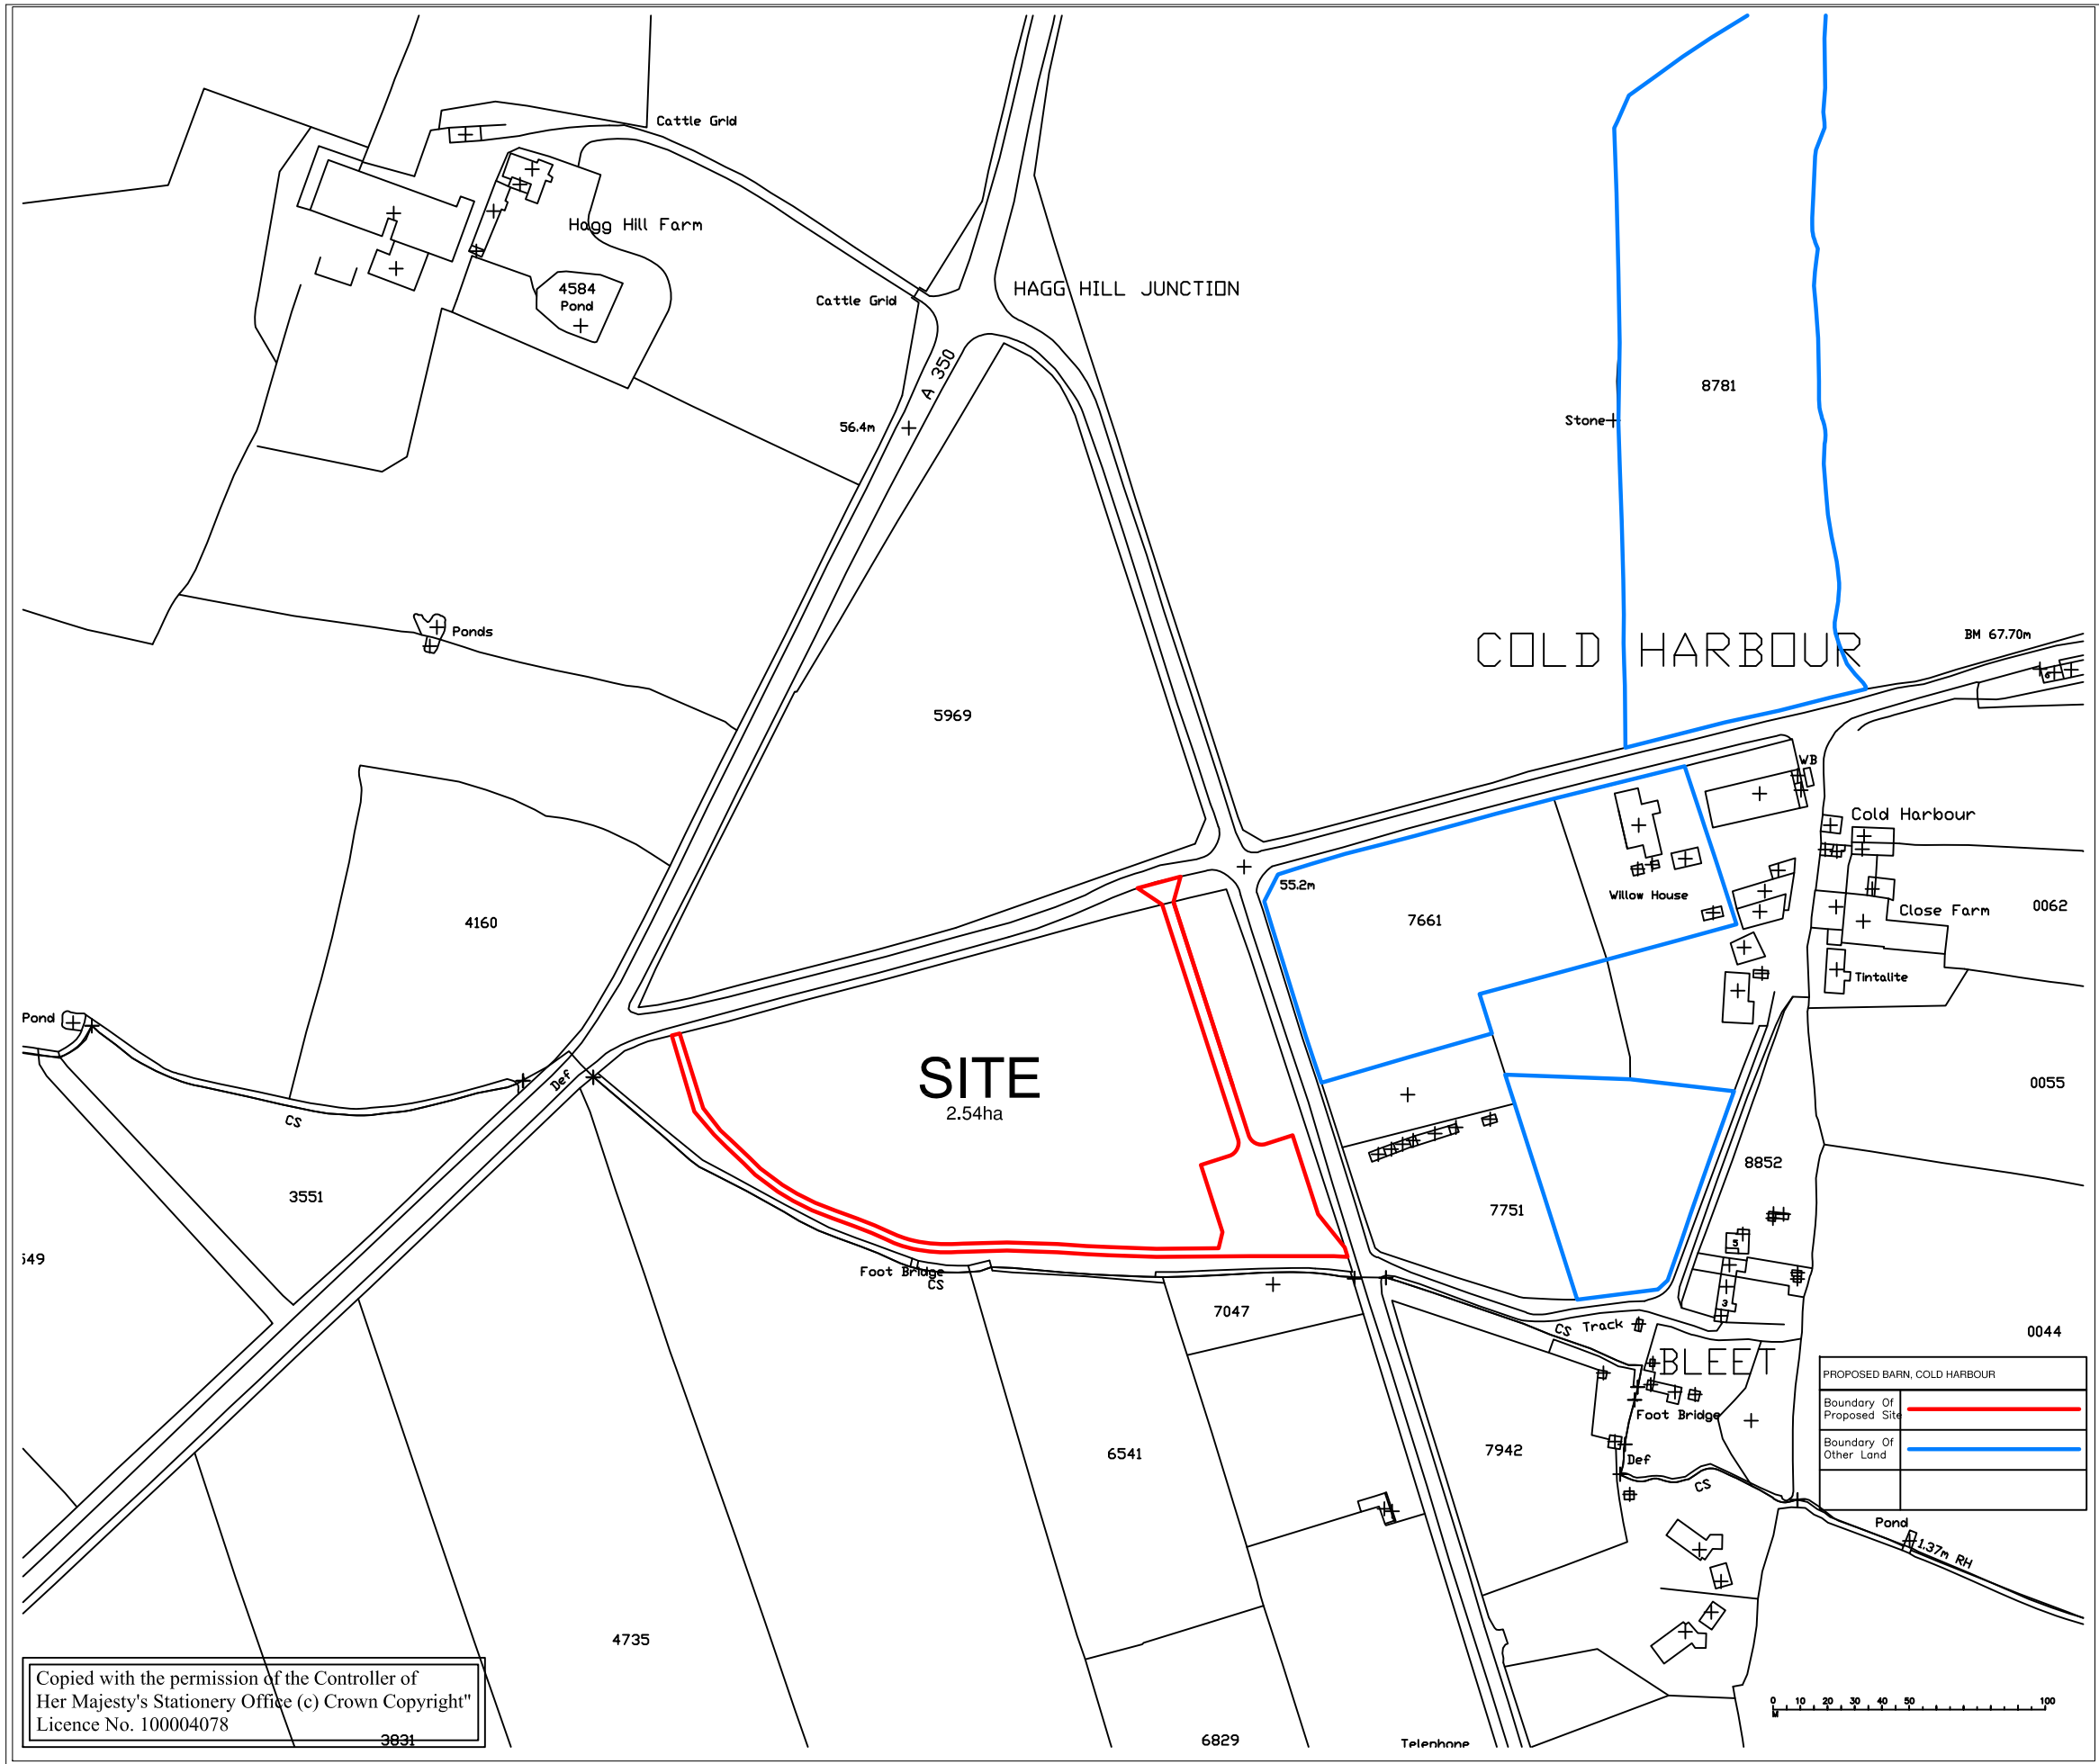


LOCATION PLAN
1:2500

CHARTERED ARCHITECTS

© All rights reserved
This is a CAD drawing and should not be altered manually. Do not scale from this drawing, work to figured dimensions. Any discrepancies should be reported immediately.
This drawing is to be read in conjunction with all other relevant documentation."
All dimensions to be checked on site.

Revisions

Iss.	Description	Date
A	OTHER OWNERSHIP/CONTROLLED LAND ADDED	02.09.25
B	RED LINE SITE OUTLINE ALTERED	29.11.25

N
W E
S

HODGES ASSOCIATES
CHARTERED ARCHITECTS
The Studio
13 Dark Lane North
Steeple Ashton
Trowbridge, Wiltshire
BA14 6EY
Tel: +44 (0)1380 871072
Fax: +44 (0)1380 871759
Email: office@hodgesassociates.co.uk
Website: www.hodgesassociates.co.uk

Client:
MR & MRS S NOAD

Project:
PROPOSED BARN
COLD HARBOUR
STEEPLE ASHTON
TROWBRIDGE
WILTSHIRE
BA14 6EA

Drawing Title
LOCATION PLAN

Drawn by	Date
BH	10.06.2025
Checked by	Scale
rbh	1:2500 at A3

Drg. No.	Rev.	Paper Size.
2504-01	B	A3