


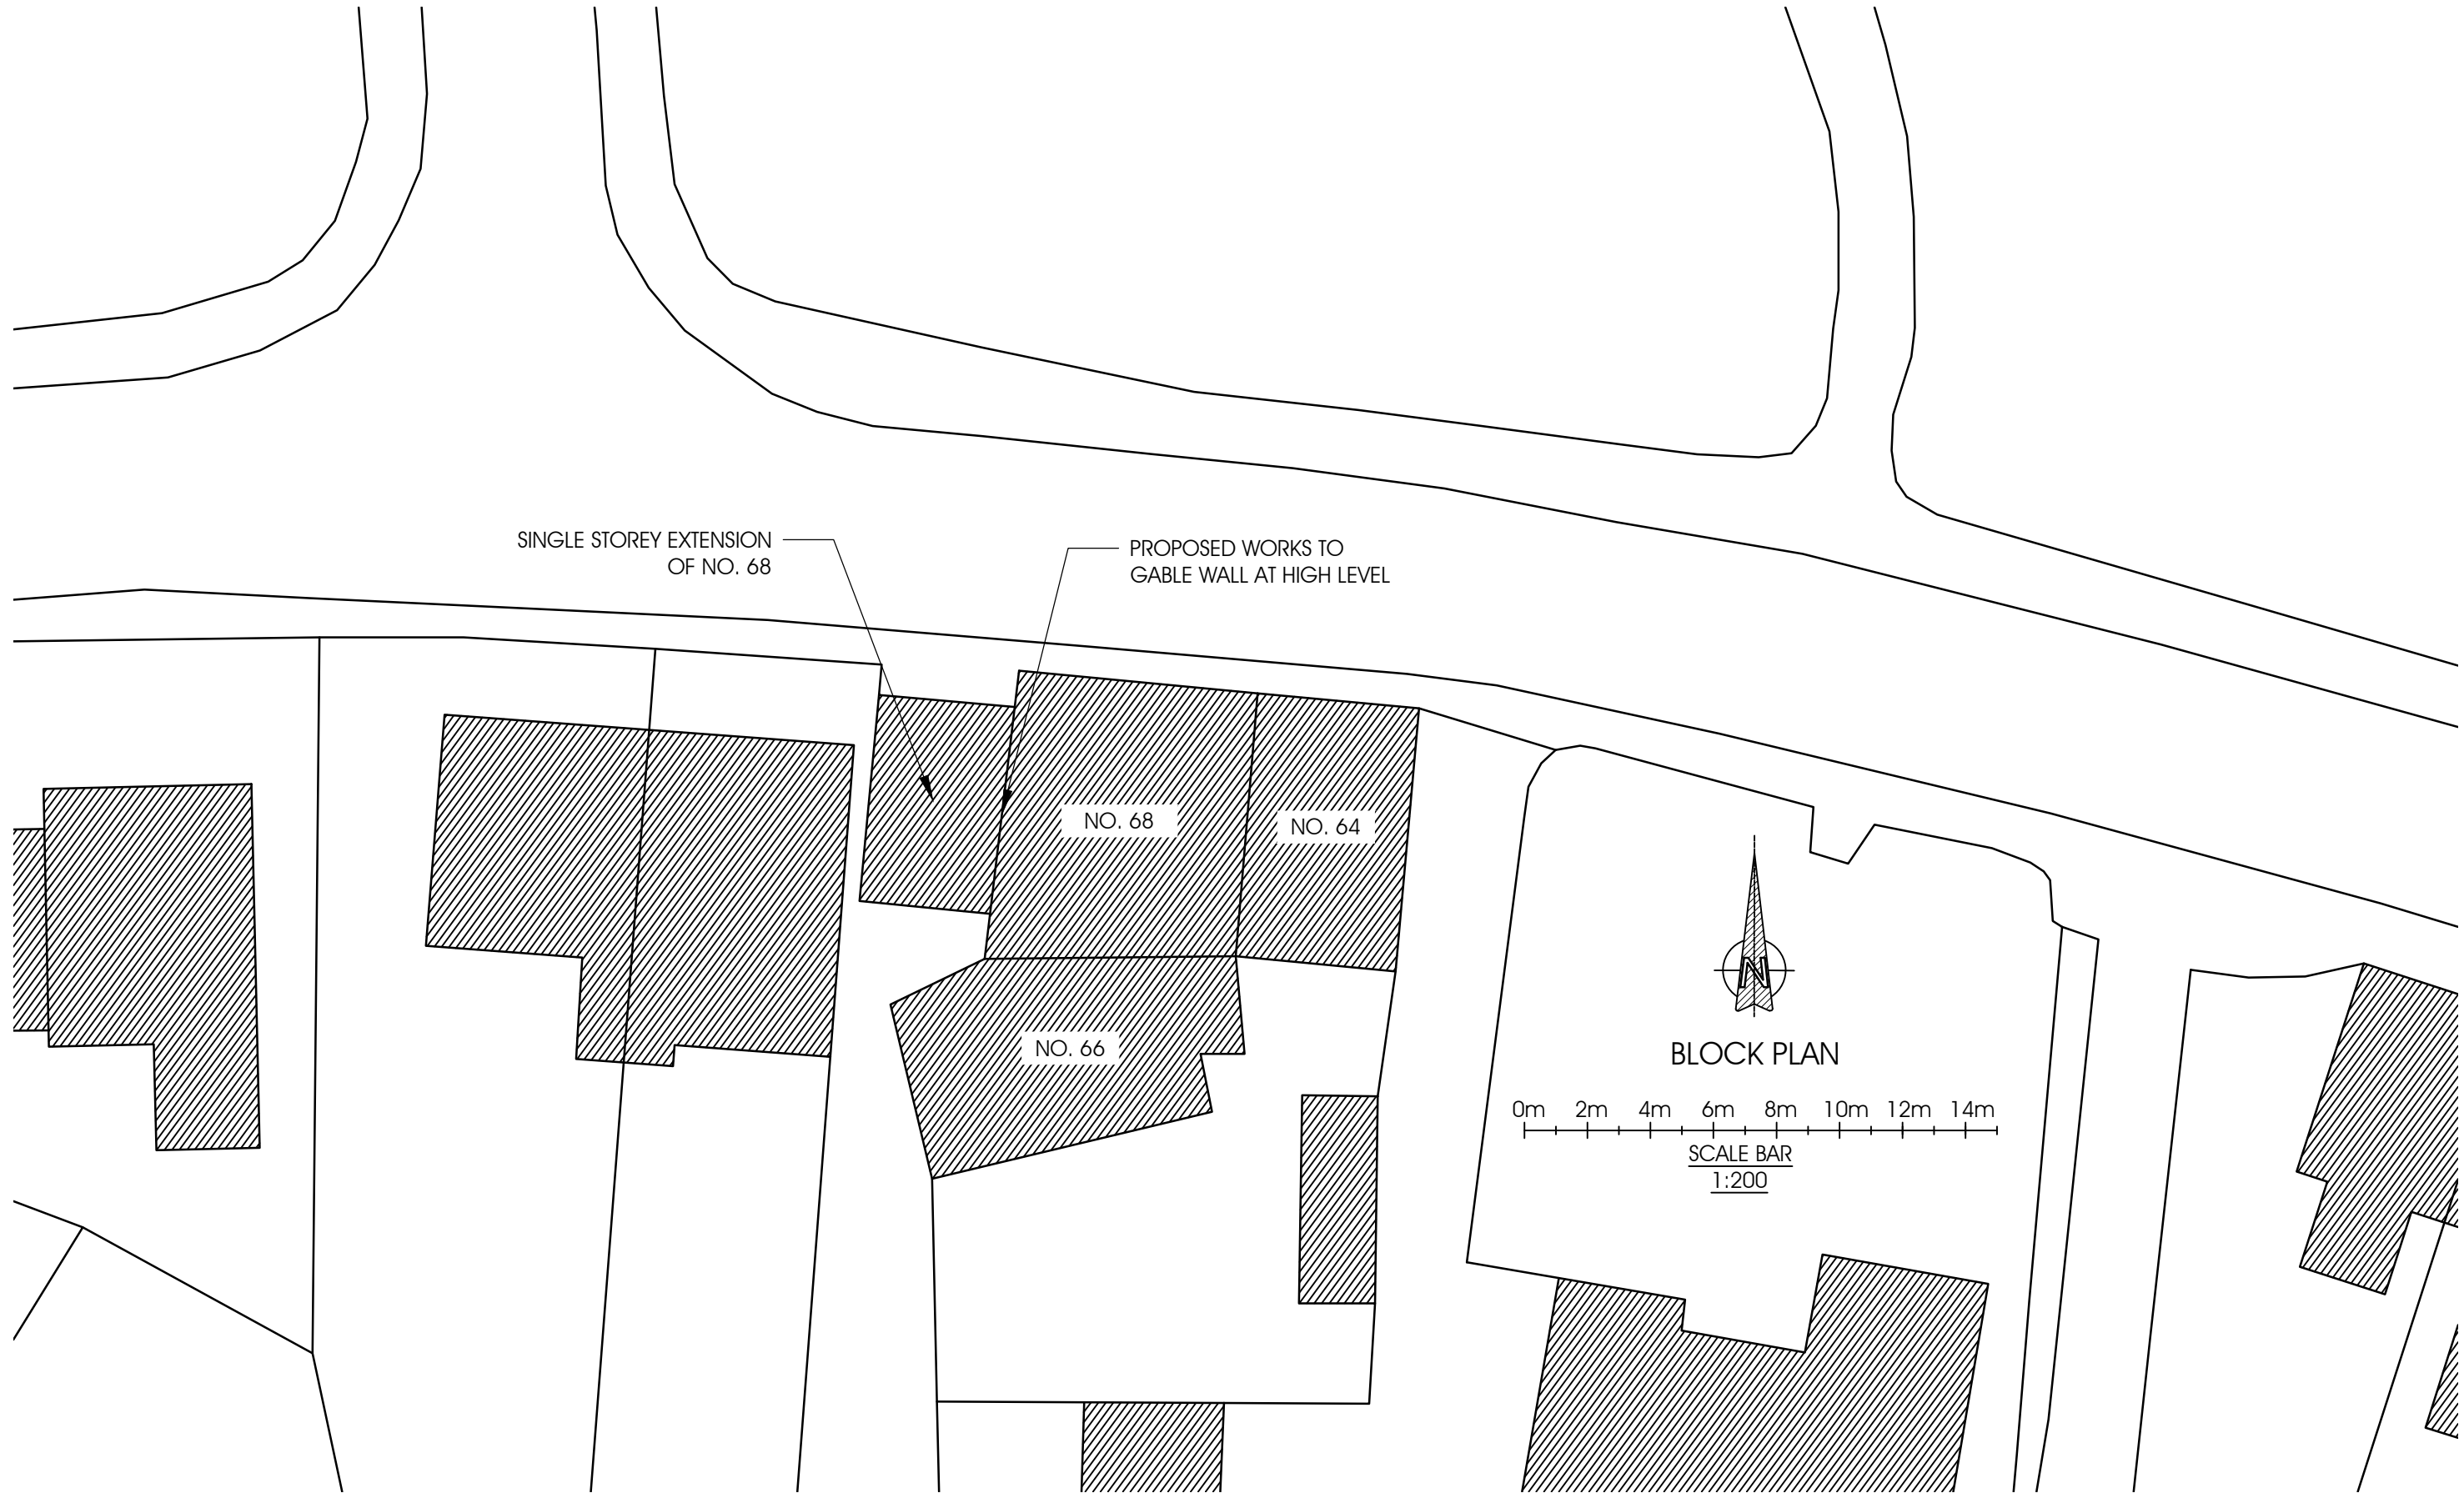

mark lovell DESIGN ENGINEERS 6 HIGH STREET, DEVIZES, WILTSHIRE, SN10 1AT. TEL: 01380 724 213 FAX: 01380 721 753 WEB: www.mide.co.uk	client: MR & MRS M. TUNSTALL	project: 68 CURZON STREET, CALNE	drg. title: BLOCK PLAN (EXISTING AND PROPOSED)	scale: 1:200@A3	checked: ML	19.12.2025 - ISSUED FOR LBC	A
		job no.-drg. no.: 4583-BP		drawn by: JW date: DECEMBER 2025	approved: ML		