



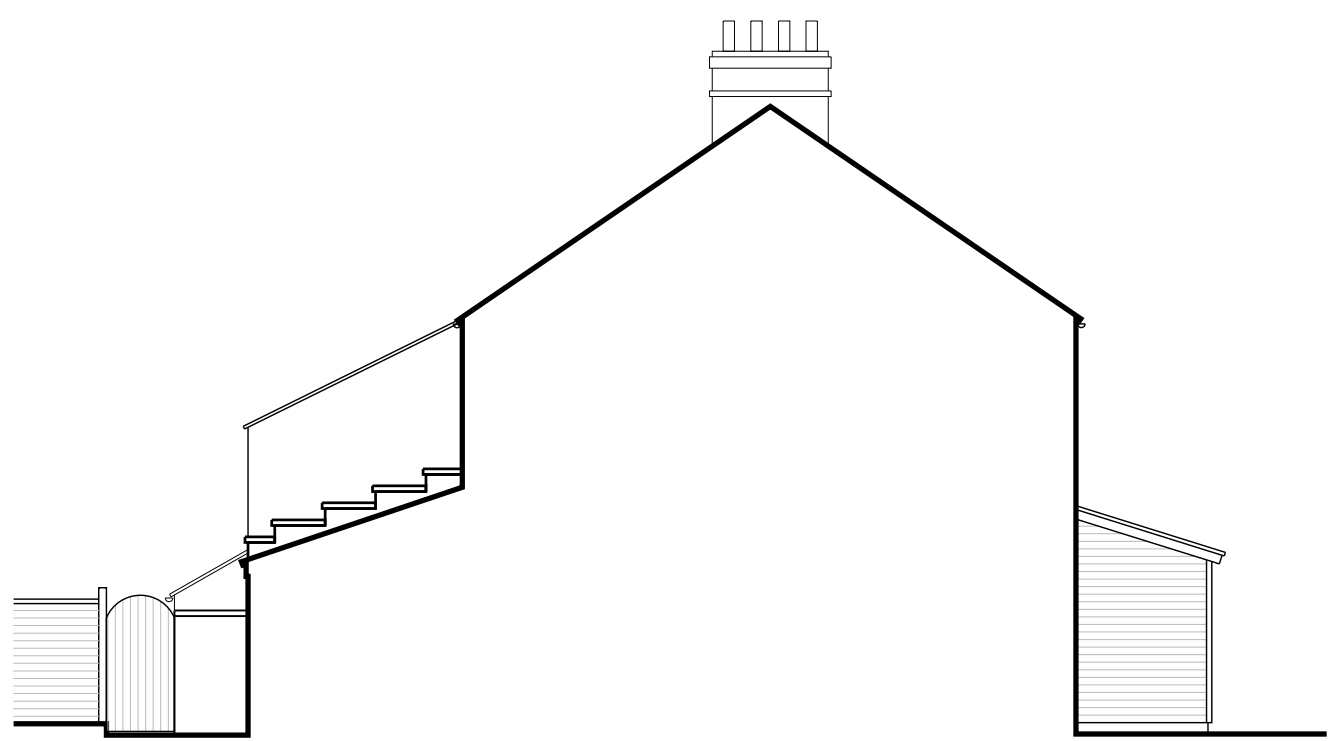


01 - EXISTING SW ELEVATION @ 1:100

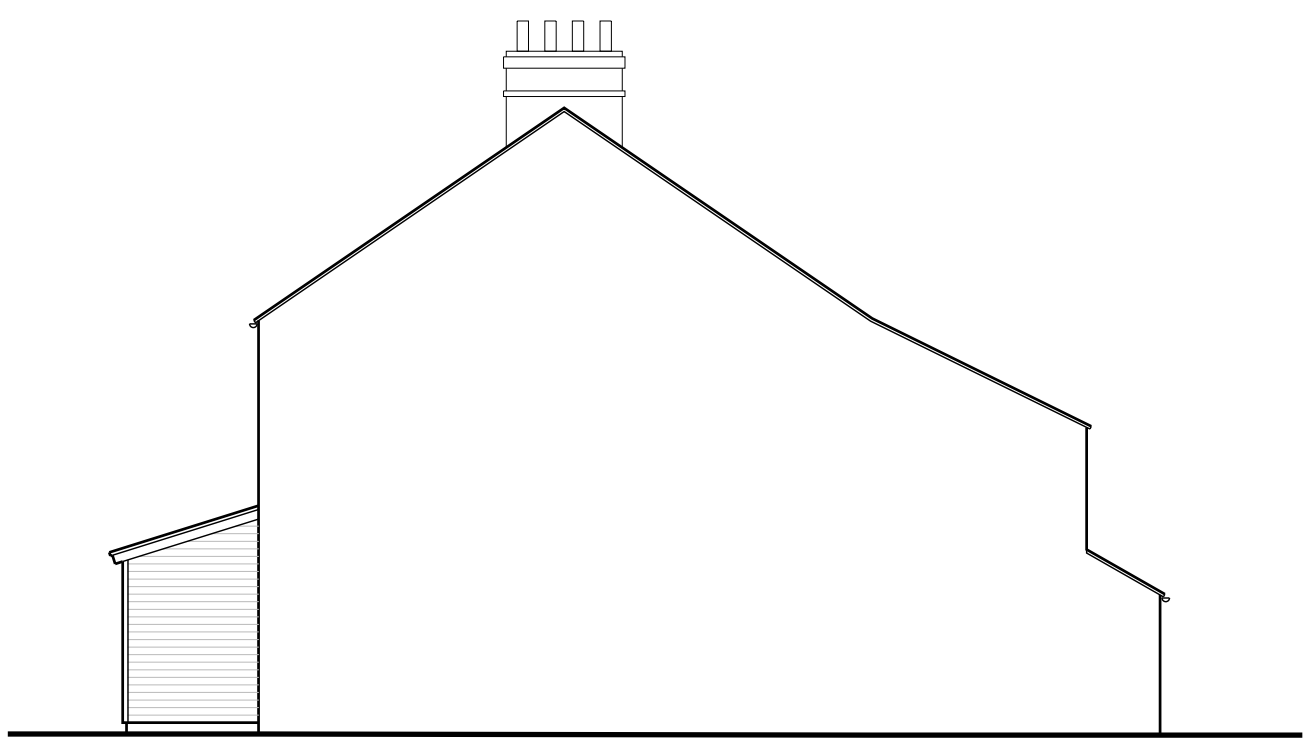


02 - EXISTING NE ELEVATION @ 1:100



03 - EXISTING NW ELEVATION @ 1:100

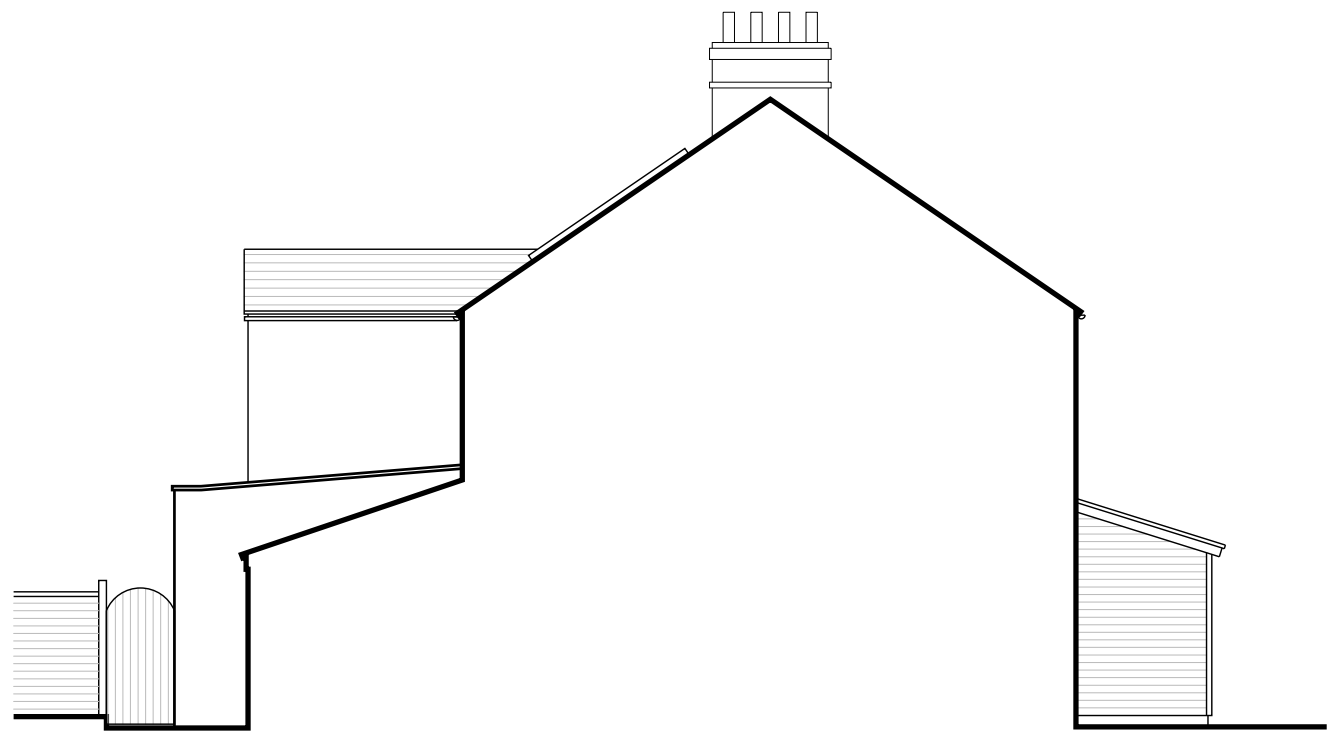


04 - PROPOSED SW ELEVATION @ 1:100

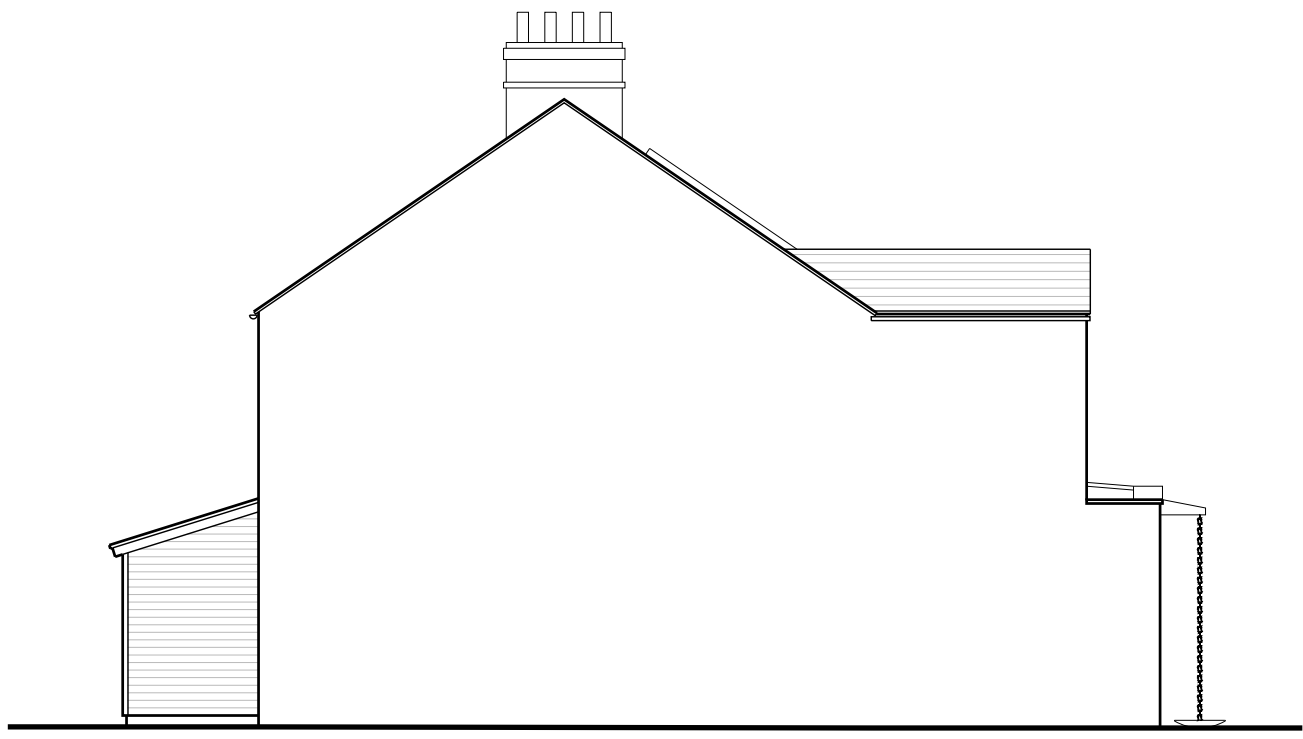

05 - PROPOSED NE ELEVATION @ 1:100




06 - PROPOSED NW ELEVATION @ 1:100

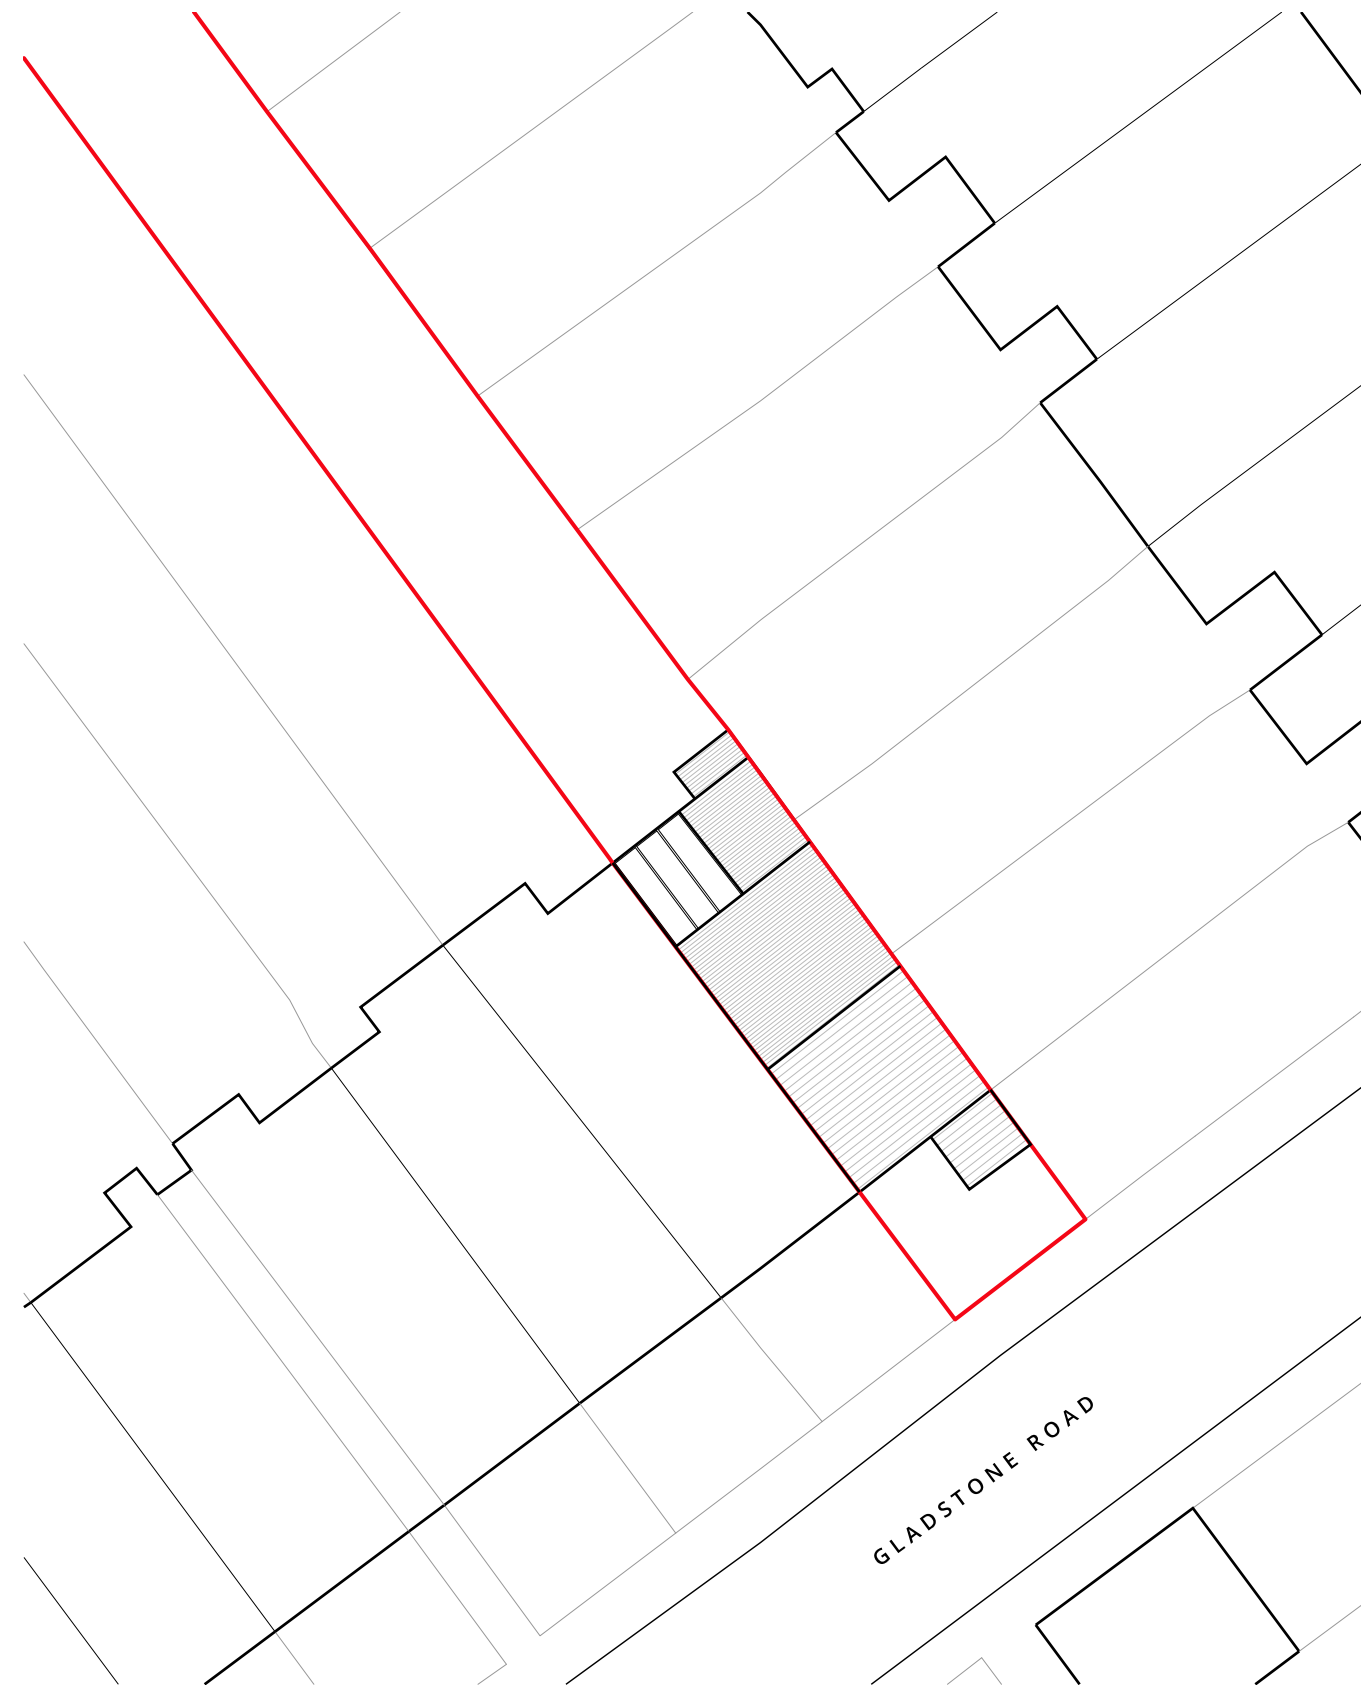


10 - EXISTING SITE BLOCK/ROOF PLAN @ 1:200




12 - SITE LOCATION PLAN @ 1:1250

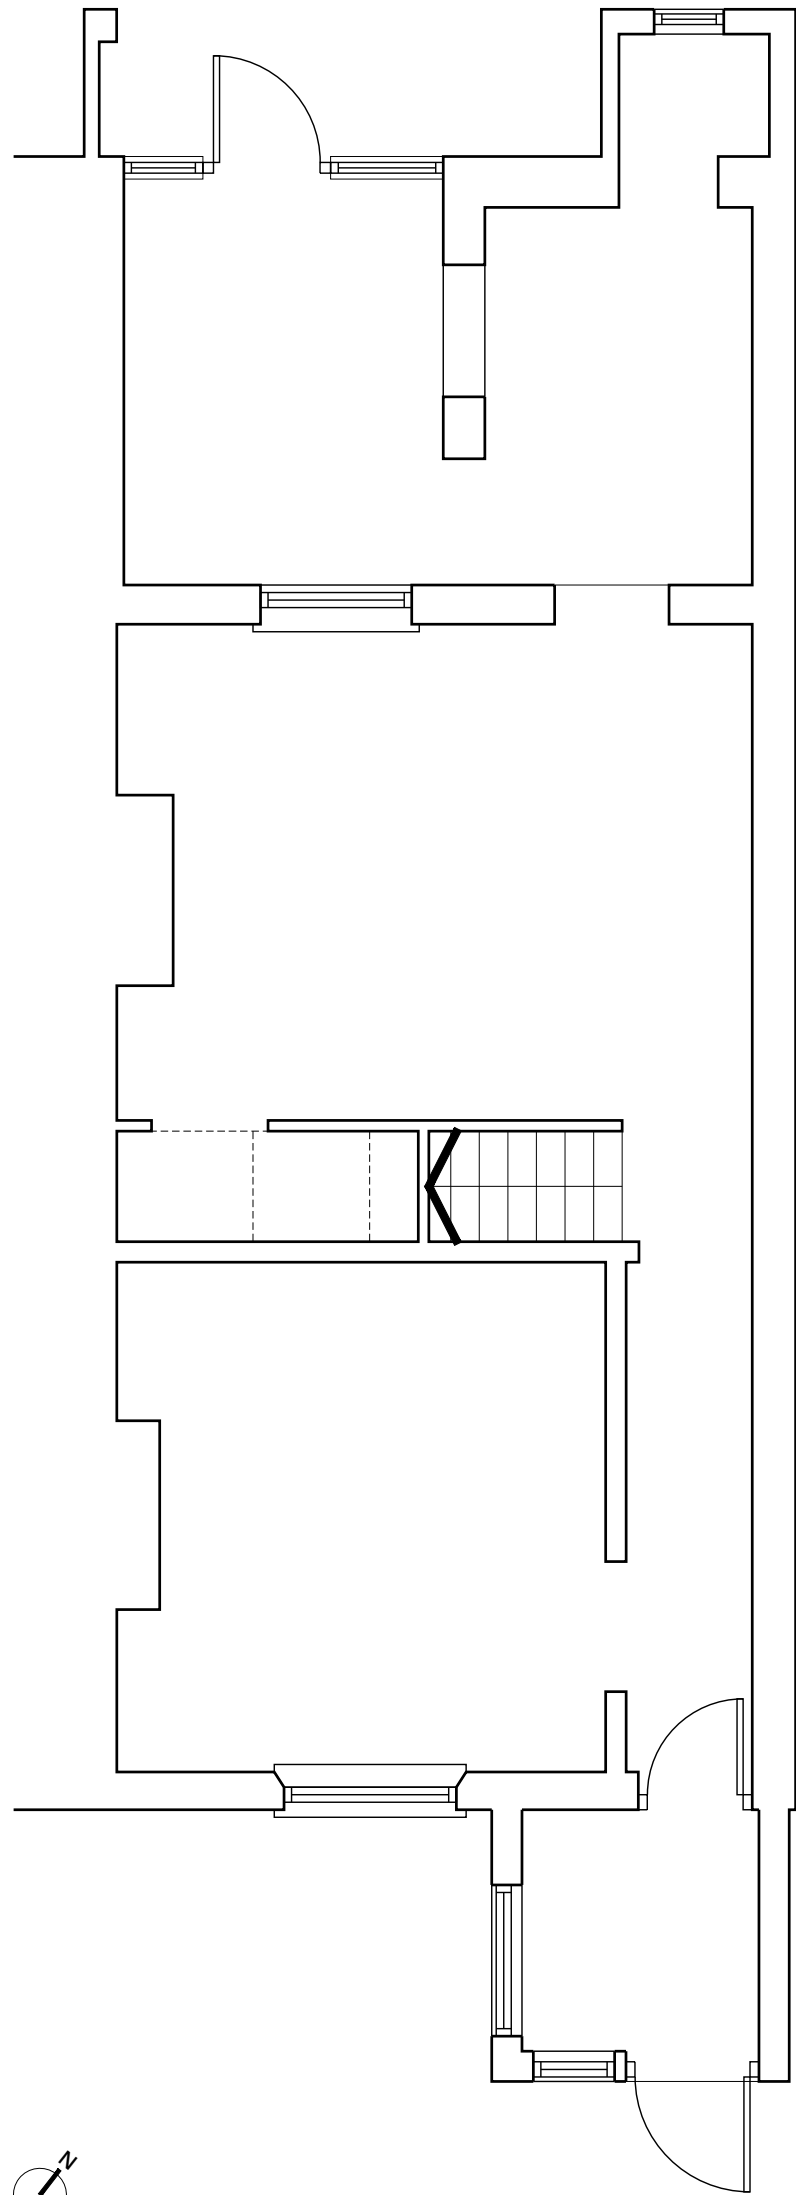


07 - EXISTING GF PLAN @ 1:50

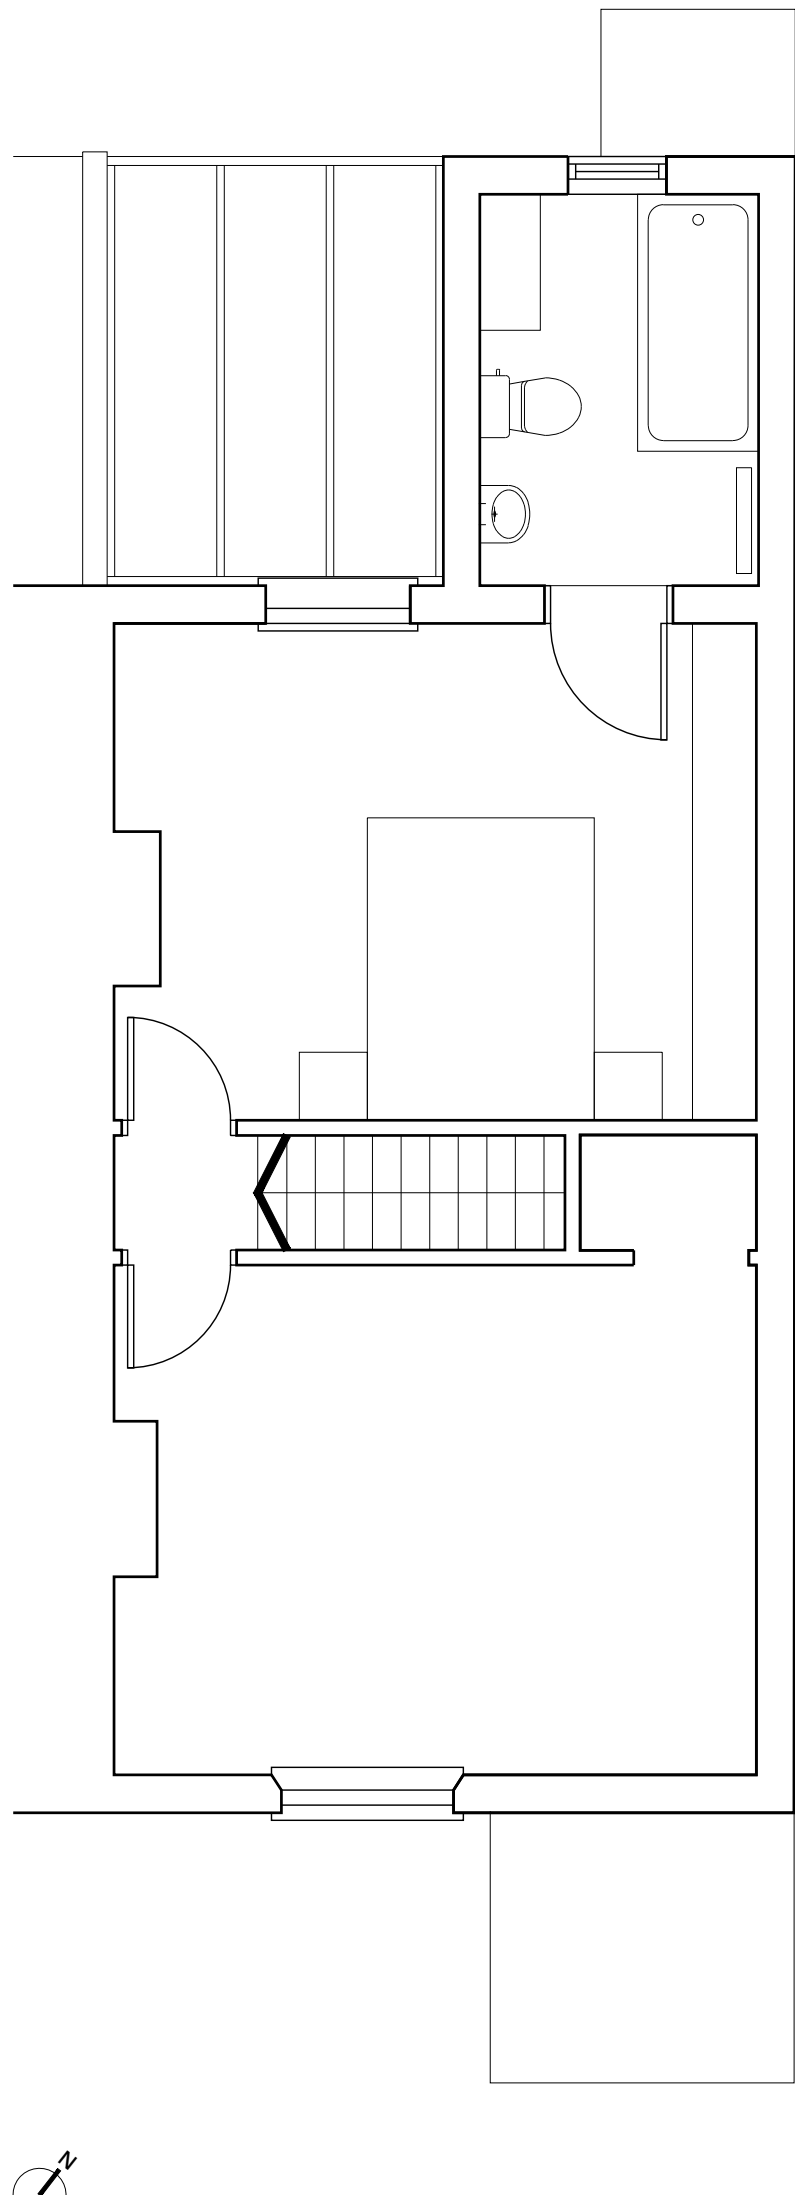


08 - EXISTING FF PLAN @ 1:50

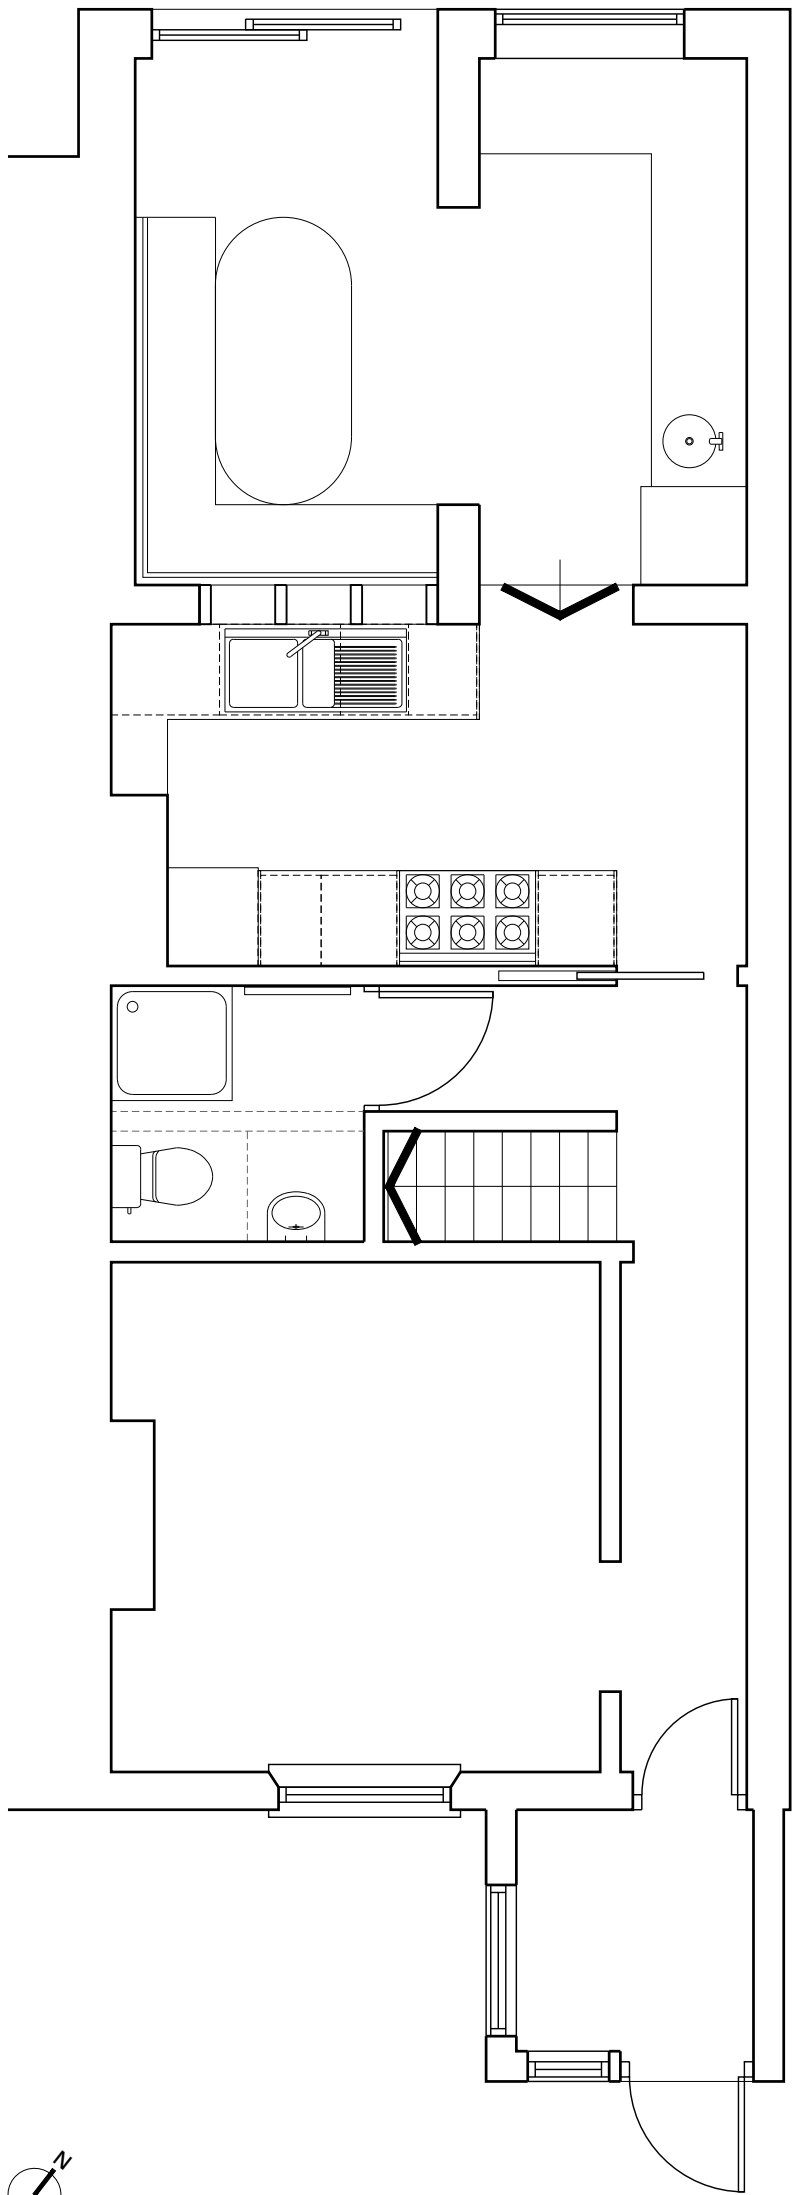

09 - PROPOSED GF PLAN @ 1:50

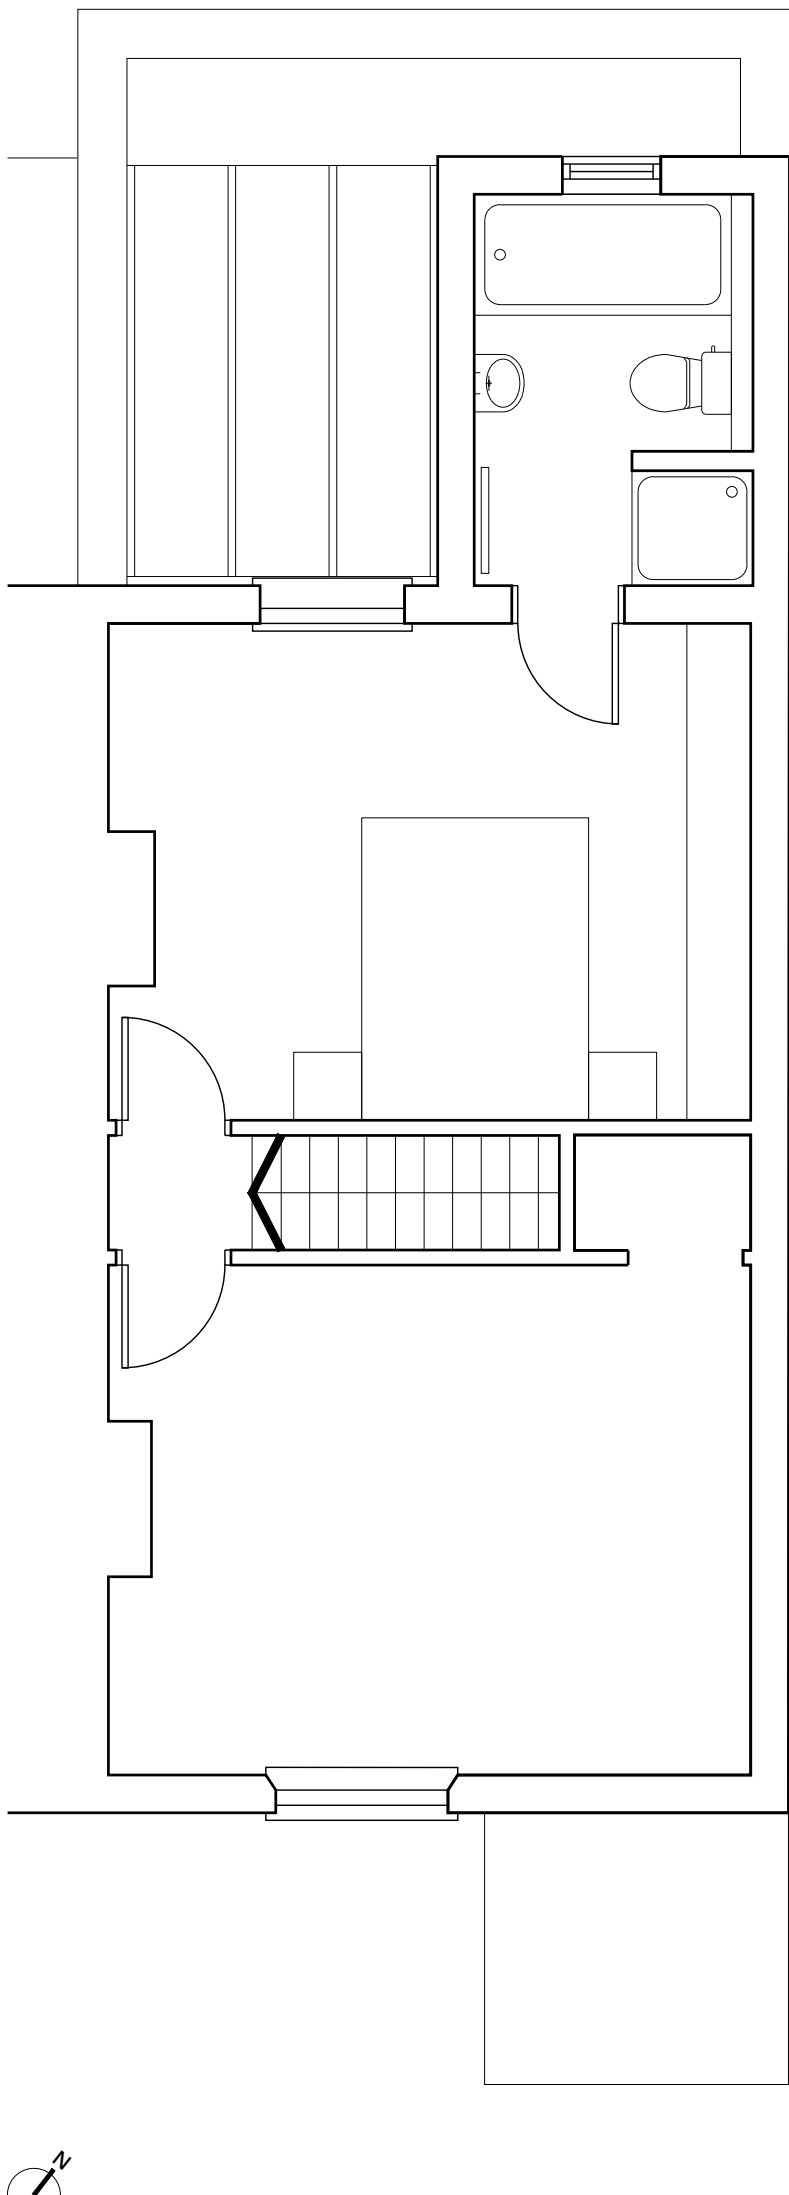

11 - PROPOSED FF PLAN @ 1:50

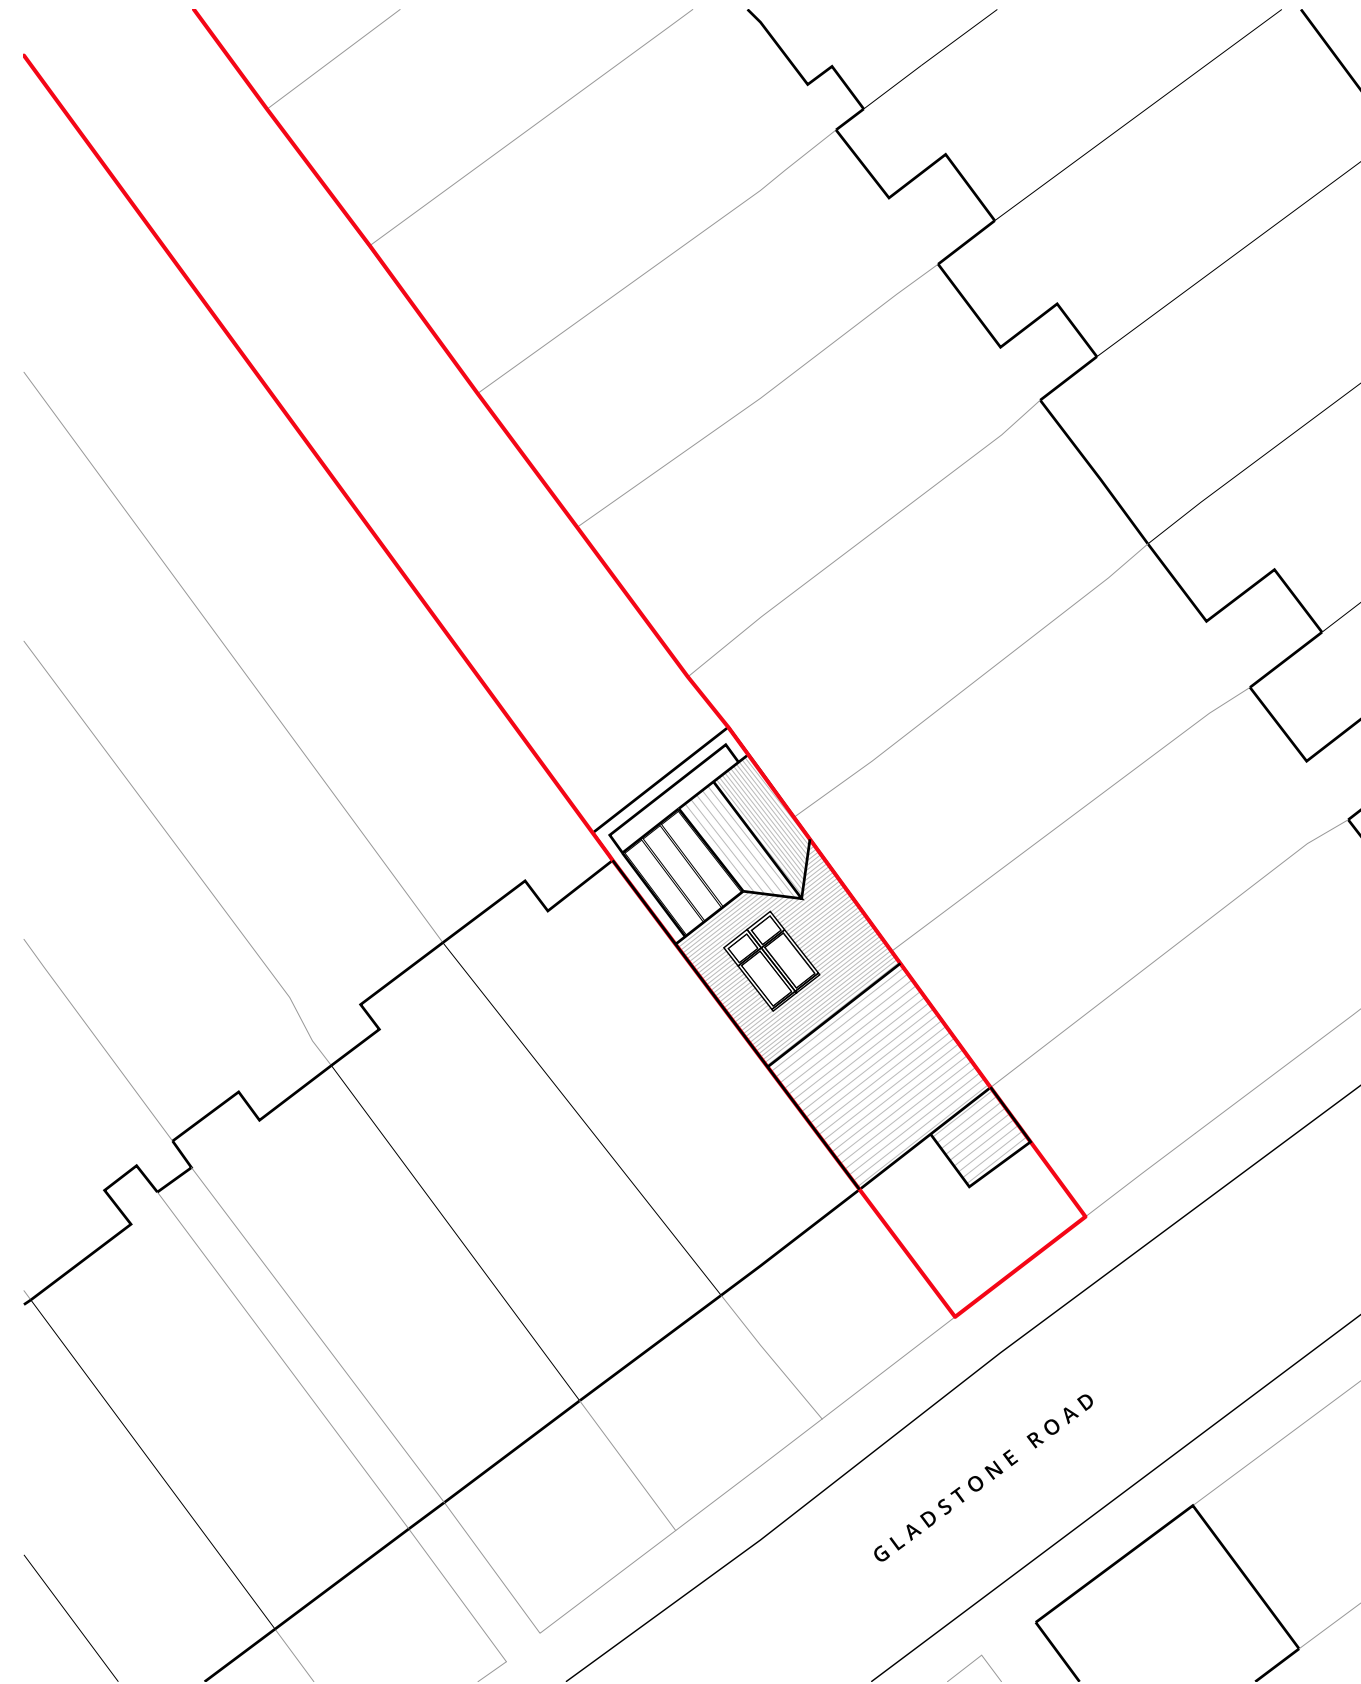


11 - PROPOSED SITE BLOCK/ROOF PLAN @ 1:200

EXISTING MATERIALS:

ROOF: CLAY TILE & POLYCARBONATE
WALLS: RED BRICK & GLASS
WINDOWS: UPVC
DOORS: UPVC
RAINFALL: UPVC

PROPOSED MATERIALS:

ROOF: CLAY TILE, EPDM & GLASS
WALLS: RED BRICK & CHARRED TIMBER CLADDING
WINDOWS: ALUMINIUM
DOORS: ALUMINIUM
RAINFALL: UPVC & METAL

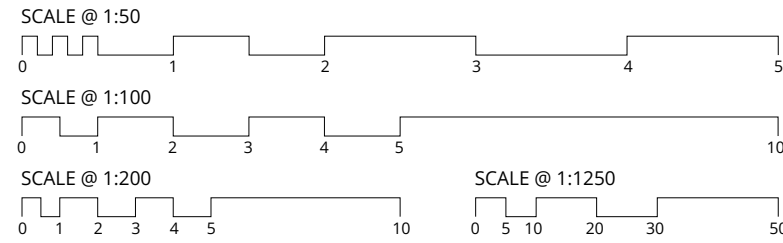

Extension & Alterations

Mr & Mrs Morris

1 Gladstone Road

Plans and Elevations

Dec 2025

1:50 / 1:100 / 1:200 / 1:1250 @ A1

PL01-Rev A