




C:\Users\Leon.Blythe\OneDrive - Begbies Traynor Group\Desktop\GA Work\4234-F01 Rev B.dwg



NORTH SOUTH AERIAL VIEW

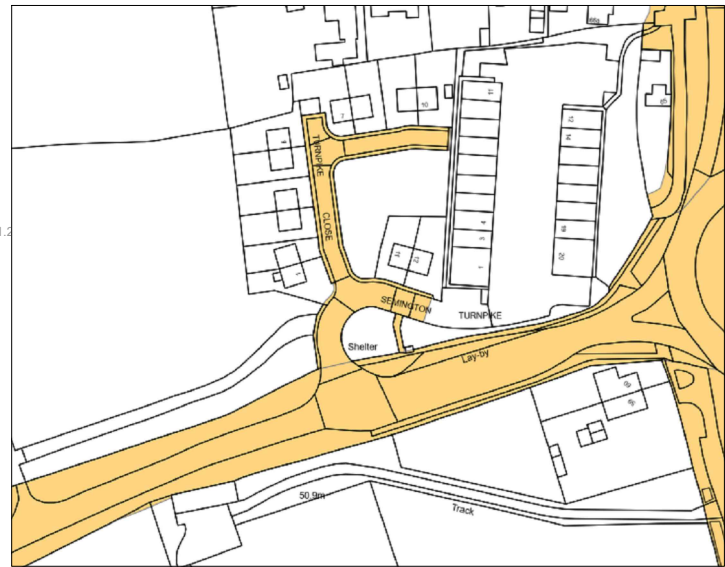

ADOPTED HIGHWAY PLAN

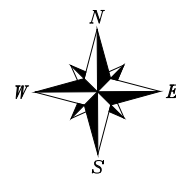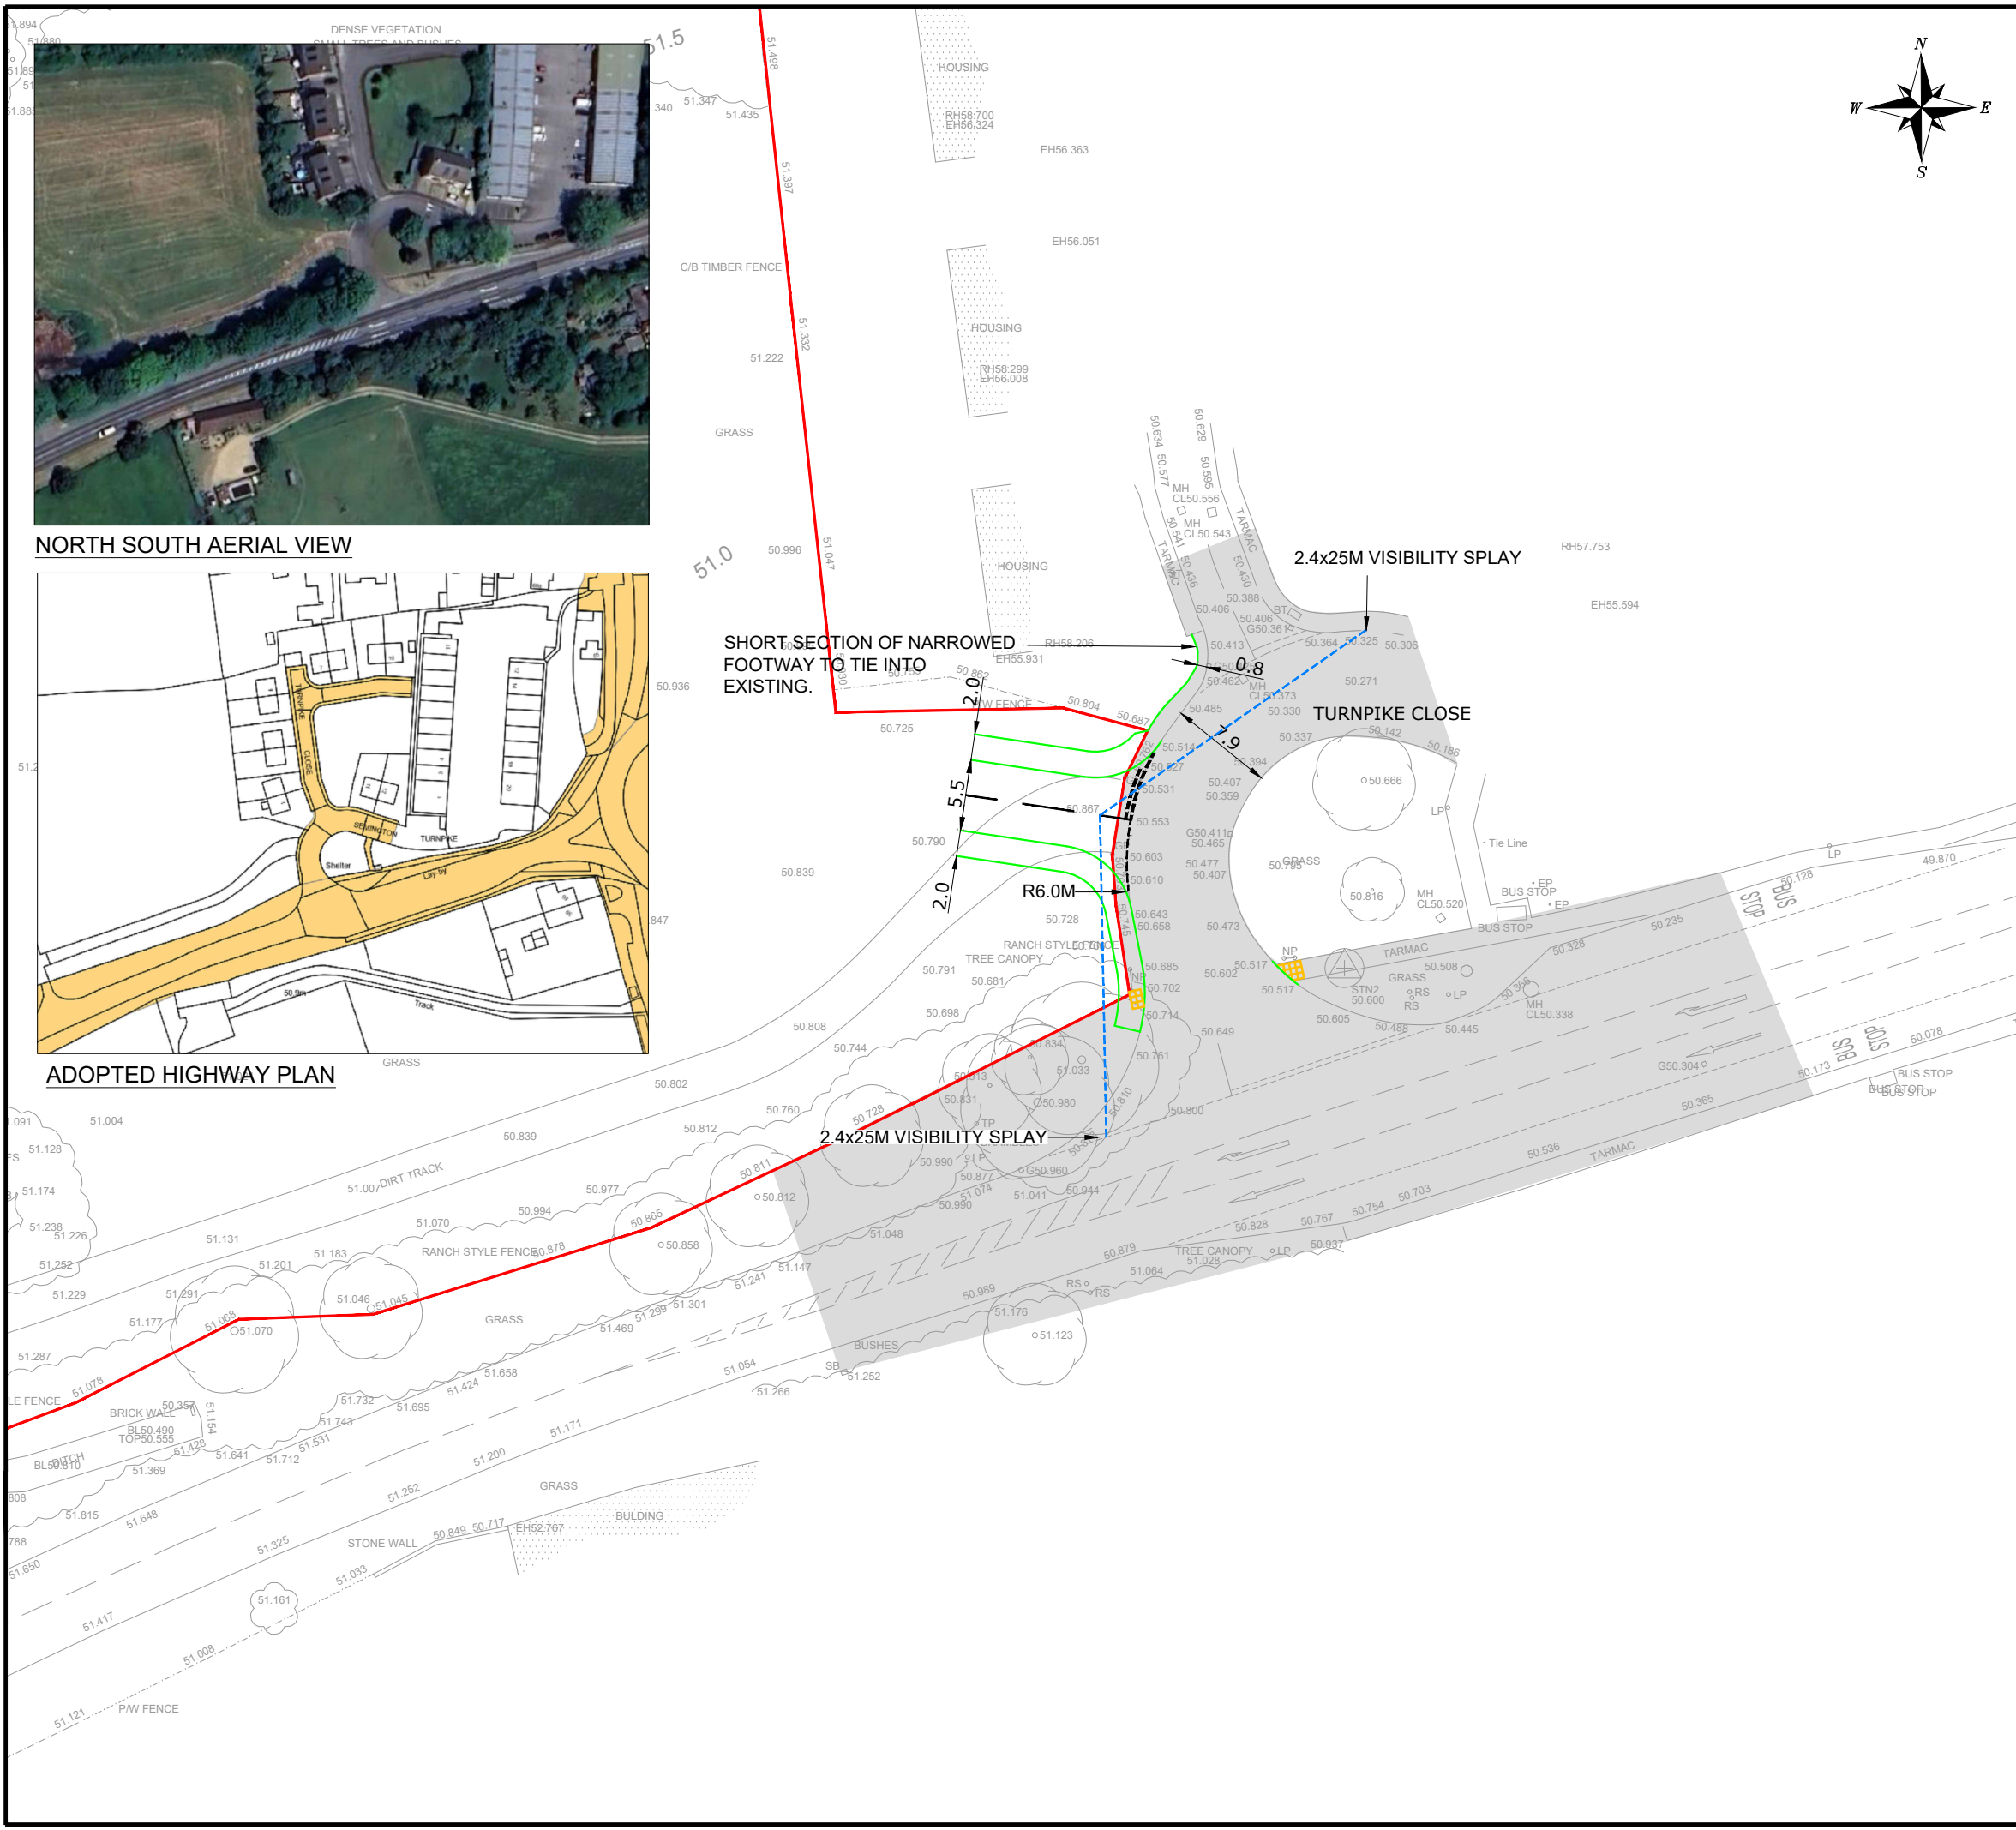

NOTES

THIS IS NOT A CONSTRUCTION DRAWING AND IS FOR INDICATIVE PURPOSES ONLY.
THE DRAWING WILL BE SUBJECT TO CHANGE FOLLOWING LOCAL AUTHORITY REVIEW AND CONFIRMATION OF PUBLIC HIGHWAY AND THIRD PARTY LAND BOUNDARIES.

- INDICATIVE SITE BOUNDARY
- DENOTES NEW KERBS
- EXISTING ADOPTED HIGHWAY
- LOCAL AUTHORITY: WILTSHIRE COUNCIL
- TOTAL AREA OF SITE: 2.6Ha



SITE LAYOUT NTS

B A	BOUNDARY AMENDED ADOPTED HIGHWAY ADDED	LB LB	PJW PJW	NOV 25 JUL 25
REV	DETAILS	DRAWN	CHECKED	DATE

CLIENT:
HOLLINS STRATEGIC LAND

PROJECT:
TUNRPIKE CLOSE, SEMINGTON

DRAWING TITLE:
PROPOSED SITE ACCESS PLAN

SCALES:
1:500 @ A3

DRAWN:	LB	CHECKED:	PJW	DATE:	JUL 25
--------	----	----------	-----	-------	--------

Eddisons
340 Deansgate
Manchester
M3 4LY

Email: info@croftts.co.uk
Tel: 0161 837 7380
Web: www.eddisons.com/services/transport-planning

DRAWING NUMBER:	4234-F01	REVISION:	B
-----------------	----------	-----------	---

