



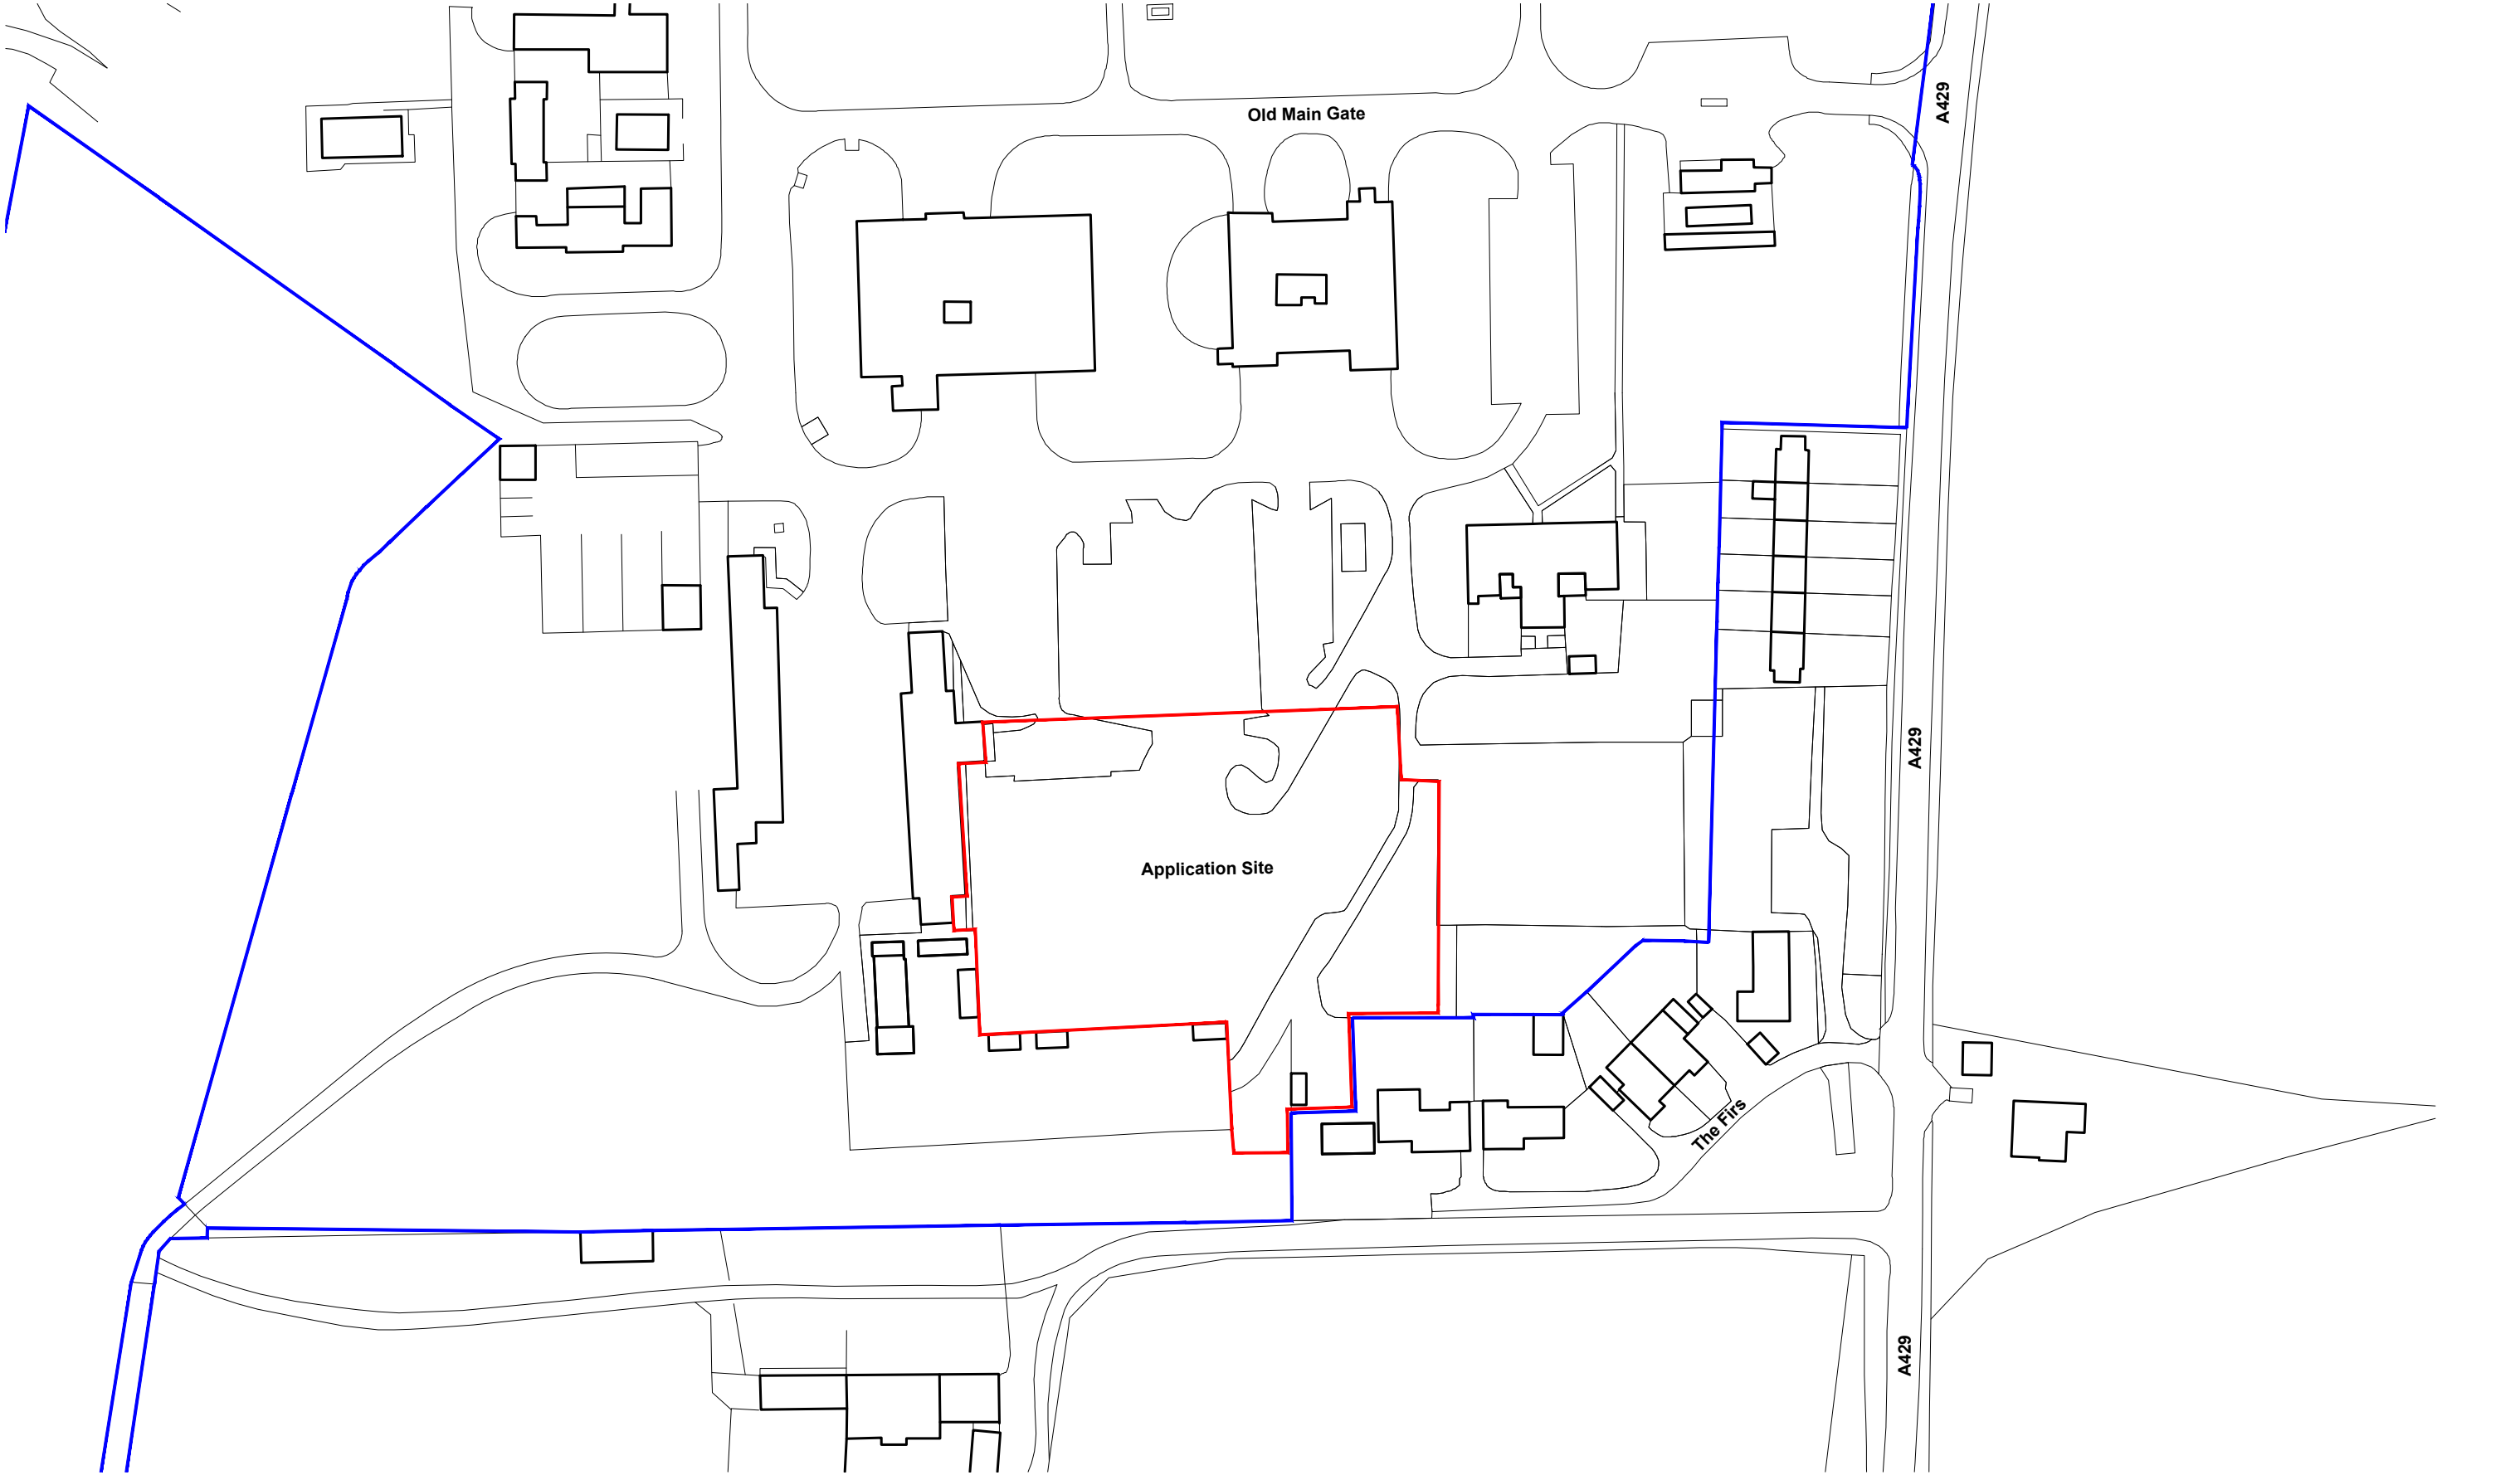



NORTH

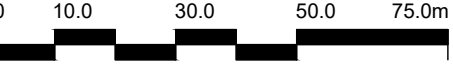

0 10.0 30.0 50.0 75.0m

The copyright of this drawing is vested with Corstorphine & Wright Ltd and must not be copied or reproduced without the consent of the company.

P01	First issue to client	04/12/25	EM	IP
Rev.	Description	Date	Drw.	Chk.

Key

- Application Boundary
- Ownership Boundary

CLIENT:
Mr Simon Waterfield

PROJECT:
**Retrospective Compound
RAF Kemble**

DRAWING TITLE:
Site Location Plan

DRAWING STATUS:
PLANNING



corstorphine-wright.com

Drawing No. KEM-CWA-00-ZZ-D-A-0001					Revision P01
Project No. 24444	Drawn EM	Checked IP	Size A3	Scale 1:1250	Date 04/12/25