



Hillcroft Farm

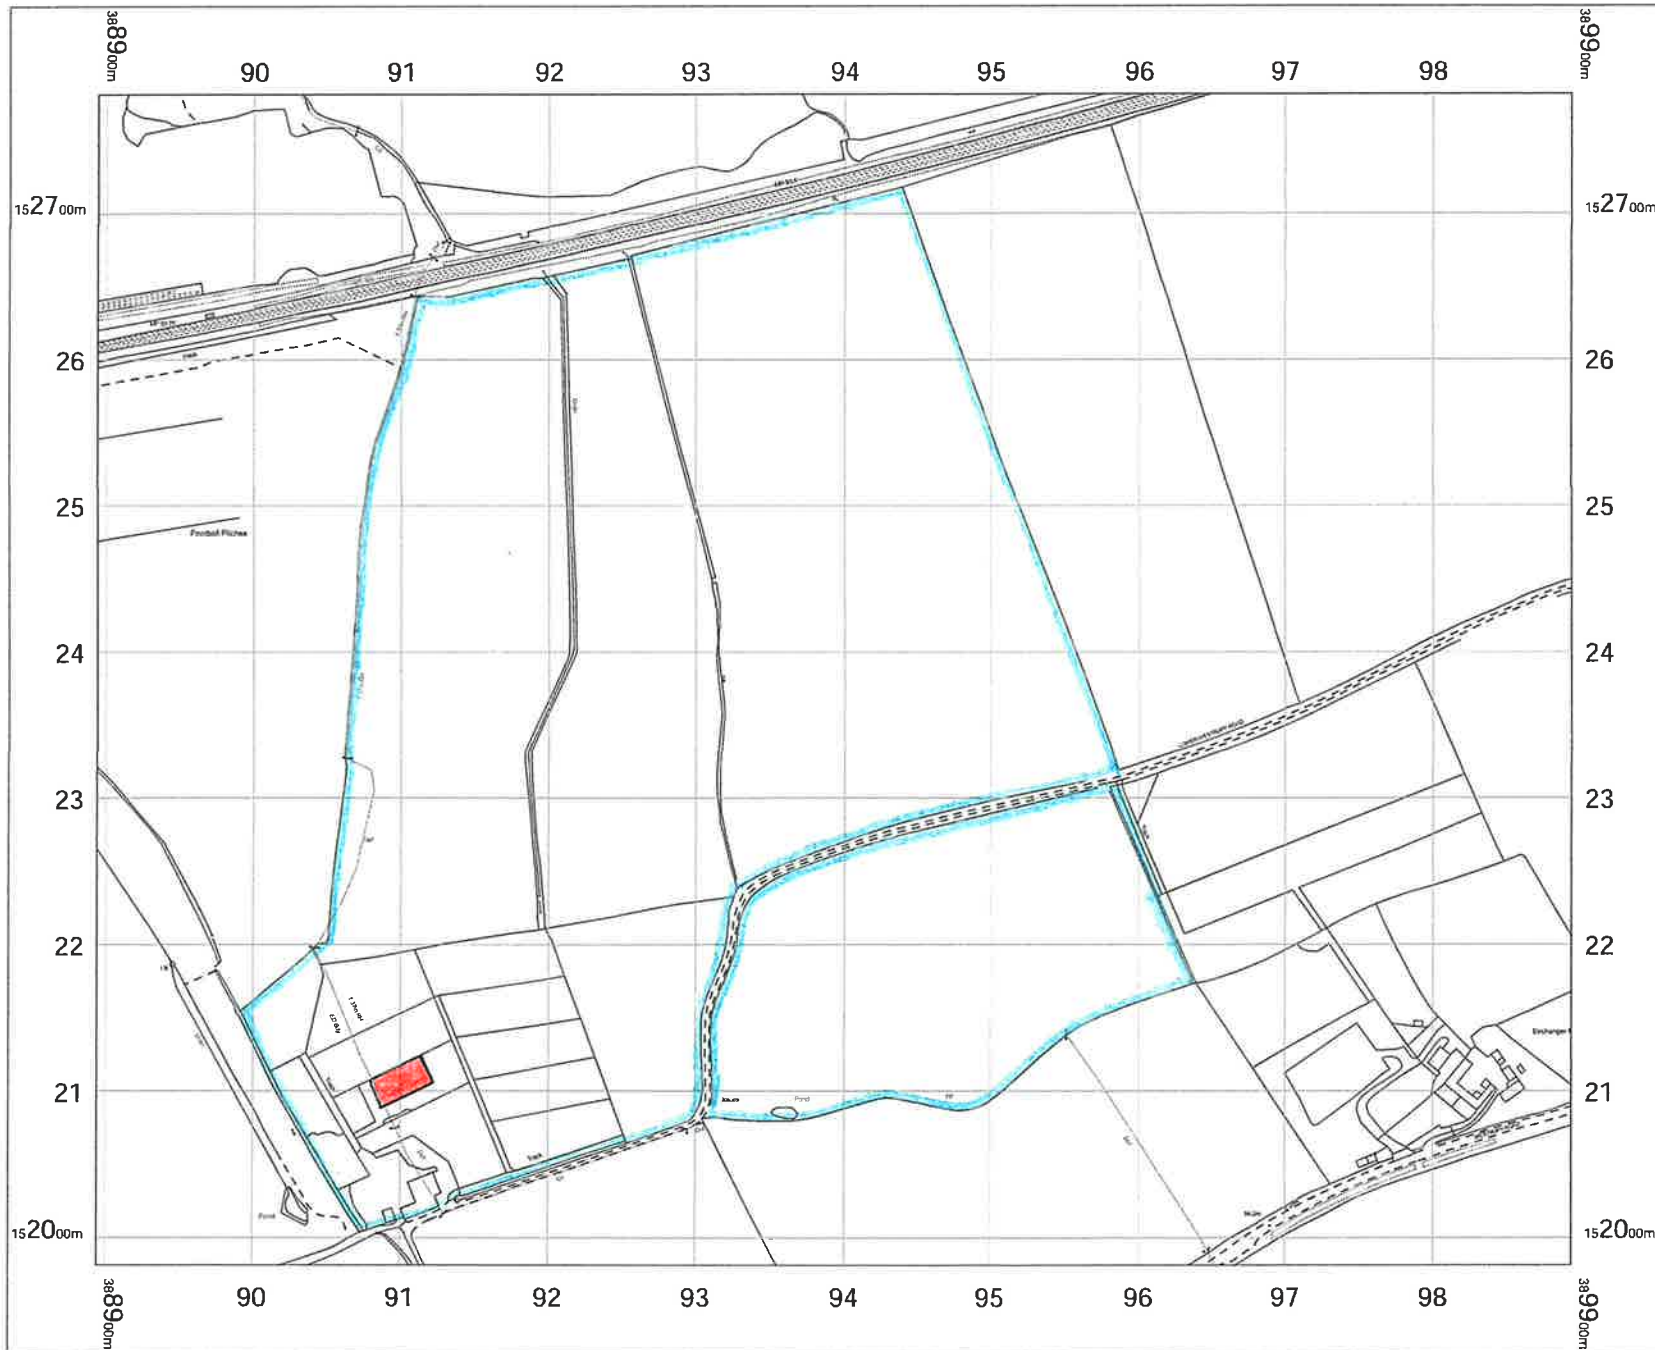

Hillcroft Farm
Bratton Road
Westbury
BA13 4TQ

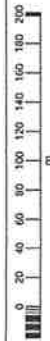

OS MasterMap 1250/2500/10000
scale
Wednesday, November 12, 2025,
ID: HMC-01250317
www.themapcentre.com

1:5000 scale print at A4, Centre:
389394 E, 152381 N

©Crown Copyright Ordnance
Survey. Licence no. 100018971



MAPS
worldwide.com