


* COPYRIGHT. DO NOT SCALE EXCEPT FOR PLANNING PURPOSES. CHECK ALL DIMENSIONS ON SITE. THIS DRAWING IS ONLY TO BE USED ON THE SITE FOR WHICH DESIGNED

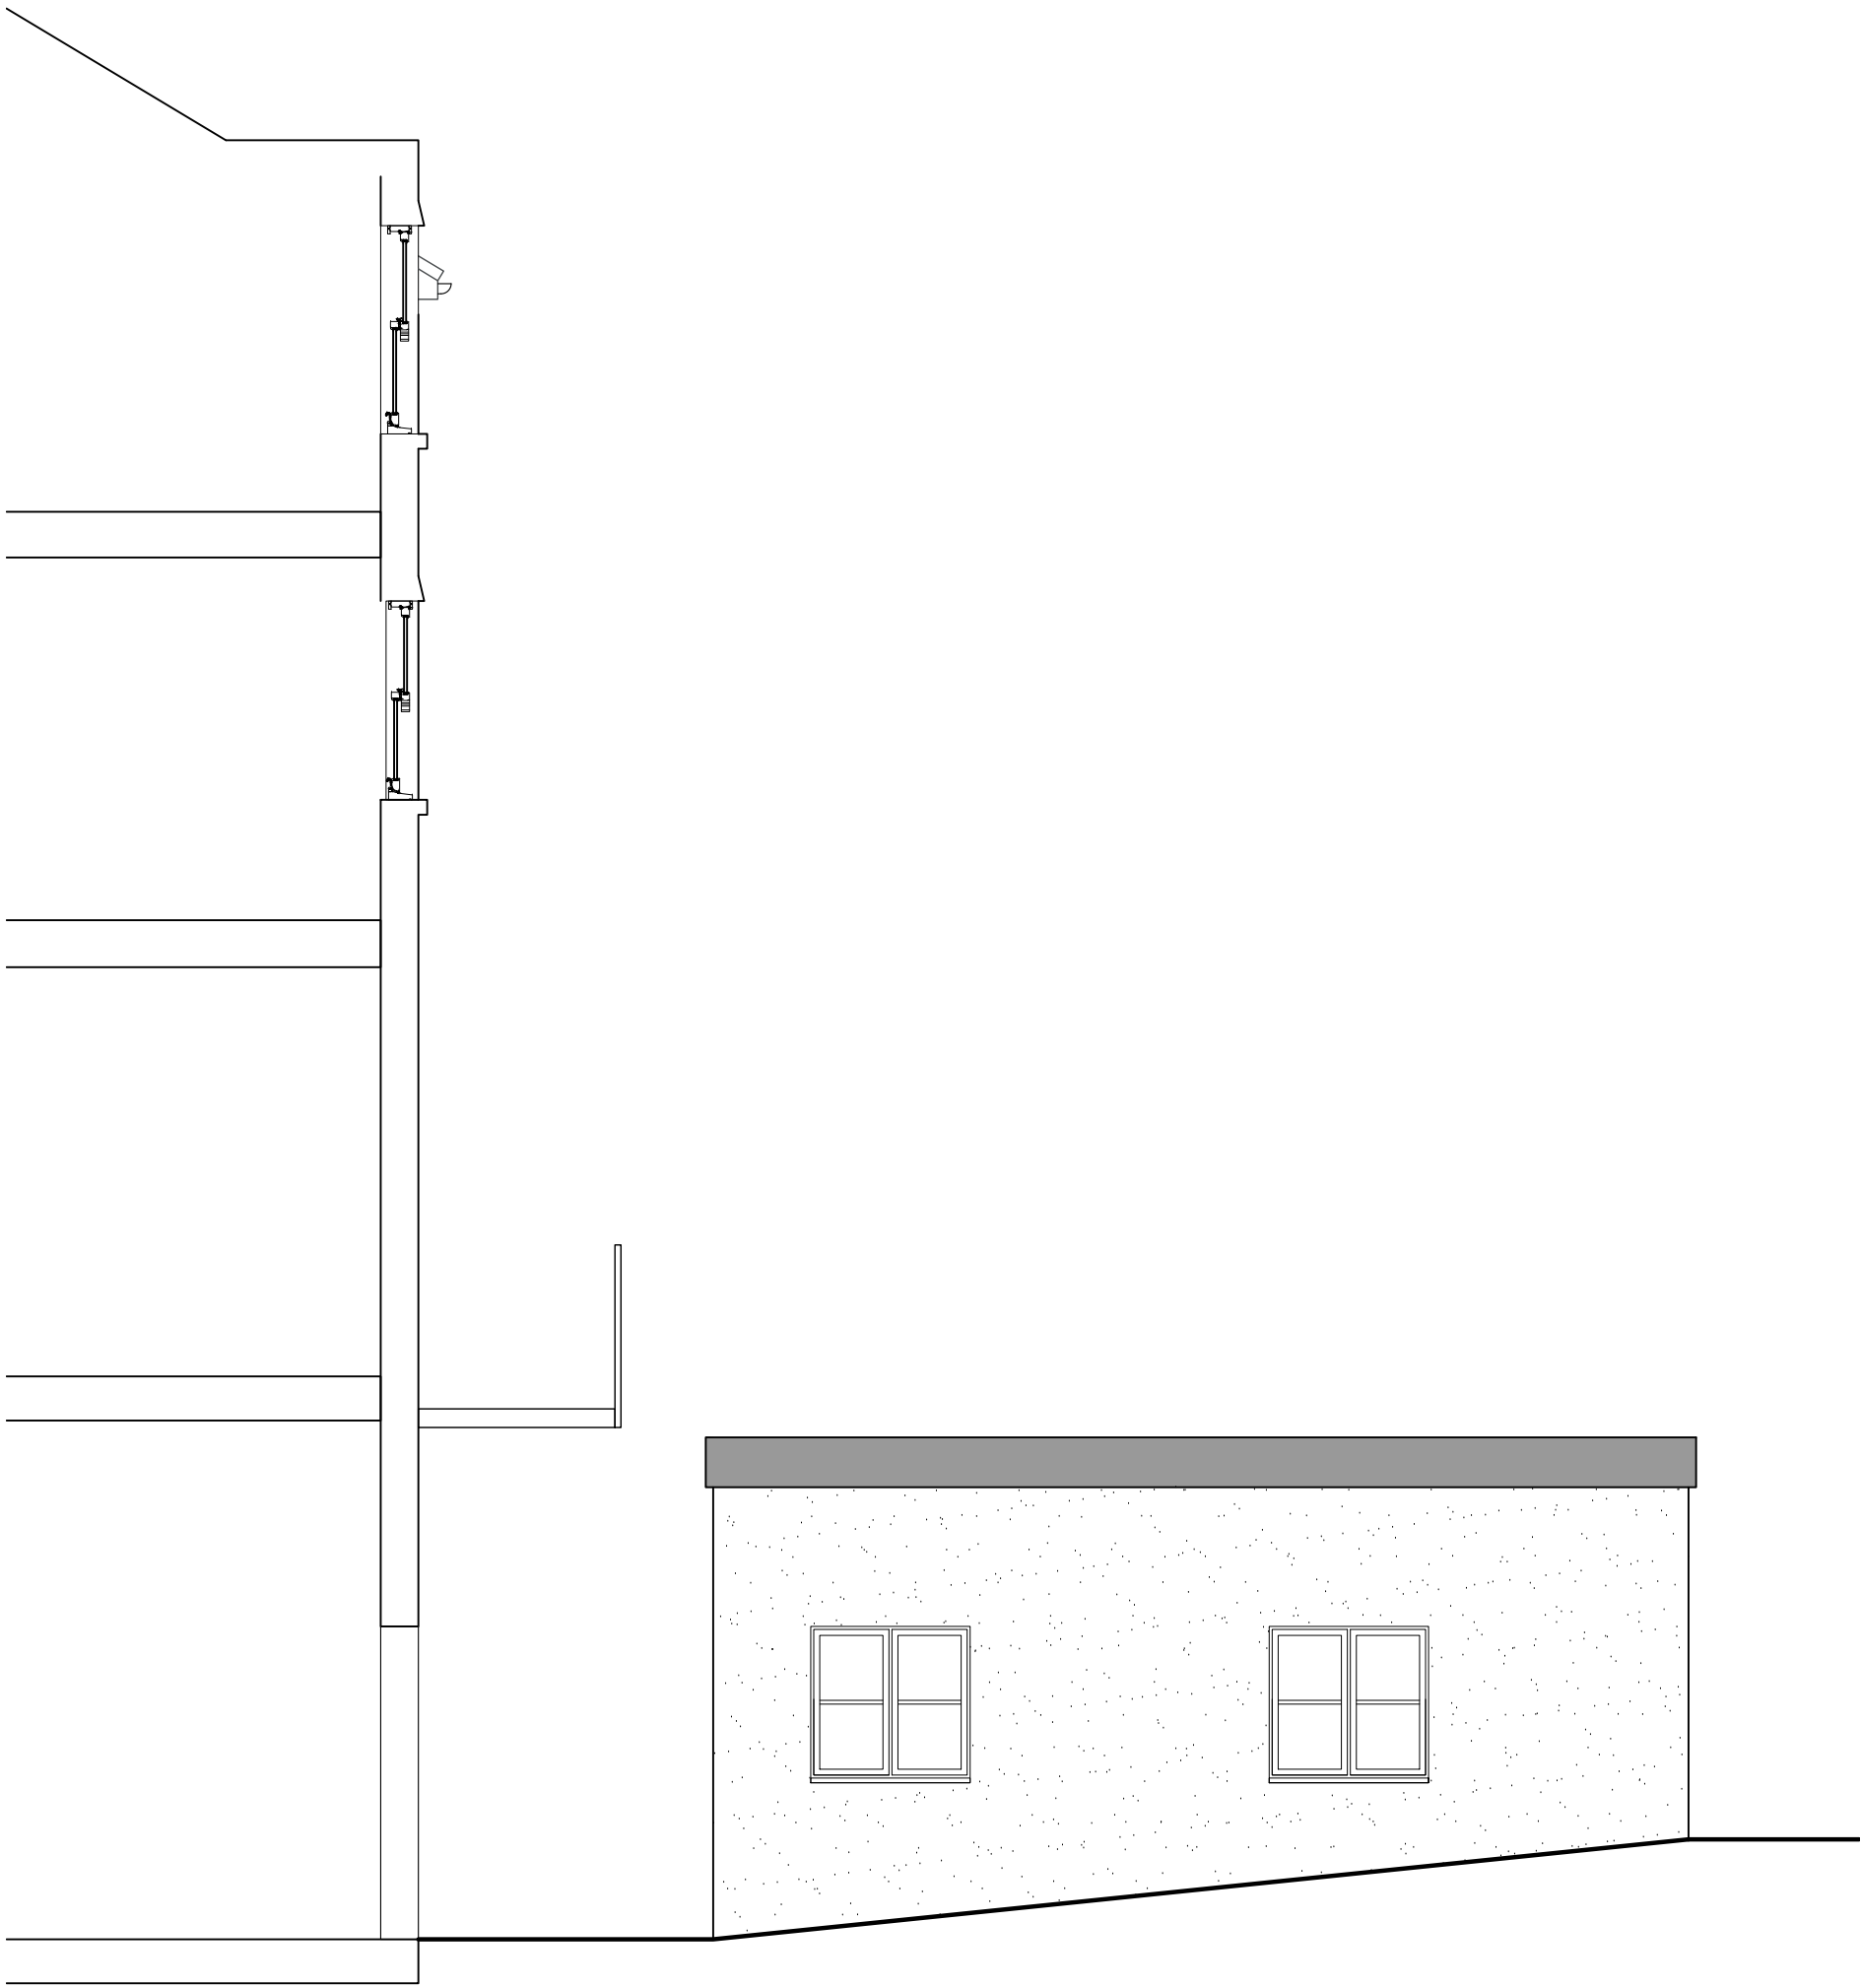

SECTION D-D



SECTION C-C

PROPOSED MATERIALS

WALLS
Front - GF-FF York stone
SF-TF Bath stone
Rear - Roughcast render painted white
White pre-pigmented render to rear single storey

ROOF
Natural slate
EPDM to rear single storey

WINDOWS
Front - White sliding sash timber double glazed
Rear - White sliding sash UPVC double glazed (window bars to be removed)

DOORS
Front - Stained timber pannelled door
Rear - Composite doors

GUTTERS & DOWNPIPES
Front - Cast painted black
Rear - Cast effect UPVC black

SOFFITS AND FASCIAS
Moulded soffits and fascias

REVISIONS		DATE
CLIENT	MP2 DEVELOPMENTS LTD	
PROJECT	WORKS AT: 2 MARKET PLACE CHIPPENHAM WILTSHIRE SN15 3HE	
TITLE	PROPOSED ELEVATION SECTIONS	
DRAWN	JA	SCALE @ A1
CHECKED	-	1:50
DATE	JULY 25	1:100
DRG No	AA/25/23/24	REV: -
<i>Armstrong</i> architecture		
THE OLD BAKEHOUSE, 21 TIMBER STREET, CHIPPENHAM, WILTSHIRE, SN15 3BS 01245 404 004 info@armstrongarchitecture.co.uk		